


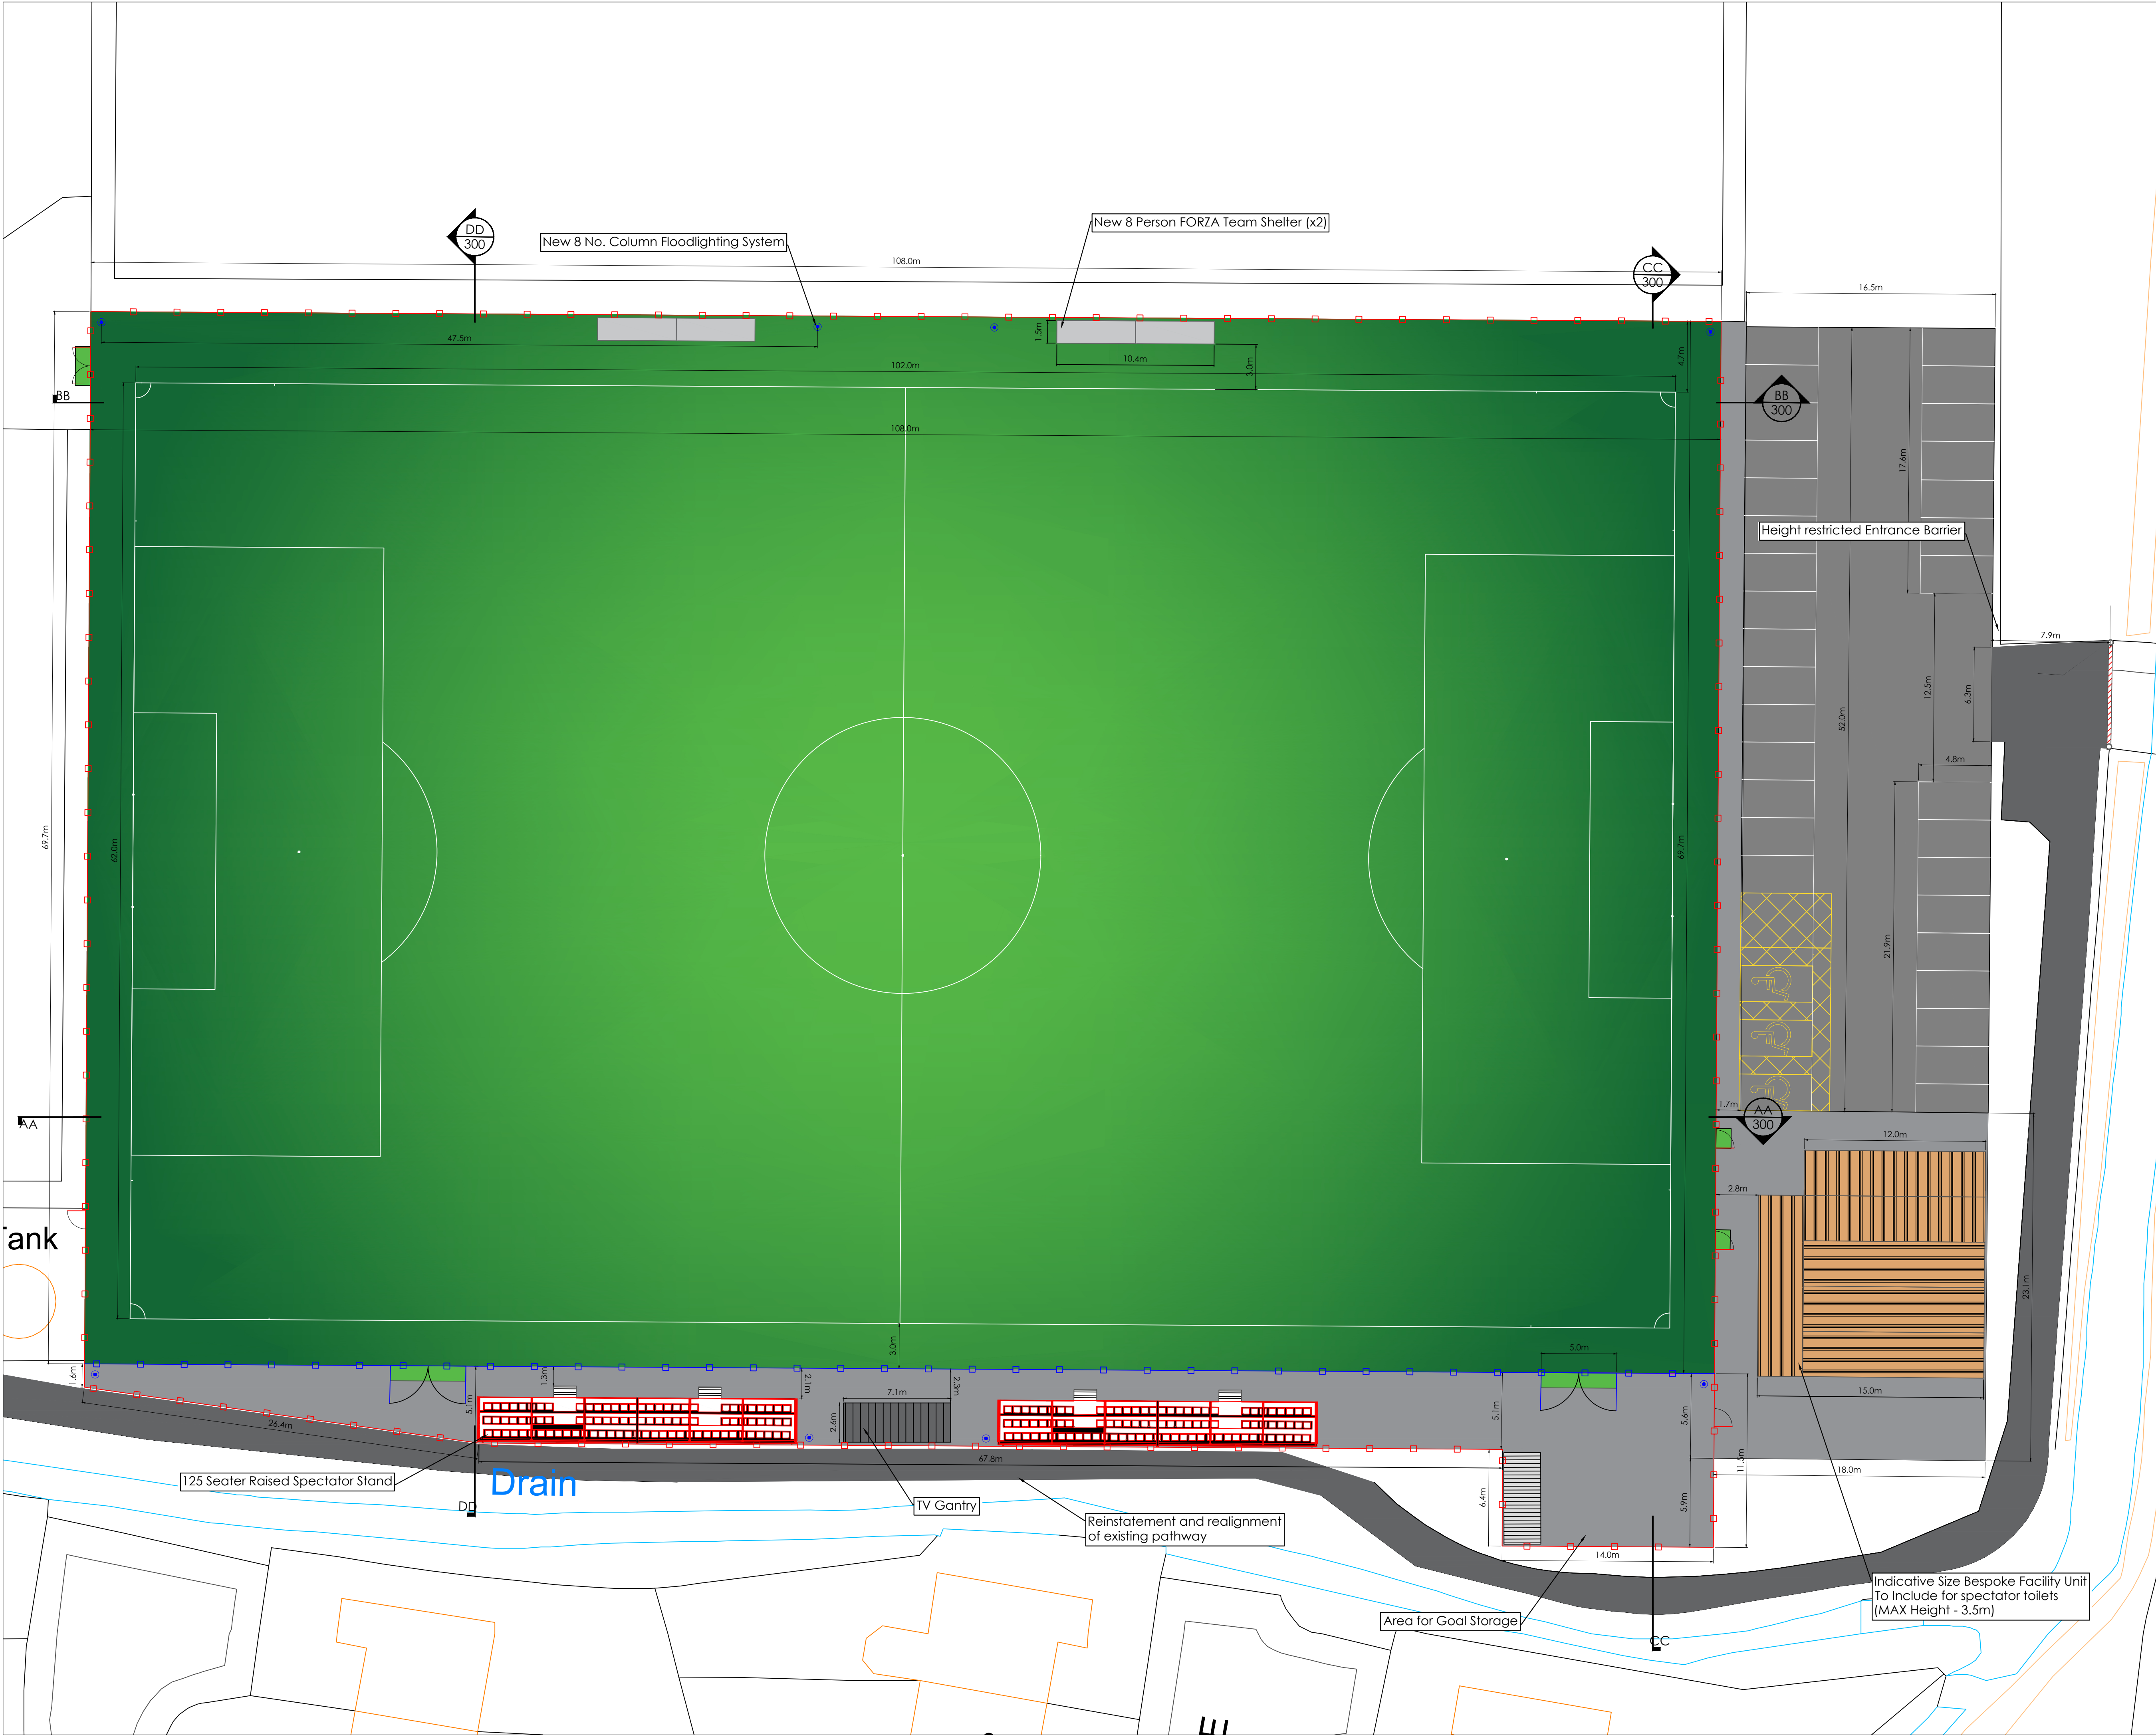

NOTES
It is the contractors responsibility to check design levels and sizes for compliance. Any discrepancies or errors to be identified to the design team.

Pitch Dimensions

Full Size (FIFA)
Playing Dimension - 102m x 62m = 6,324m²

Total Synthetic Area
- 108m x 69.7m = 7,528m²

- Key**
- New 5m perimeter fencing
 - New 1.2m spectator rail
 - Double Gate
 - Single Gate
 - New 50 mm 3G Synthetic Turf
 - New Floodlighting System
 - 8 Person Team shelter
 - Detox Grid
 - 20ft Storage Container
 - TV Gantry

Copyright Sports Labs Ltd 2025

Revision	Date	Description	By

Status

Sports Labs
1 Adam Square
Brucefield Industrial Estate
Livingston

info@sportslabs.co.uk

Client
FOOTBALL ASSOCIATION OF WALES

Site
DRAGON PARK

Drawing Title
GENERAL ARRANGEMENT
Drawing No.
3475-SL-DR-100-GA-R00
Scale @ A1
1:200
Date
03/2026
Drawn By
FS
Checked By
GS
Scale Bar (metres)
0 1 2 3 4 5 10
Scale bar (100 printed)