



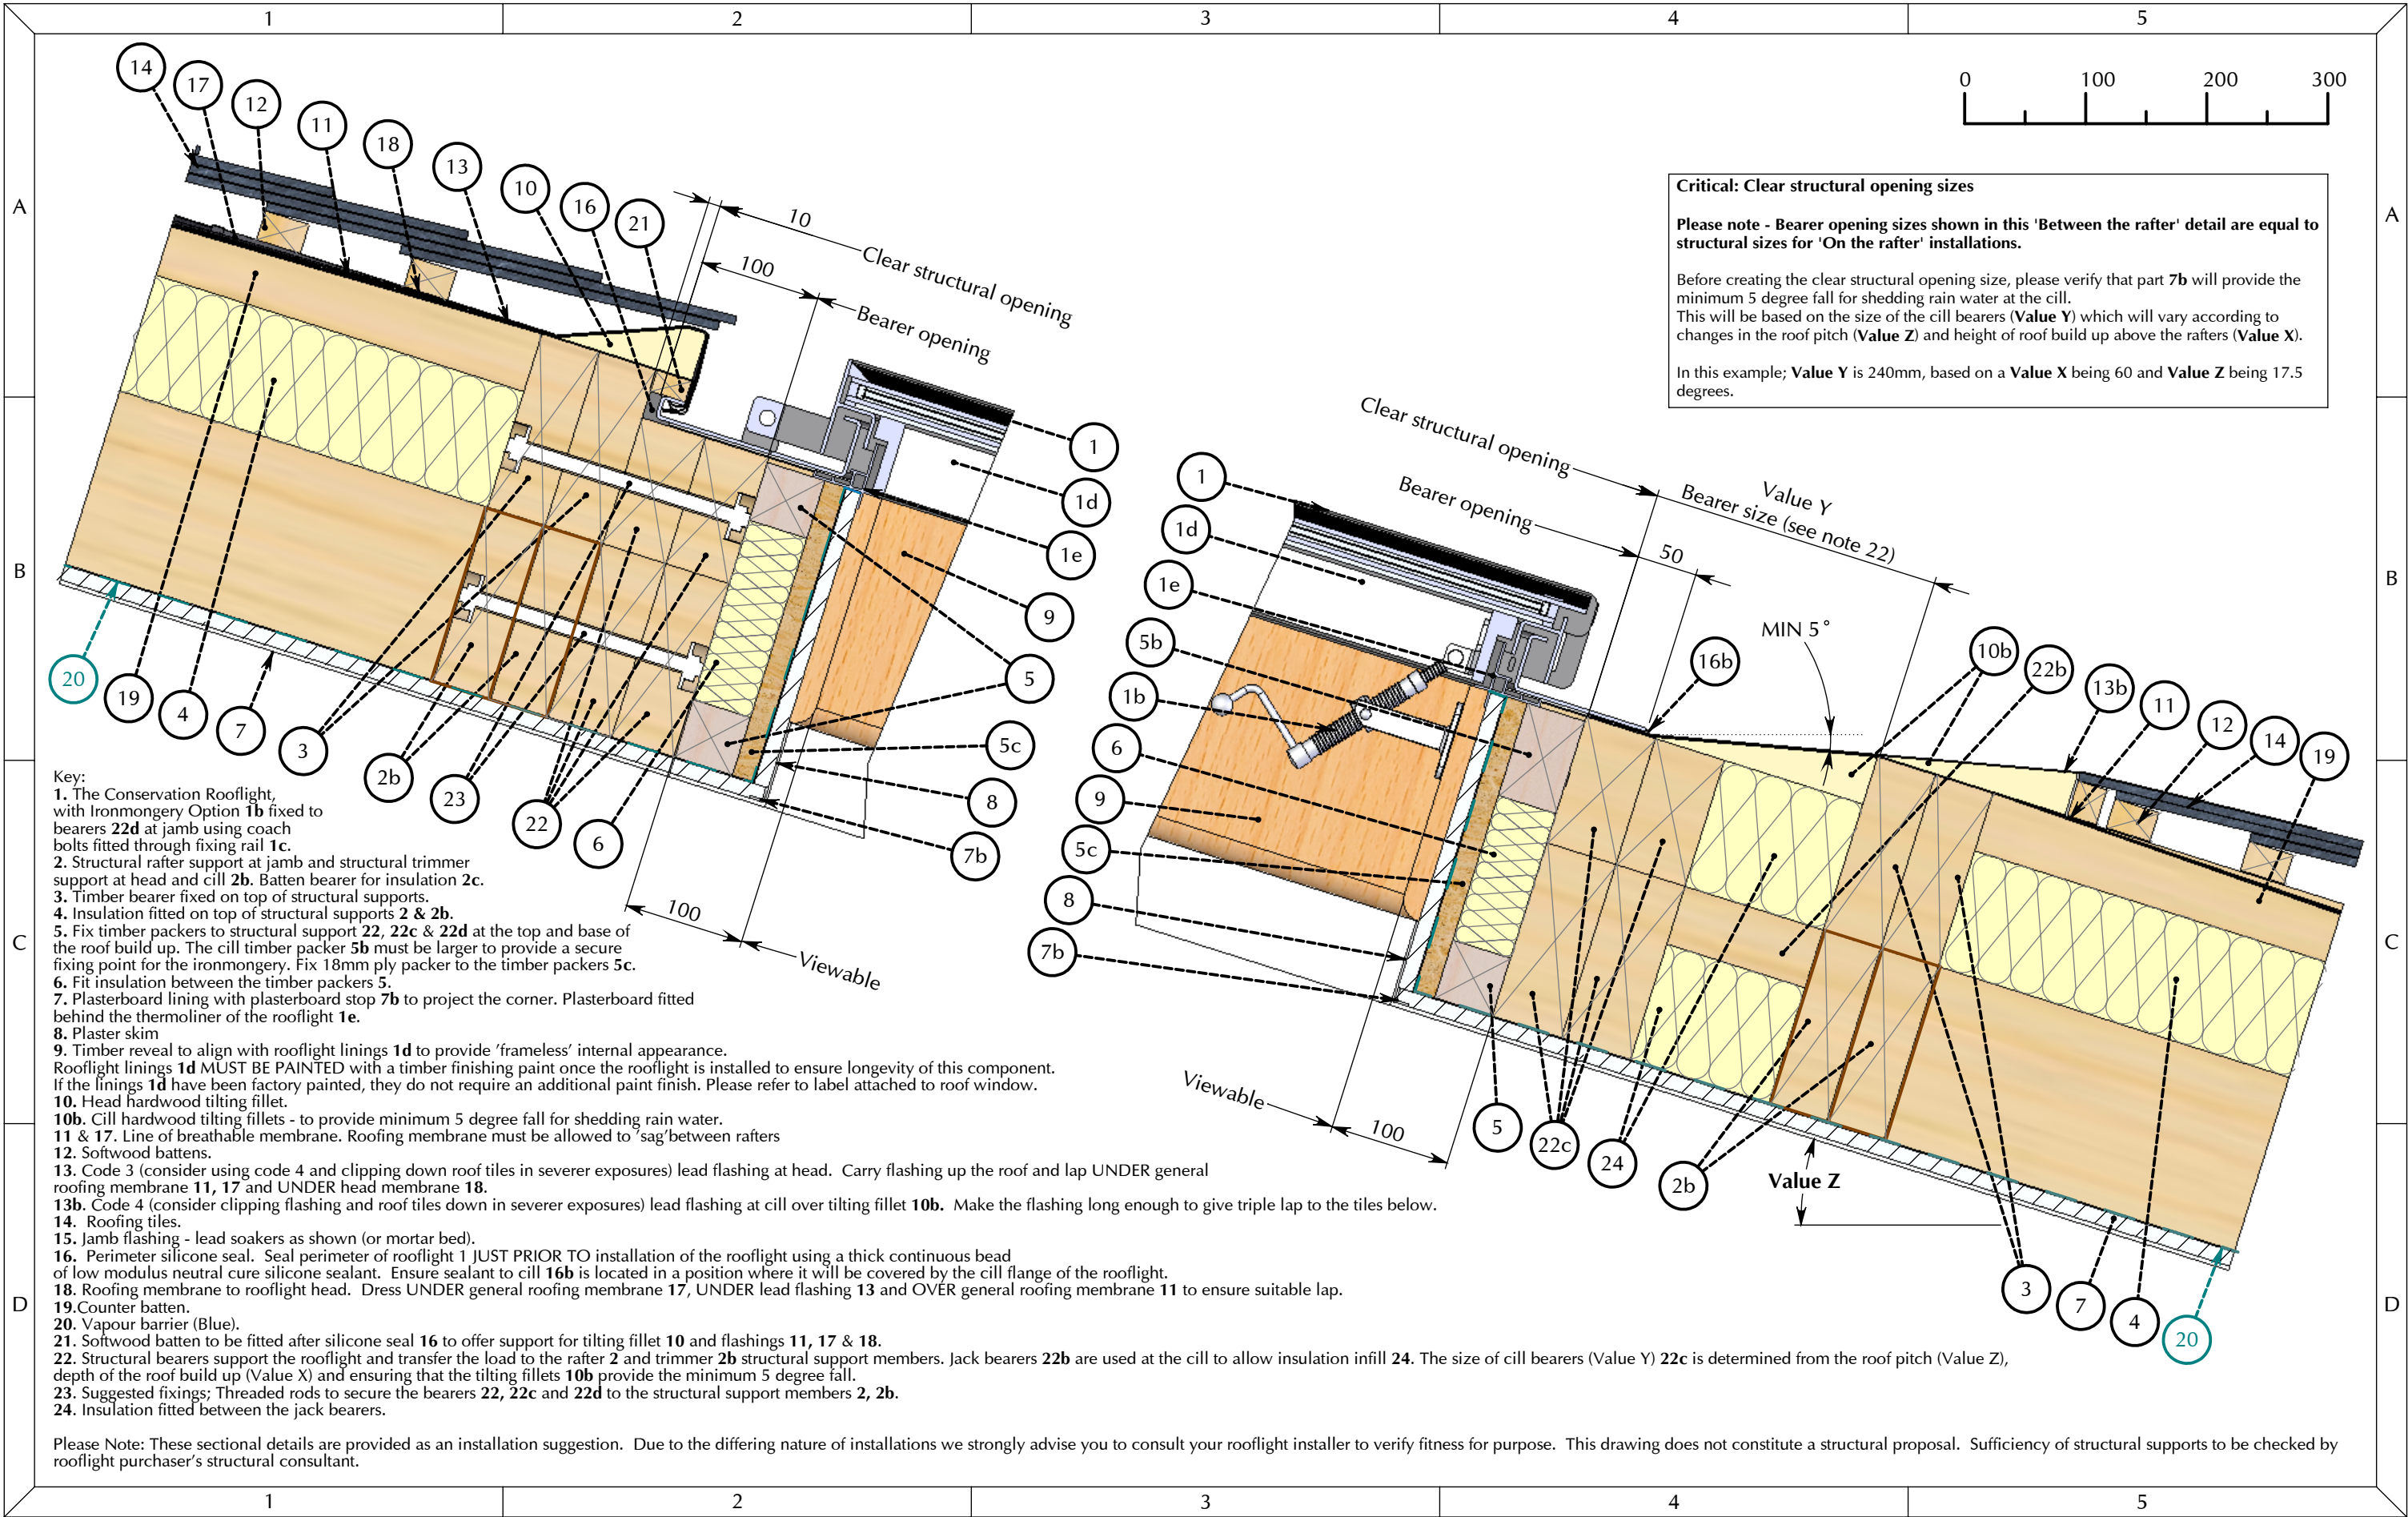

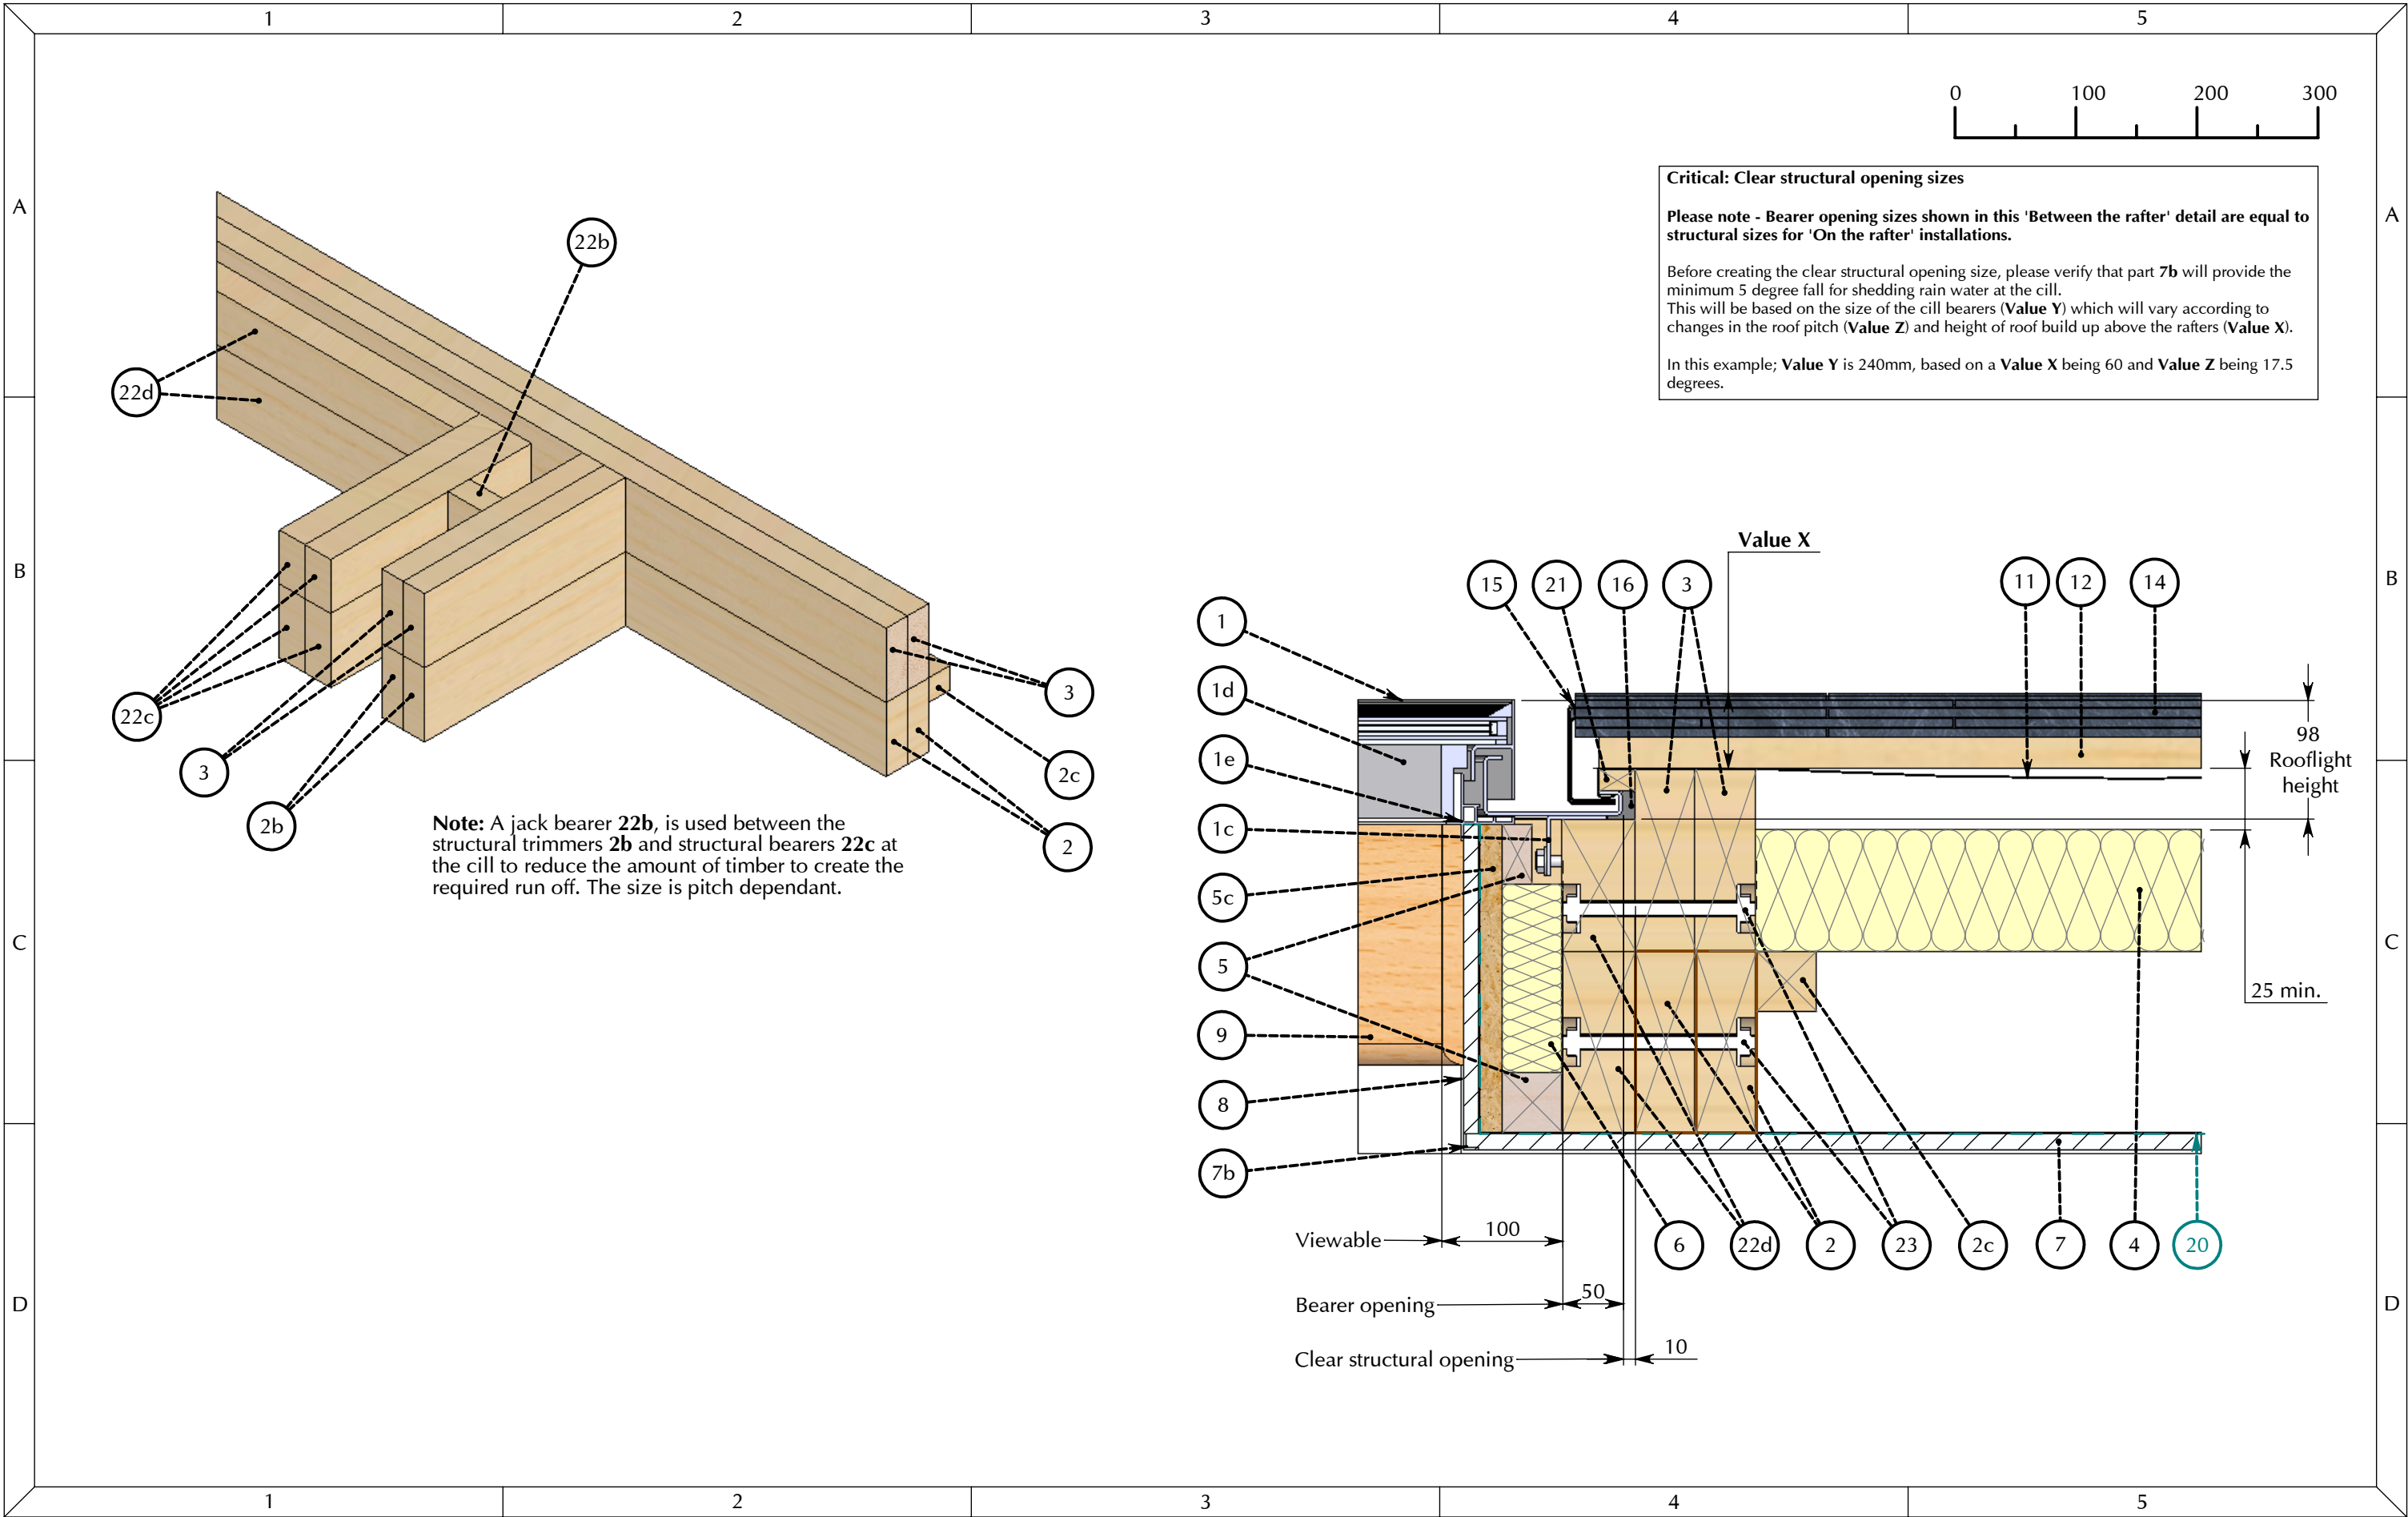

TITLE :
The Conservation Rooflight®
> A roof window range suitable for pitched roofs between 17.5° and 65°
> Detail applicable ONLY to rooflight models with integral casement timber linings
Warm Roof | Slate Tile | Lead Soakers
'Between the rafter' installation detail

DWG NO. : CR_WRSF_LS_A
SHEET NO. : 2 OF 2
SCALE : 1:5 @ A3
DO NOT SCALE
DATE : 24/07/2014
This is a suggested installation detail which may not be exactly applicable to all situations and constructions. It is not a detailed or constructional proposal. Installers and designers are advised to check their own details for compliance with all currently applicable Local Authority by-laws, Acts of Parliament and British / ISO standards.

REVISION:
A
New at first issue
DB: EH CB: PD

the Rooflight Company
The Professionals' Choice
w: www.therooflightcompany.co.uk
t: 01993 833 108
e: info@therooflightcompany.co.uk

All information contained within this drawing is copyright © and design right of the Rooflight Company. The intellectual property rights of the products detailed within this drawing and embedded 3D models are owned by the Rooflight Company.

