


CAF

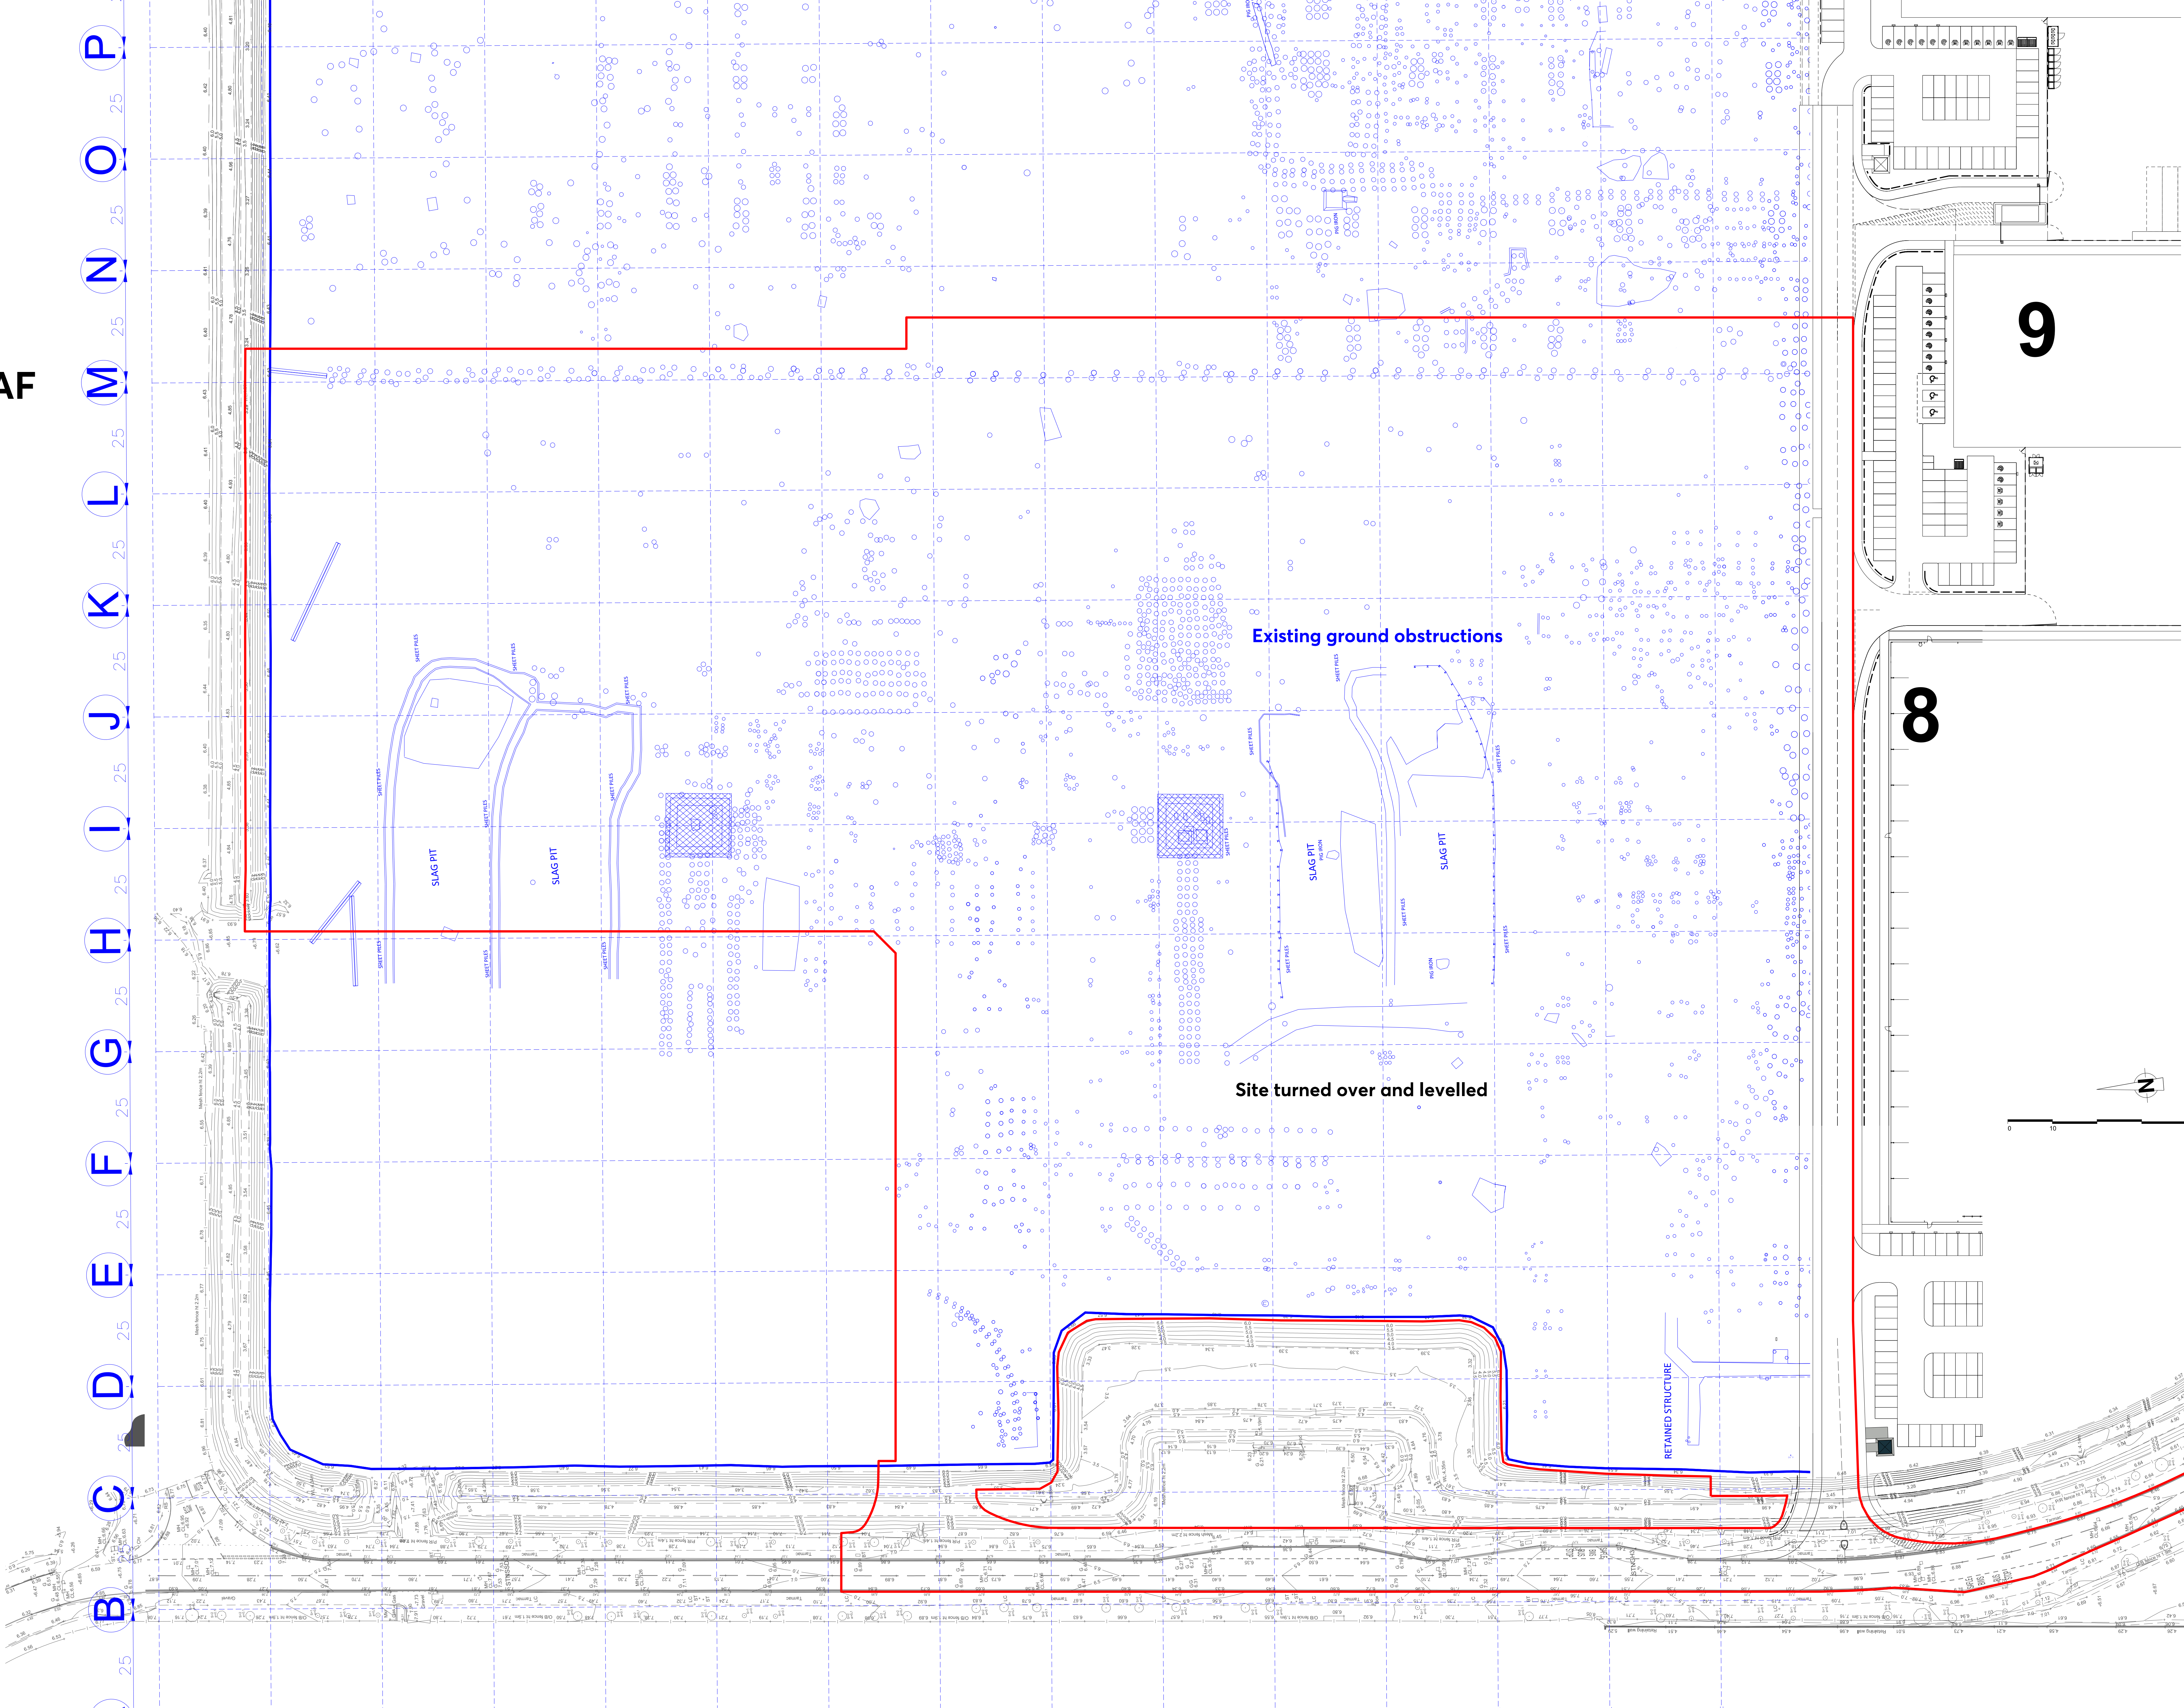

Scaling


THIS SHOULD MEASURE 60mm WHEN PRINTED CORRECTLY

This drawing is the copyright of Roberts Limbrick Ltd and should not be reproduced in whole or in part, or used in any manner whatsoever without their written permission.

Responsibility is not accepted for errors made by others in scaling from this drawing. Use only figure dimensions and report any discrepancies or omissions to Roberts Limbrick immediately.

Drawing Revisions

REV. DATE BY ORK DESCRIPTION

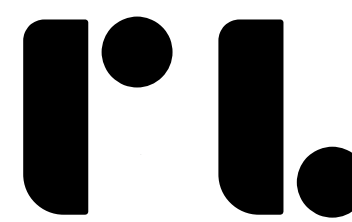

Roberts Limbrick

03333 405600

mail@robertslimbrick.com

robertslimbrick.com

Registered Office: England No. 08586209

Project

UNITS 15 - 18

INDURENT PARK

NEWPORT

Client



Drawing Title

EXISTING SITE LAYOUT

-

Scale

1/500 @ A0

RL Project No.

11044

Status

A3

Purpose of Issue

PLANNING

Project Org Yr Level Type Role

701106 • RLA • 25 • XX • DR • A

Number

0002

Revision

-