


Queen's Way (A4810)

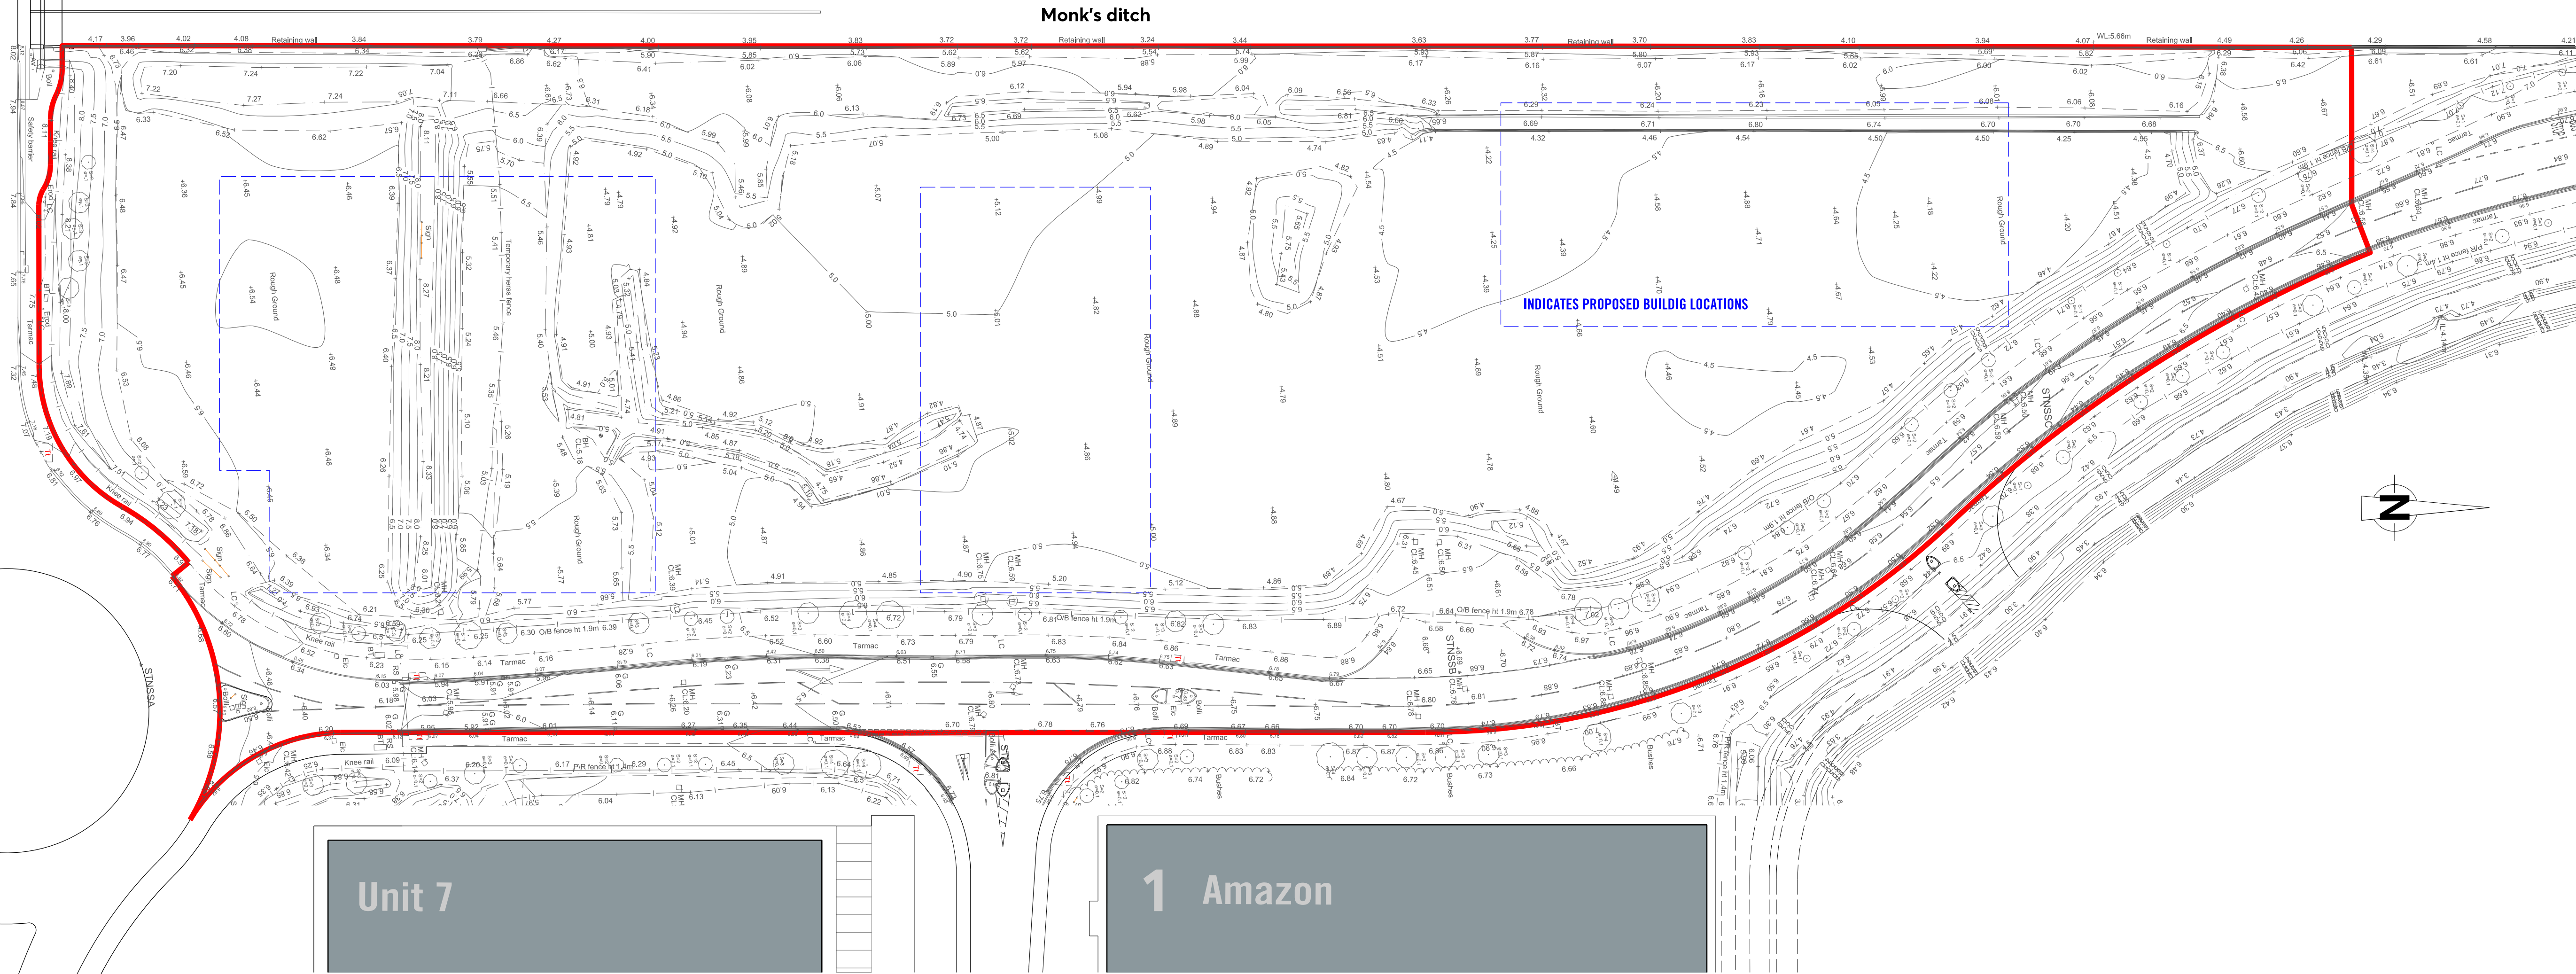


Scaling

THIS SHOULD MEASURE 70mm WHEN PRINTED CORRECTLY

This drawing is the copyright of Roberts Limbrick Ltd and should not be reproduced in whole or in part, or used in any manner whatsoever without their written permission. Responsibility is not accepted for errors made by others in scaling from the drawing. Use only figured dimensions and report any discrepancies or omissions to Roberts Limbrick immediately.

Drawing Revisions

REV. DATE BY CHK DESCRIPTION

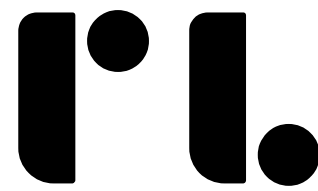

Roberts Limbrick

03333 405500
mail@robertslimbrick.com
robertslimbrick.com

Registered Office: England No. 06658029

Project

UNITS 19 - 21
INDURENT PARK
NEWPORT

Client



Drawing Title

EXISTING SITE LAYOUT
-
-

Scale

1/500 @ A1

RL Project No.

10259

Status

-

Purpose of Issue

PLANNING

Project Org Yr Level Type Role
701103 • RLA • 25 • XX • PL • A

Number

0002

Revision

-