


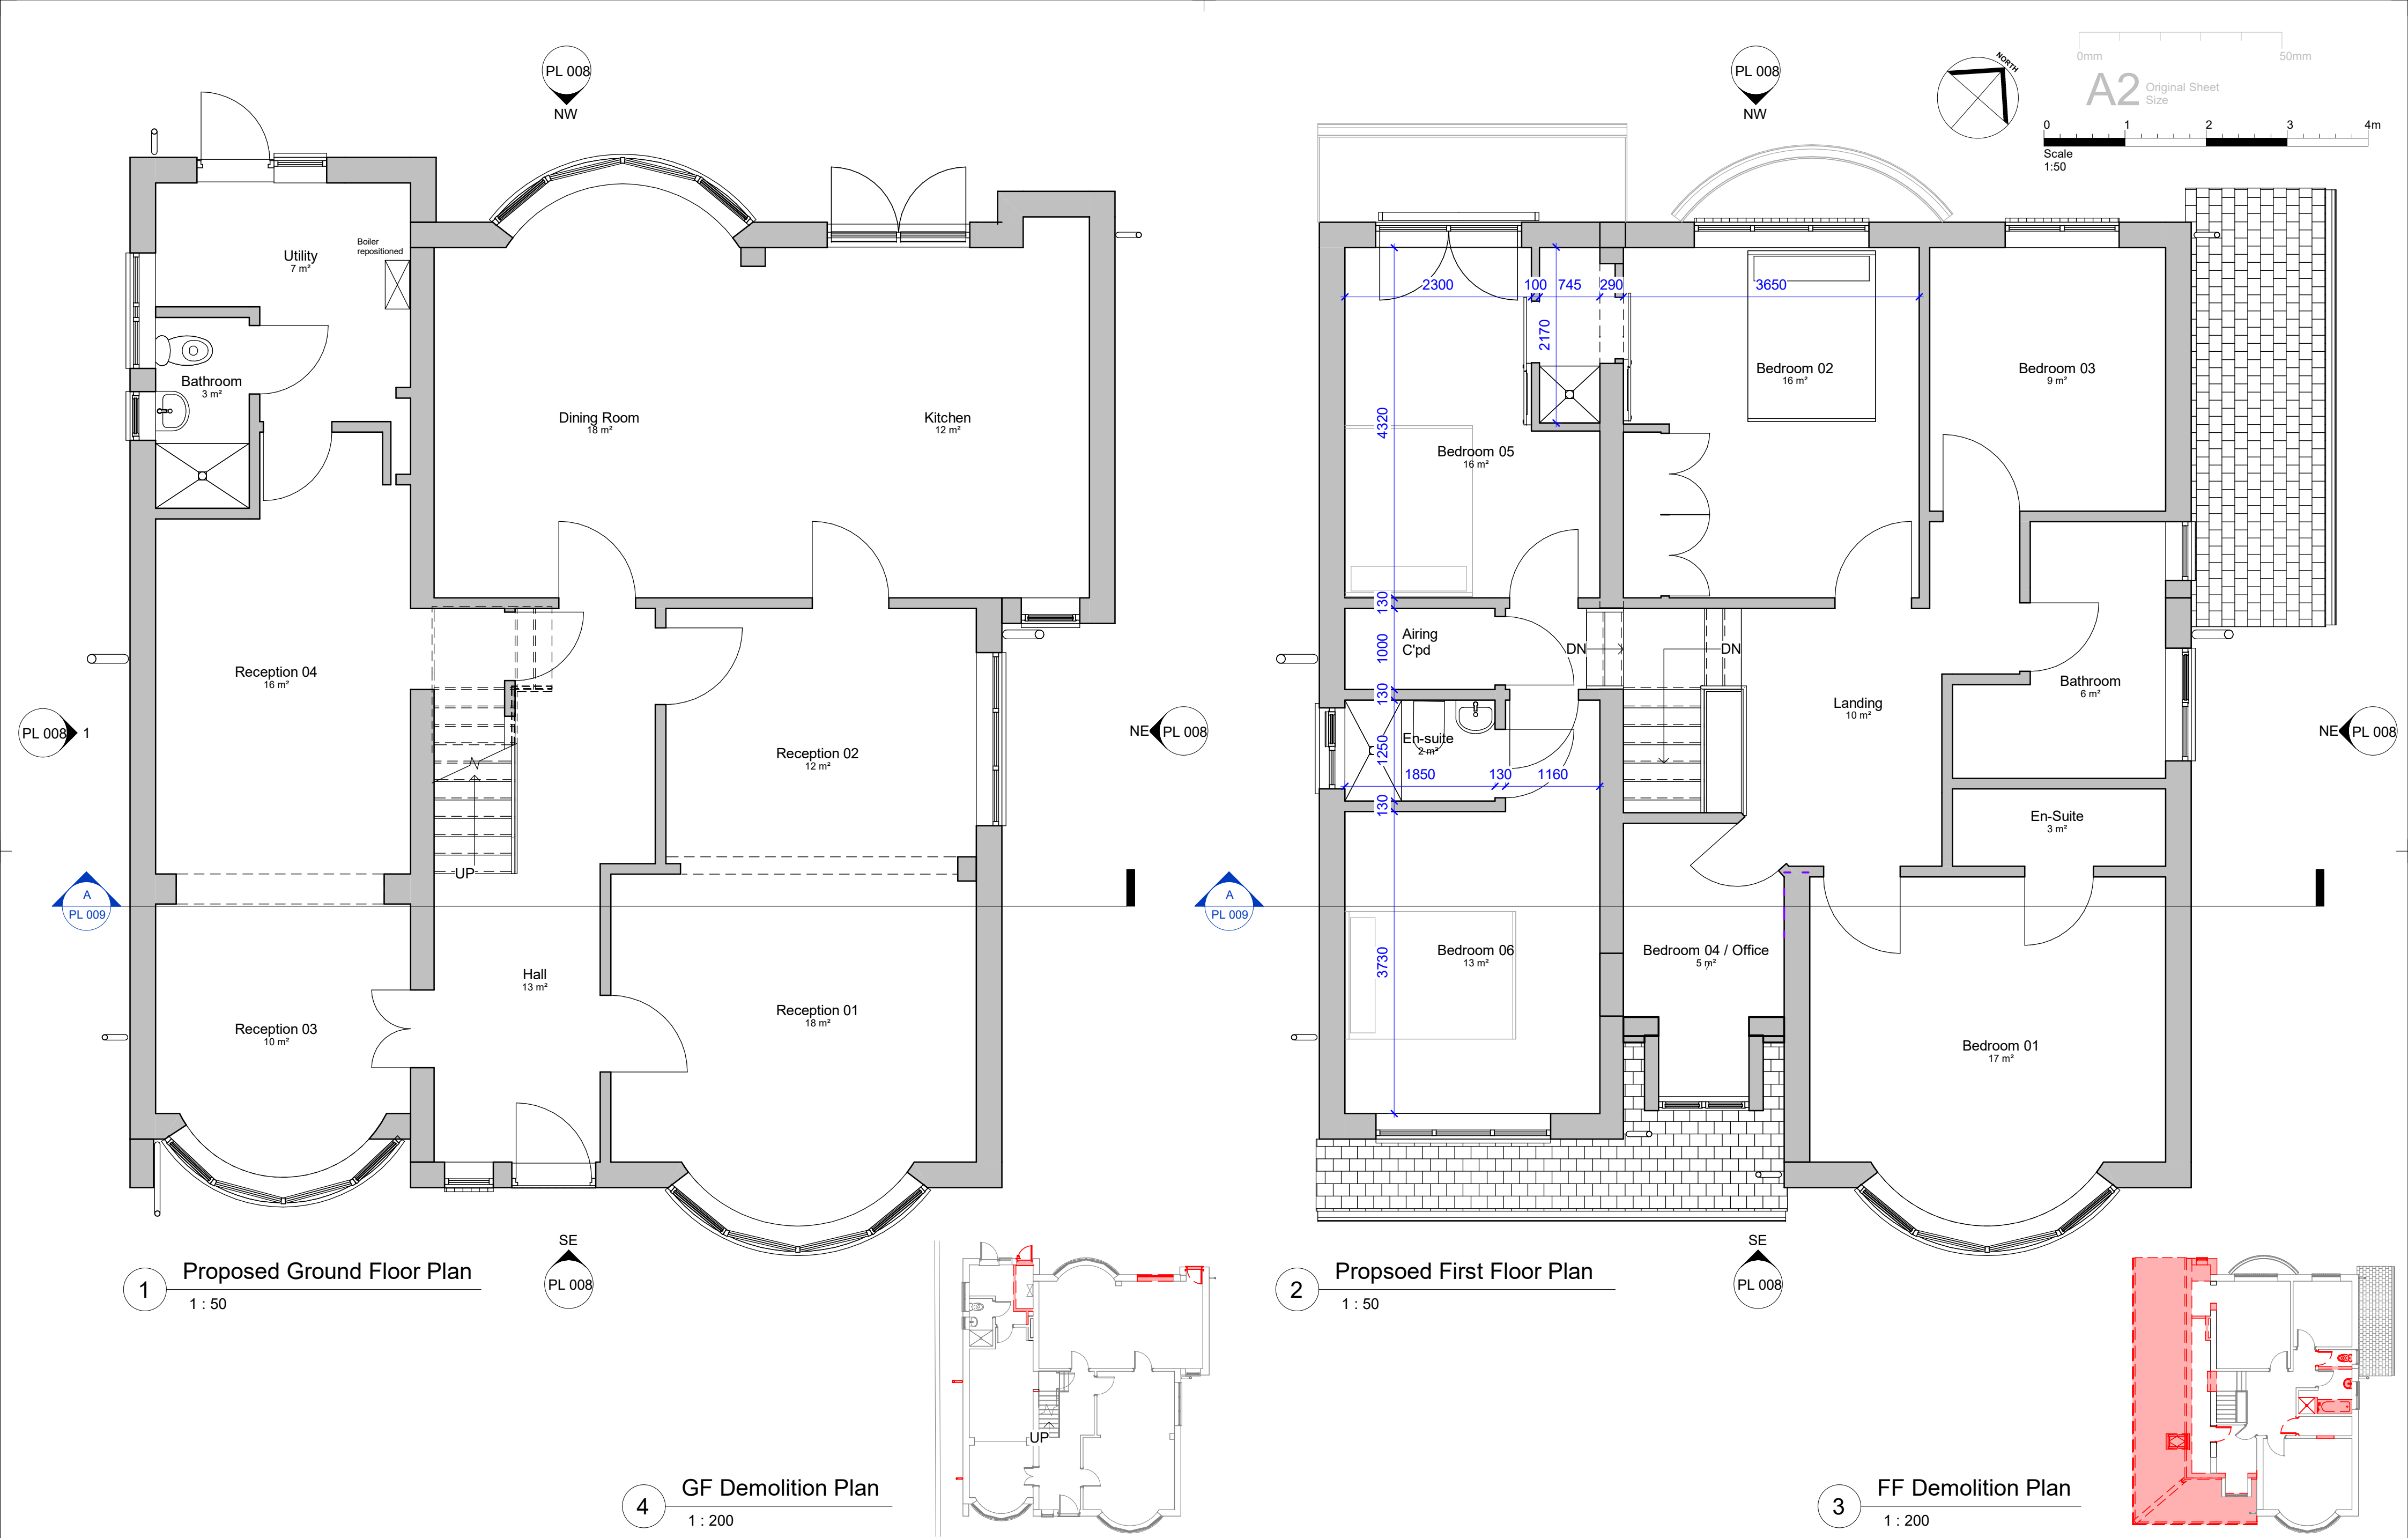

All drawings with status **PLANNING ISSUE** are for the purposes of planning only and must not be used for construction information.

Except for the purposes of the planning application and the client's tendering process, this drawing should not be scaled. The awarded contractor and associated sub-contractors are to take their own site measurements prior to ordering and installation of construction materials.

Where figured dimensions are given, the contractor should check all critical dimensions on site and report any discrepancies immediately.

This drawing must not be reproduced without prior consent from Studio CB Architects.

date	rev	name	chk	note
------	-----	------	-----	------