

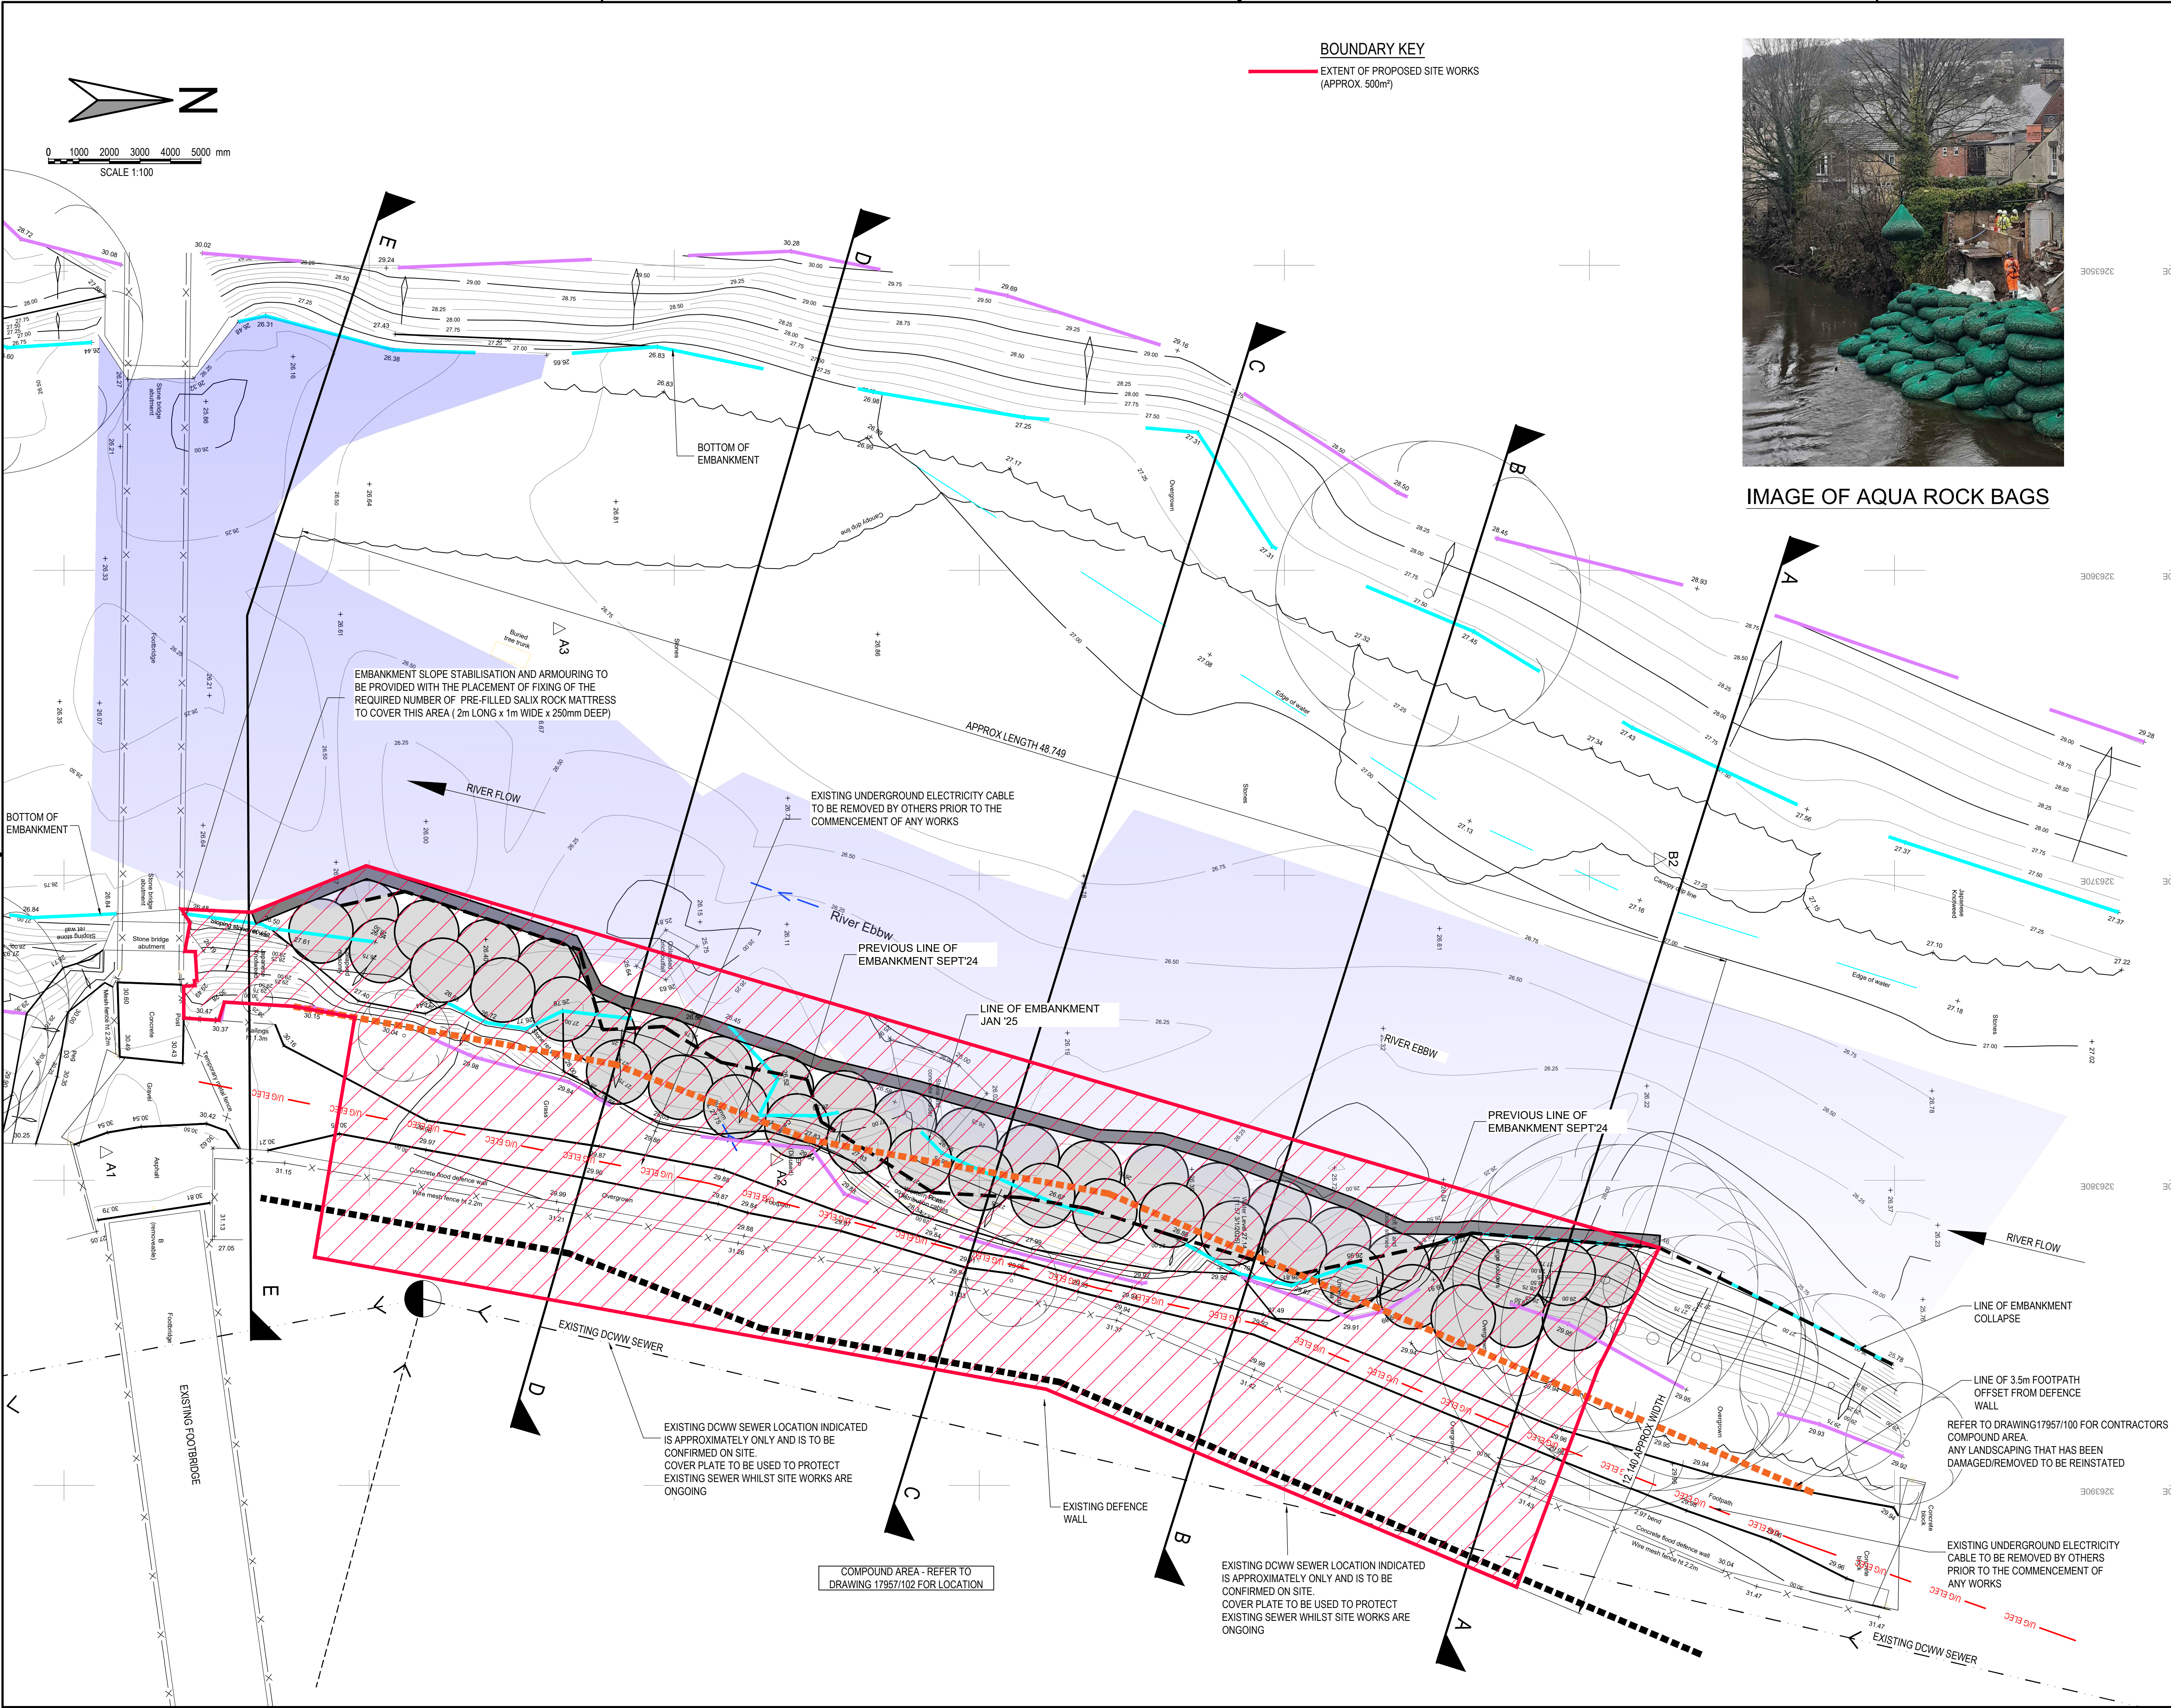


IMAGE OF AQUA ROCK BAGS

- NOTES:
1. THIS DRAWING IS TO BE READ IN CONJUNCTION WITH ALL RELEVANT ENGINEERS DRAWINGS, TOGETHER WITH THEIR LATEST SPECIFICATIONS. ANY DISCREPANCIES ARE TO BE REPORTED TO THE ENGINEER (VALE CONSULTANCY) AS SOON AS POSSIBLE.
 2. FIGURED DIMENSIONS ONLY TO BE USED. ANY QUERIES OR DISCREPANCIES TO BE REFERRED TO THE ENGINEER (VALE CONSULTANCY) IMMEDIATELY.
 3. PRIOR TO ORDERING ANY MATERIALS THE CONTRACTOR IS TO CONFIRM MANUFACTURER/PIPE MATERIAL AND GRADE PROPOSED WITH WATER AUTHORITY.
 4. TEMPORARY WORKS DESIGN BY OTHERS.
 5. DESIGN RISK ASSESSMENTS AND METHOD STATEMENTS ARE TO BE PROVIDED TO THE PRINCIPLE CONTRACTOR PRIOR TO THE COMMENCEMENT OF ANY WORKS.
 6. NOT ALL EXISTING SERVICES HAVE BEEN SHOWN BUT ARE PRESENT. THE CONTRACTOR IS TO LIAISE WITH ALL STATUTORY AUTHORITIES & MOD PRIOR TO THE COMMENCEMENT OF ANY WORKS.
 7. THIS DRAWING IS TO BE READ IN CONJUNCTION WITH 17957/500
 8. PRIOR TO THE COMMENCEMENT OF ANY WORKS THE CONTRACTOR IS TO BARRIER OFF THE RIVER AND IS TO CONFIRM ALL DIMENSIONS TO THE ENGINEER.
 9. NO WORK IS TO COMMENCE ON SITE UNTIL ALL WORKS HAVE BEEN AGREED IN WRITING BY NRW.
 10. EXISTING SERVICES HAVE NOT BEEN SHOWN BUT ARE PRESENT. THE CONTRACTOR IS TO LIAISE WITH ALL STATUTORY AUTHORITIES PRIOR TO THE COMMENCEMENT OF ANY WORKS.
 11. THIS DRAWING IS TO BE READ IN CONJUNCTION WITH DRAWINGS No. 17957/502 & 504.
 12. ANY LANDSCAPING AFFECTED BY THE WORKS TO BE REINSTATED BY THE CONTRACTOR.

LEGEND

- APPROX LOCATION OF EXISTING COMBINED DRAINAGE
- EXTENT OF PROPOSED WORKS WITHIN THE EBBW RIVER WITH 1 LAYER TURF SEE DRG. 504. (APPROX 500m²)
- U/G ELEC
- APPROX LINE OF EXISTING UNDERGROUND HV CABLES. (TO BE REMOVED BY OTHERS)

EXTENT OF THE EBBW RIVER WATER AT TIME OF SURVEY (SEP 2024 - Davies survey)

2 TONNE AQUA ROCK BAGS WITH GROUND ANCHORS REFER TO DRG 17957/504 - INSTALLATION AS PER MANUFACTURER'S GUIDELINES.

PLANNING ISSUE

07	RGF	RGF	RGF	RGF	RGF	RGF	REVISED TO NRW COMMENTS NOTE REGARDING TEMPORARY ACCESS STEPS REMOVED
06	RGF	RGF	RGF	RGF	RGF	RGF	BOUNDARY KEY ADDED
05	RGF	RGF	RGF	RGF	RGF	RGF	GENERAL NOTES & NOTE 12 ADDED
04	RGF	RGF	RGF	RGF	RGF	RGF	GROUND ANCHORS TO BASE AQUA ROCK BAGS ADDED
03	RGF	RGF	RGF	RGF	RGF	RGF	Revised topo added following recent erosion
02	RGF	RGF	RGF	RGF	RGF	RGF	TENDER ISSUE
01	RGF	RGF	RGF	RGF	RGF	RGF	Preliminary Issue
rev.	drawn	chd.	appd.	date	description		

Client
ROGERSTONE COMMUNITY COUNCIL

Project
RIVER EBBW, JUBILEE PARK
ROGERSTONE WELFARE PARK
NP10 9NH

Title
PROPOSED SITE LAYOUT

ValeConsultancy
CONSULTING CIVIL & STRUCTURAL ENGINEERS
29 Bocam Park, Old Field Road, Pencoed, Bridgend CF35 5LJ.
Phone: 01656 863794 Email: enquiries@vale-consultancy.co.uk

date	drawn	checked	approved
20.09.24	RGP	NC	LR
scale @ A1	1:100	project no.	17957
status	drg. no.	rev.	07
T	17957/501		

DRAWING STATUS
A - Approval, AB - As-Built, C - Construction, D - Draft, P - Preliminary, T - Tender