

Notes
This drawing is copyright
of the architect.
Any discrepancies to be reported immediately to the architect.
Do not scale this drawing. Work to figured dimensions only.

Specification
This drawing must be read in conjunction with Drawing Specification Notes, Bill of Quantities,
and any other drawings.
This drawing must be read in conjunction with all related Architects' consultants' and specialist's
drawing and documents.

davies lewelyn and jones
Chartered Architects
The Buildings, East Tyndall Street, Cardiff Bay, Cardiff CF24 5EF. Tel: (029) 2046 4433 Fax: (029) 2046 4345

Rev Date

Sheet No/Revision

Date

PROPOSED SELF STORAGE AREA
(SK)001B

Job
SELF STORAGE SITE AT ROGERSTONE

Date

Scale

Job No

Rev

Scale

Job No

Date

Scale

Job No

Rev

Scale

Job No

Date


Scale

Job No

56NO
20NO
50NO
18NO
144

STORAGE CONTAINER UNITS

TYPE 1 2.4mX3m
TYPE 2 2.4mX1.5m
TYPE 3 2.4mX6m DOOR ON END
TYPE 4 2.4mX6m DOOR ON SIDE

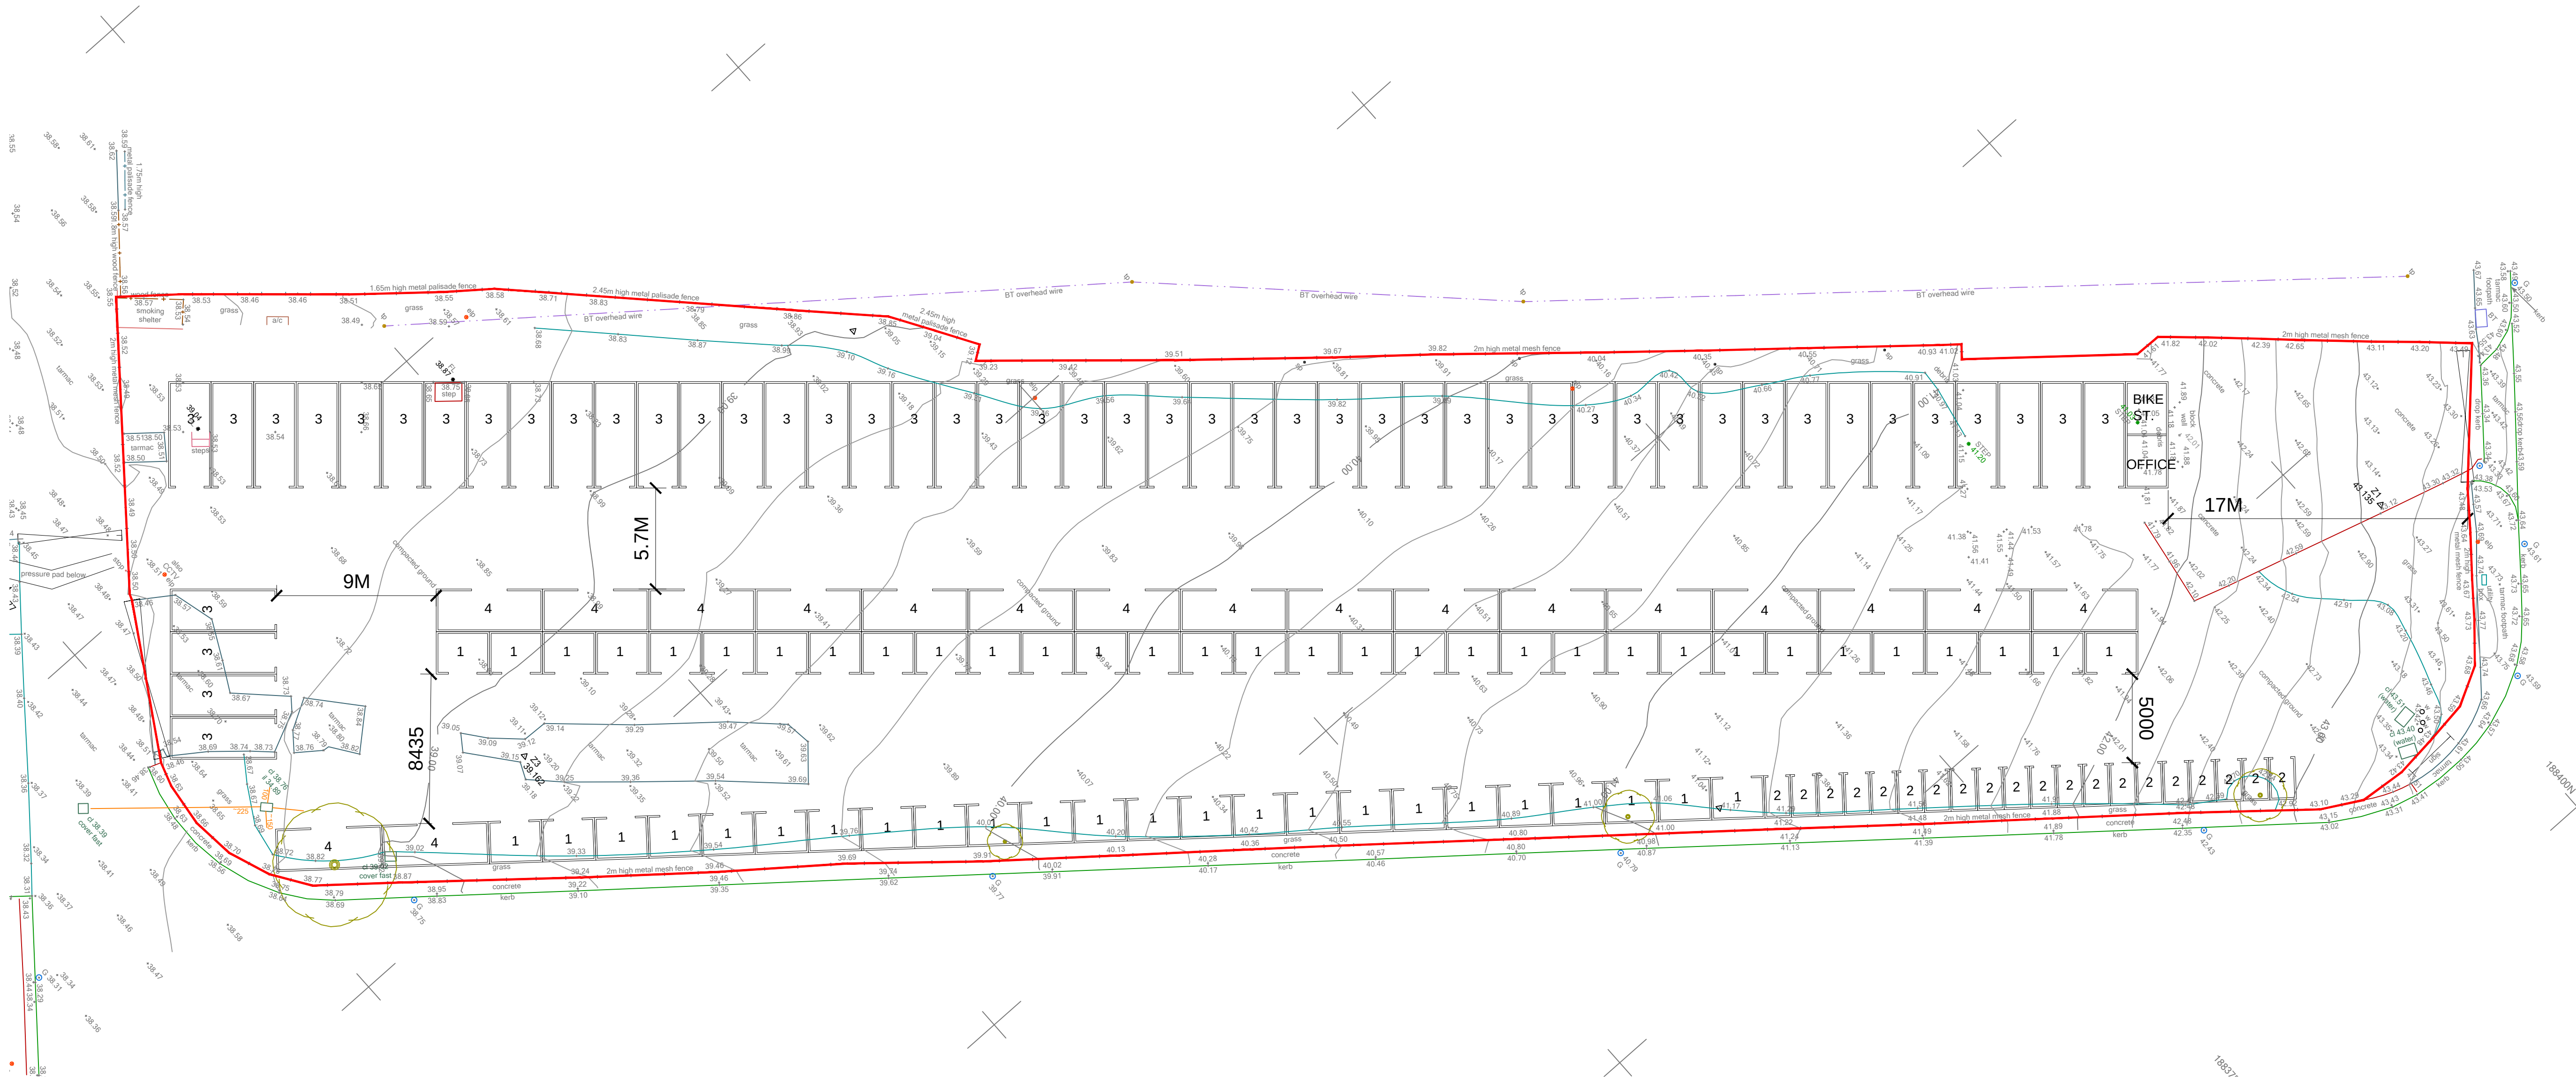

PROPOSED SELF STORAGE LAYOUT