


Proposed Site Layout
Scale (1:200)

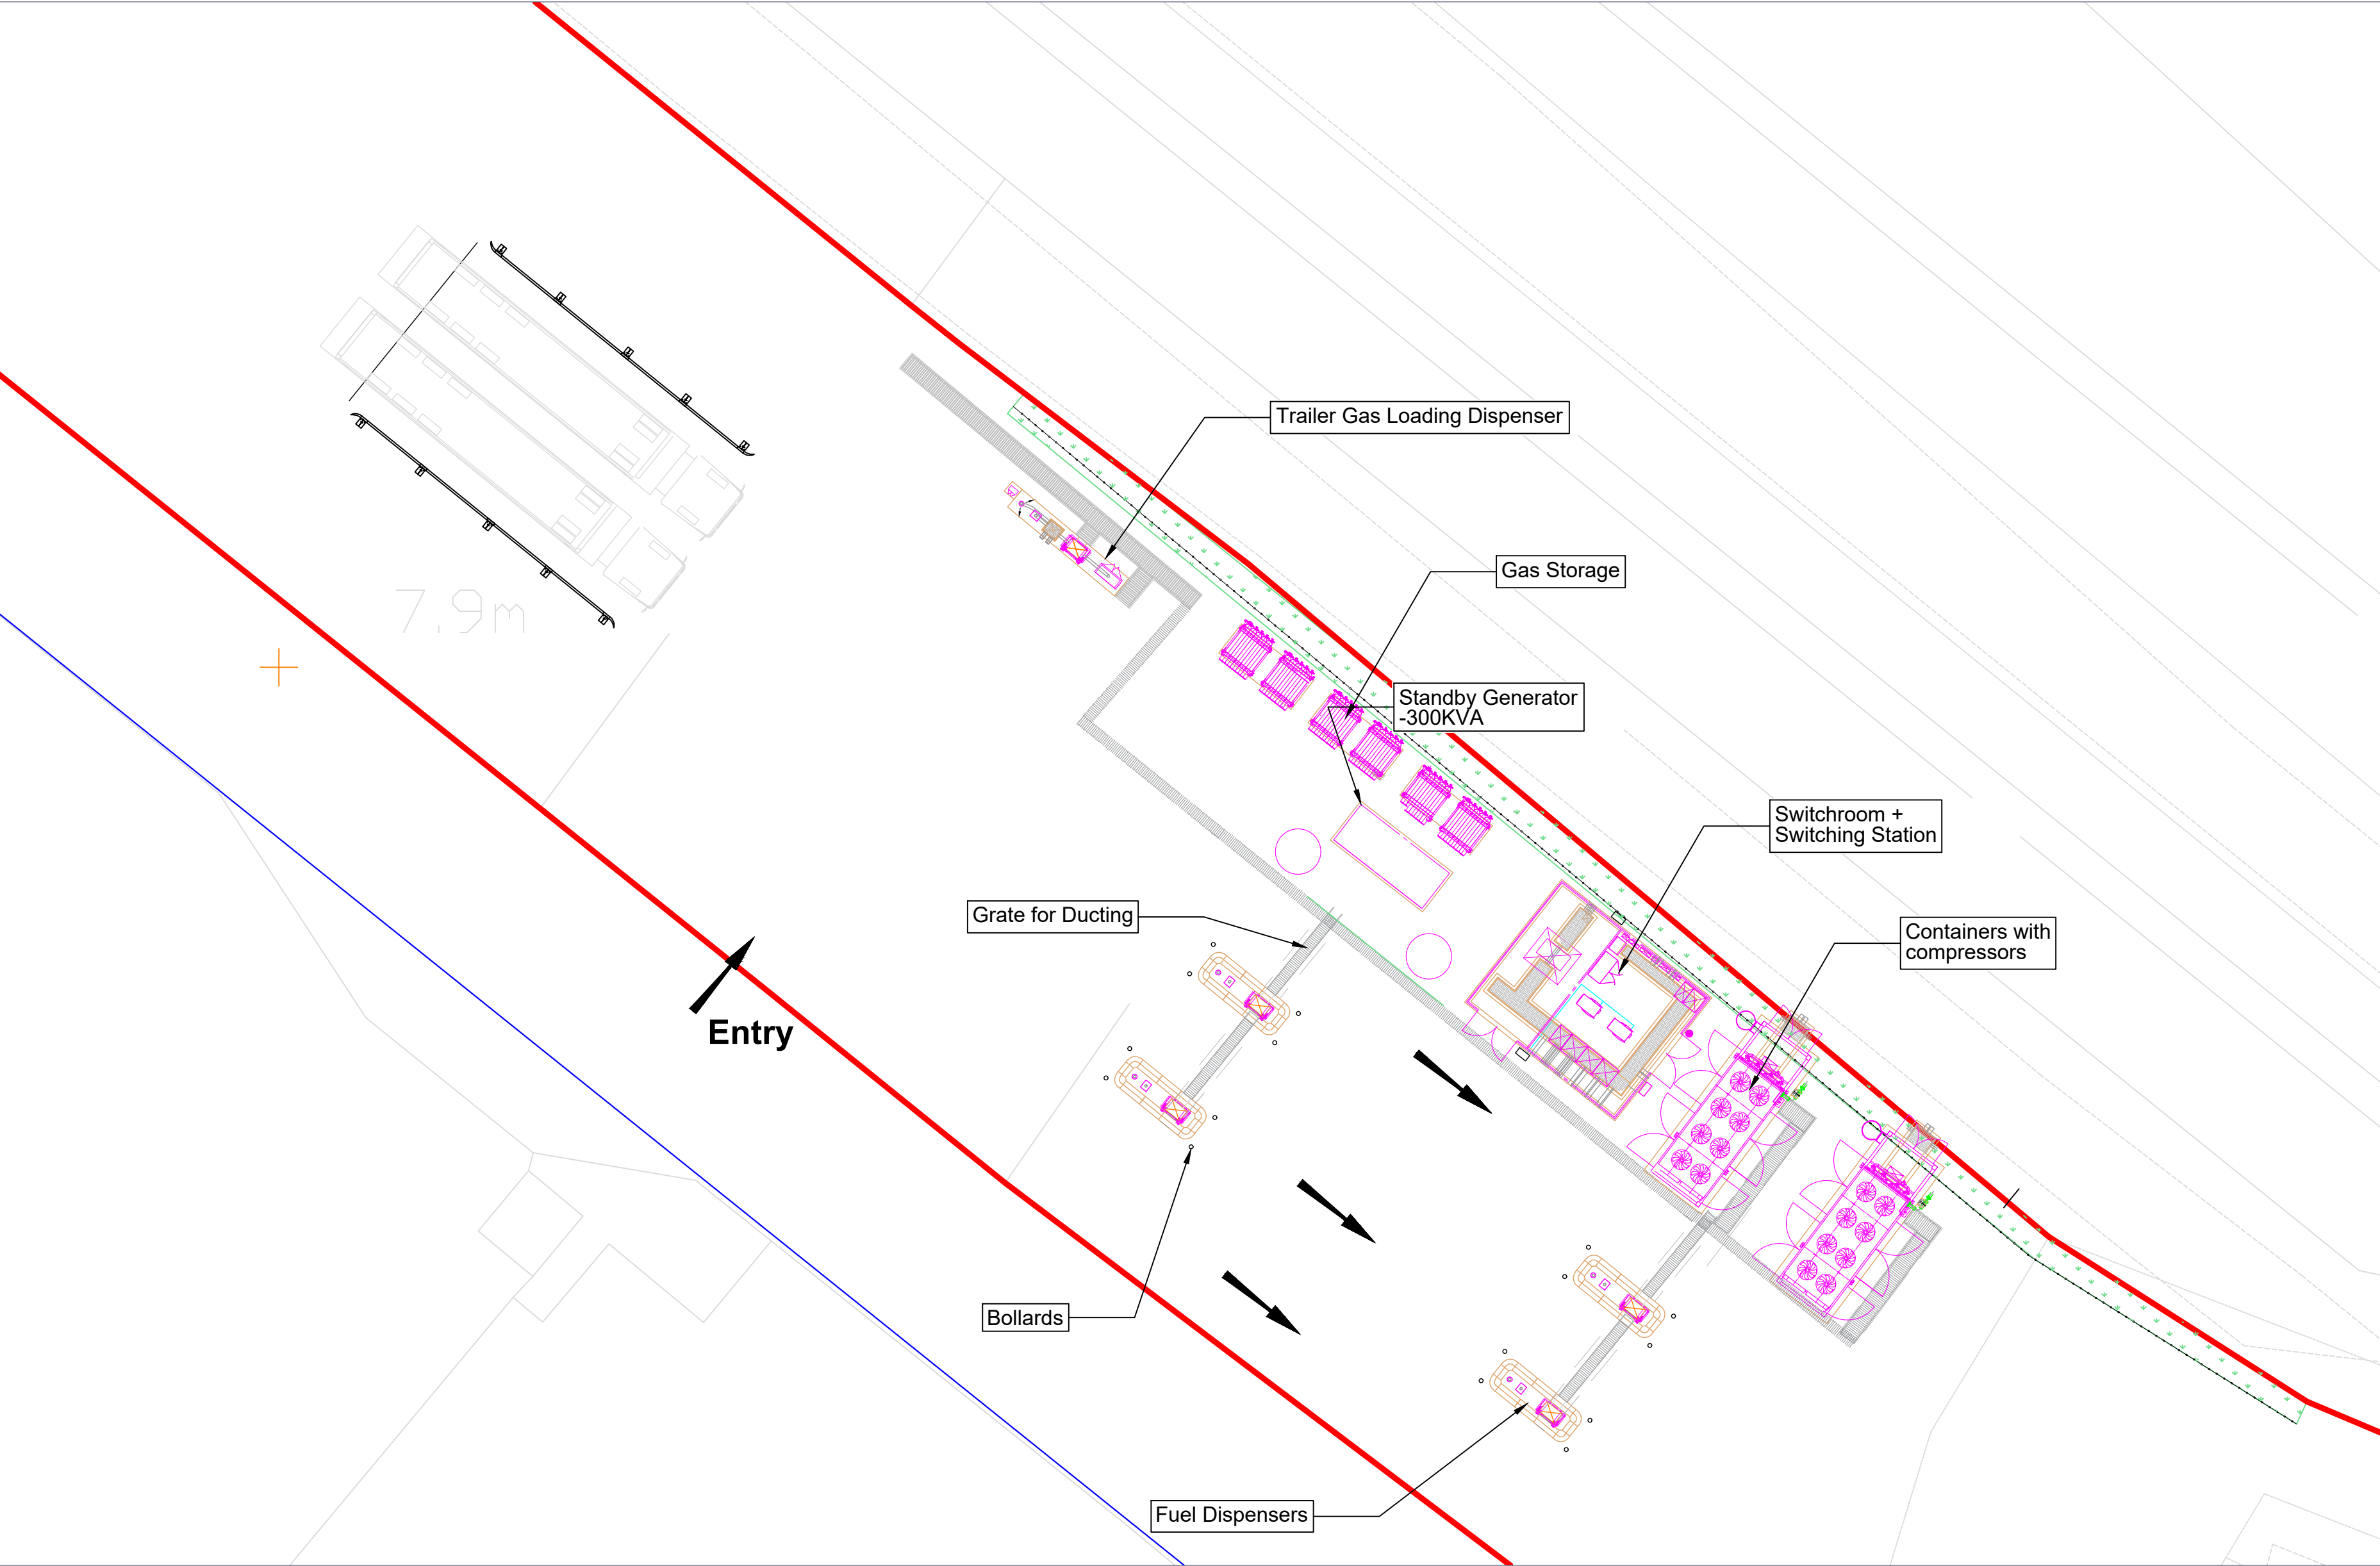

Proposed Site Layout - Access Arrangements
Scale (1:500)

