


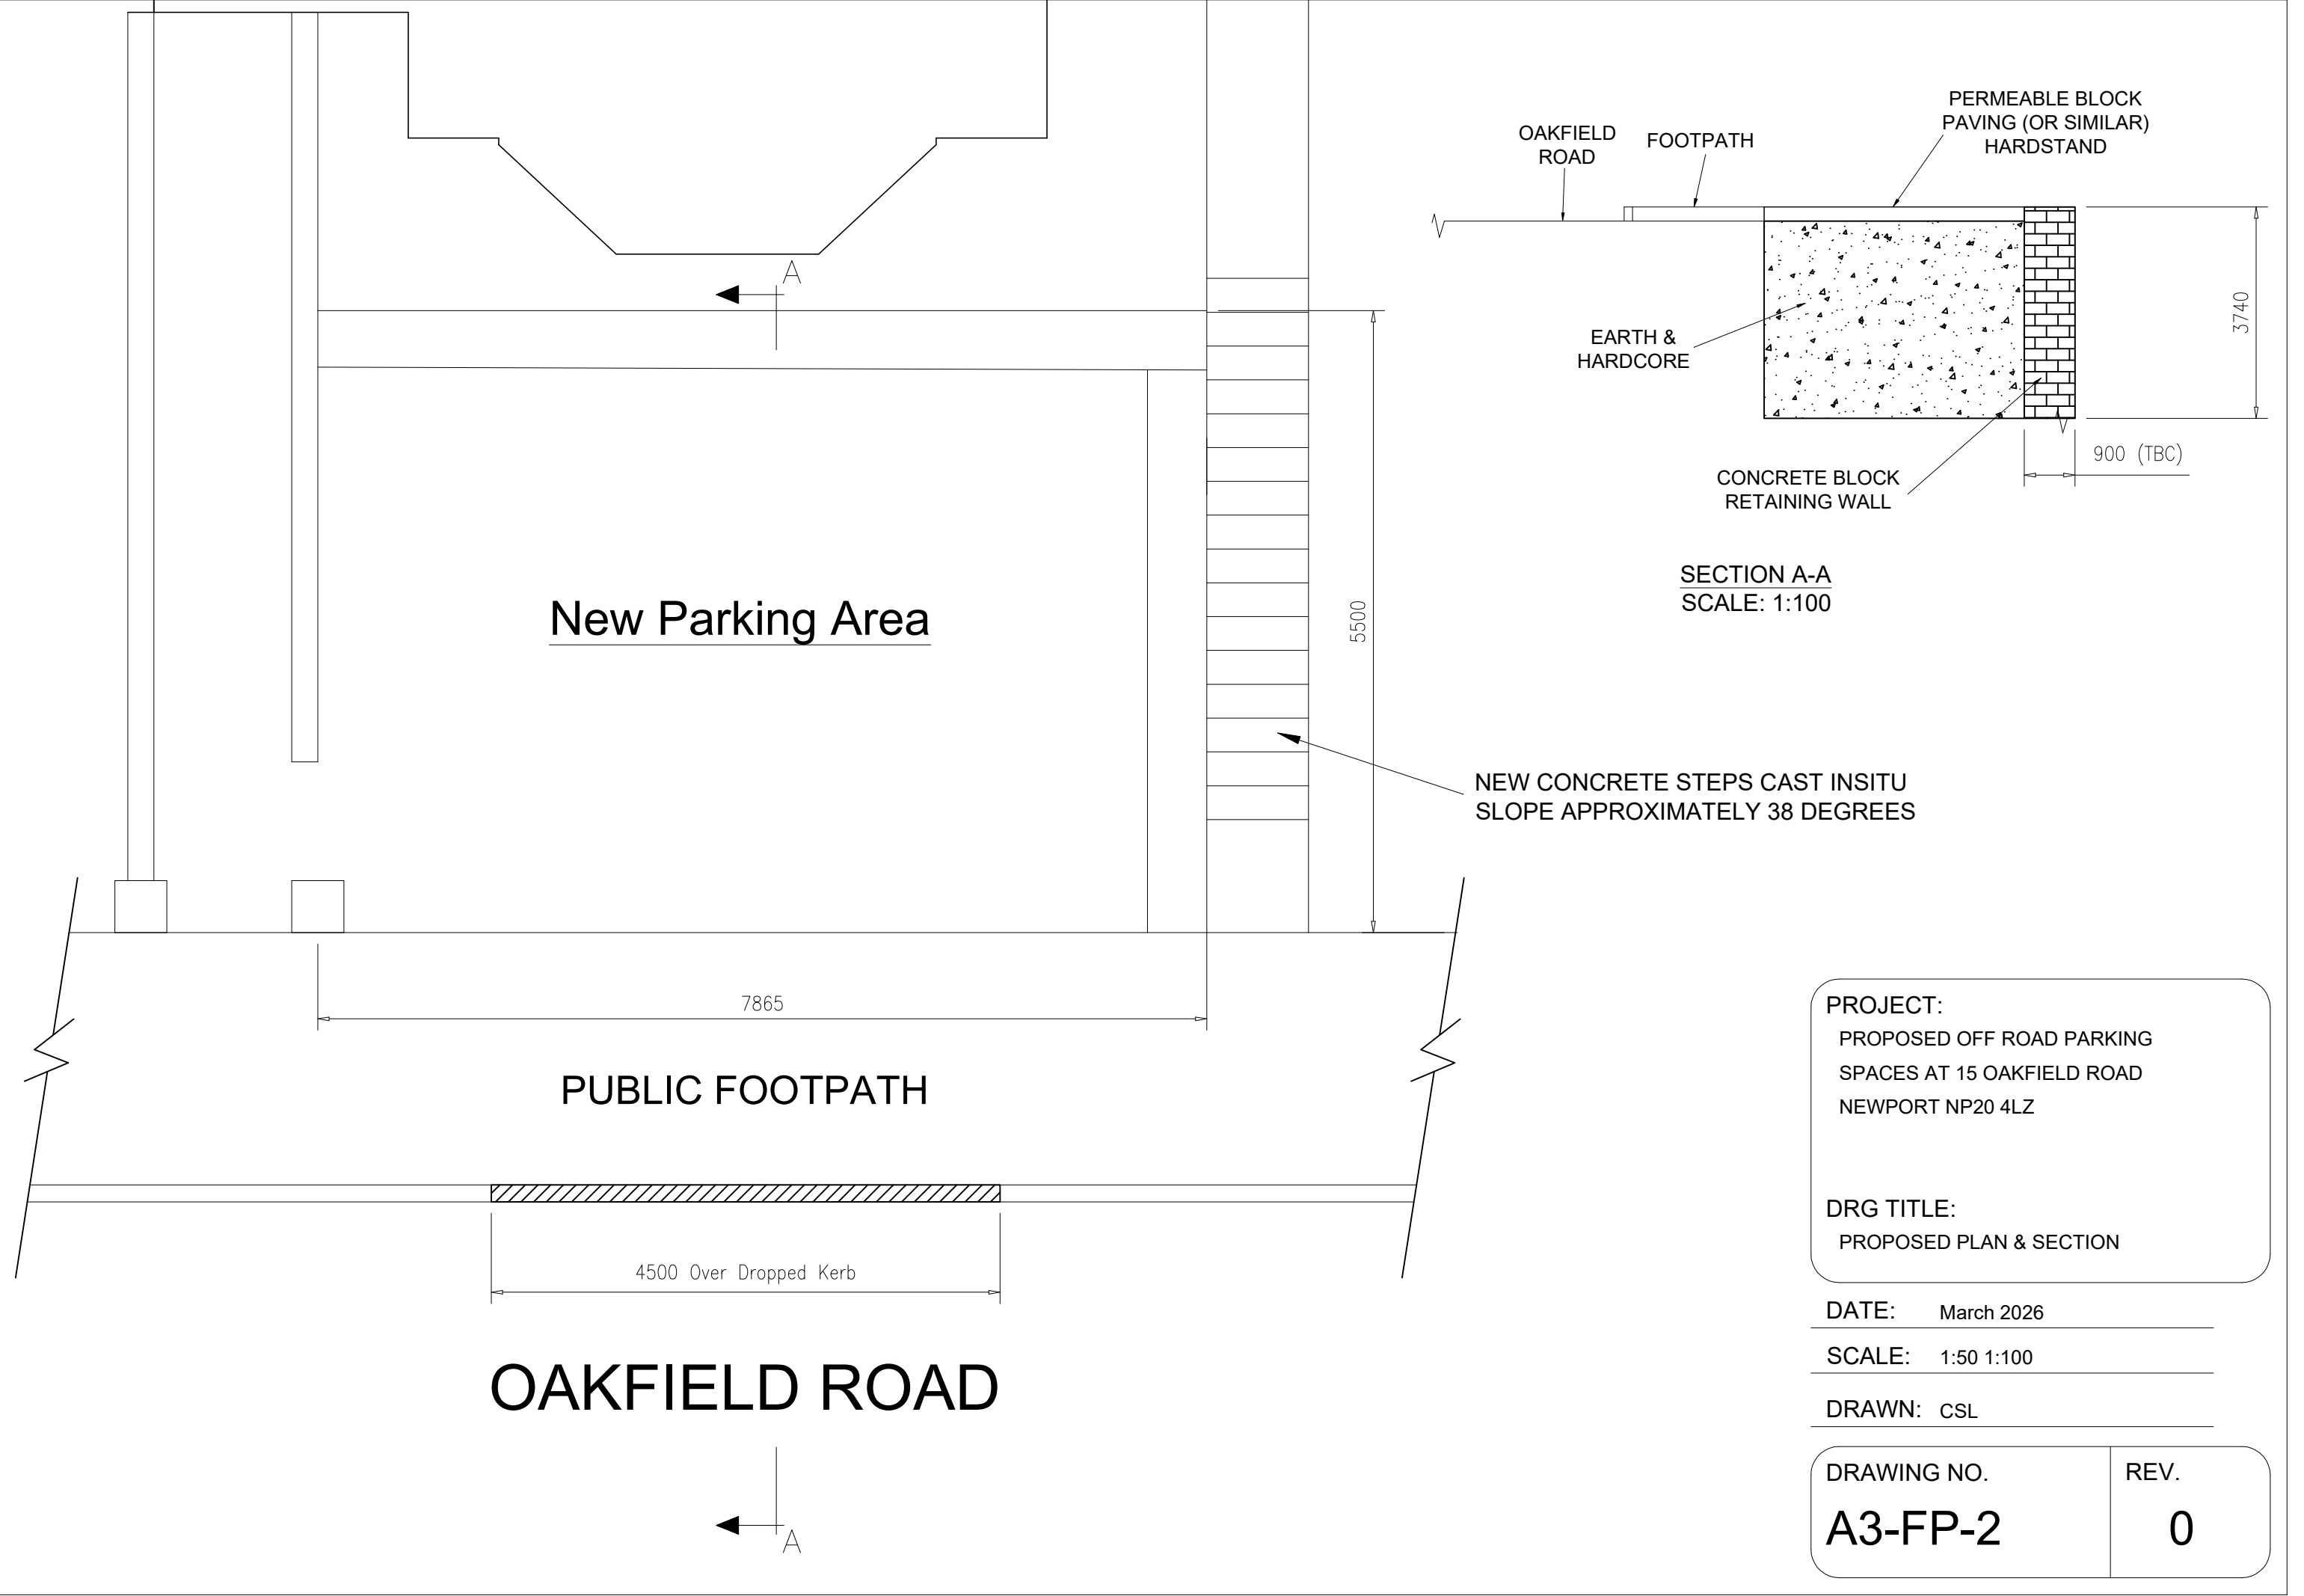

New Parking Area

PUBLIC FOOTPATH

OAKFIELD ROAD

OAKFIELD
ROAD

FOOTPATH

PERMEABLE BLOCK
PAVING (OR SIMILAR)
HARDSTAND

EARTH &
HARDCORE

CONCRETE BLOCK
RETAINING WALL

SECTION A-A
SCALE: 1:100

NEW CONCRETE STEPS CAST INSITU
SLOPE APPROXIMATELY 38 DEGREES

PROJECT:
PROPOSED OFF ROAD PARKING
SPACES AT 15 OAKFIELD ROAD
NEWPORT NP20 4LZ

DRG TITLE:
PROPOSED PLAN & SECTION

DATE: March 2026

SCALE: 1:50 1:100

DRAWN: CSL

DRAWING NO.

A3-FP-2

REV.

0