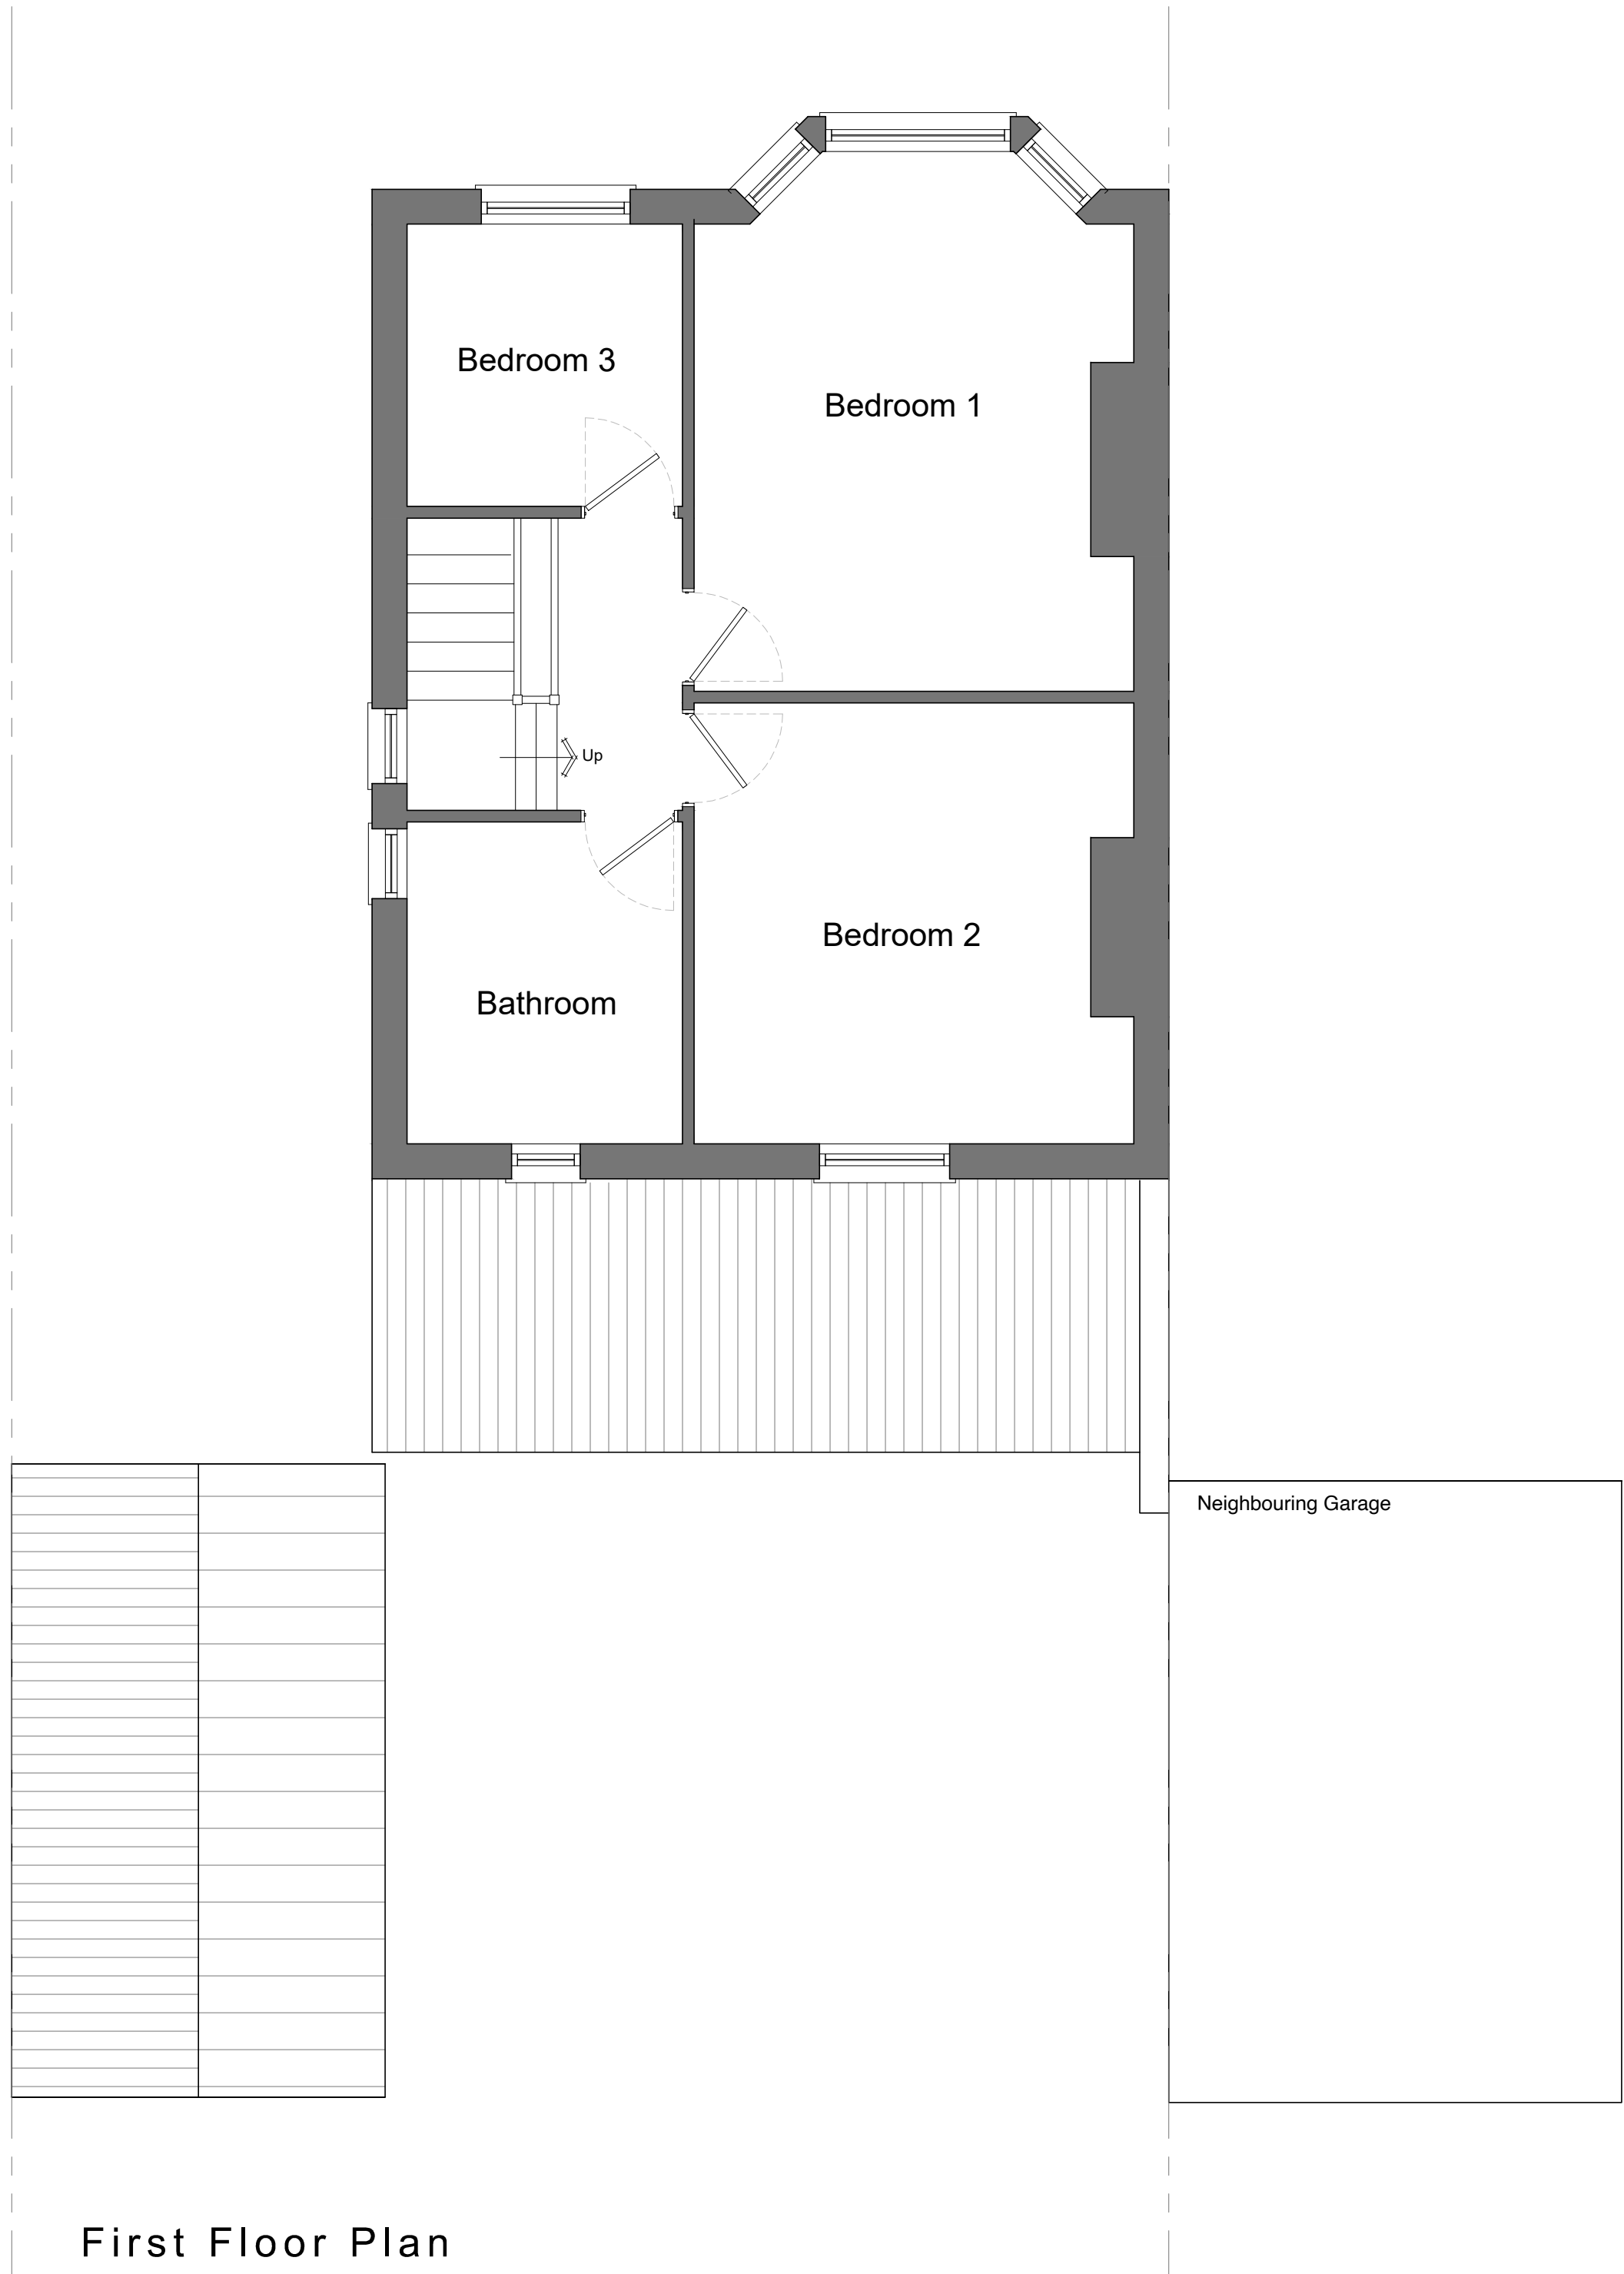
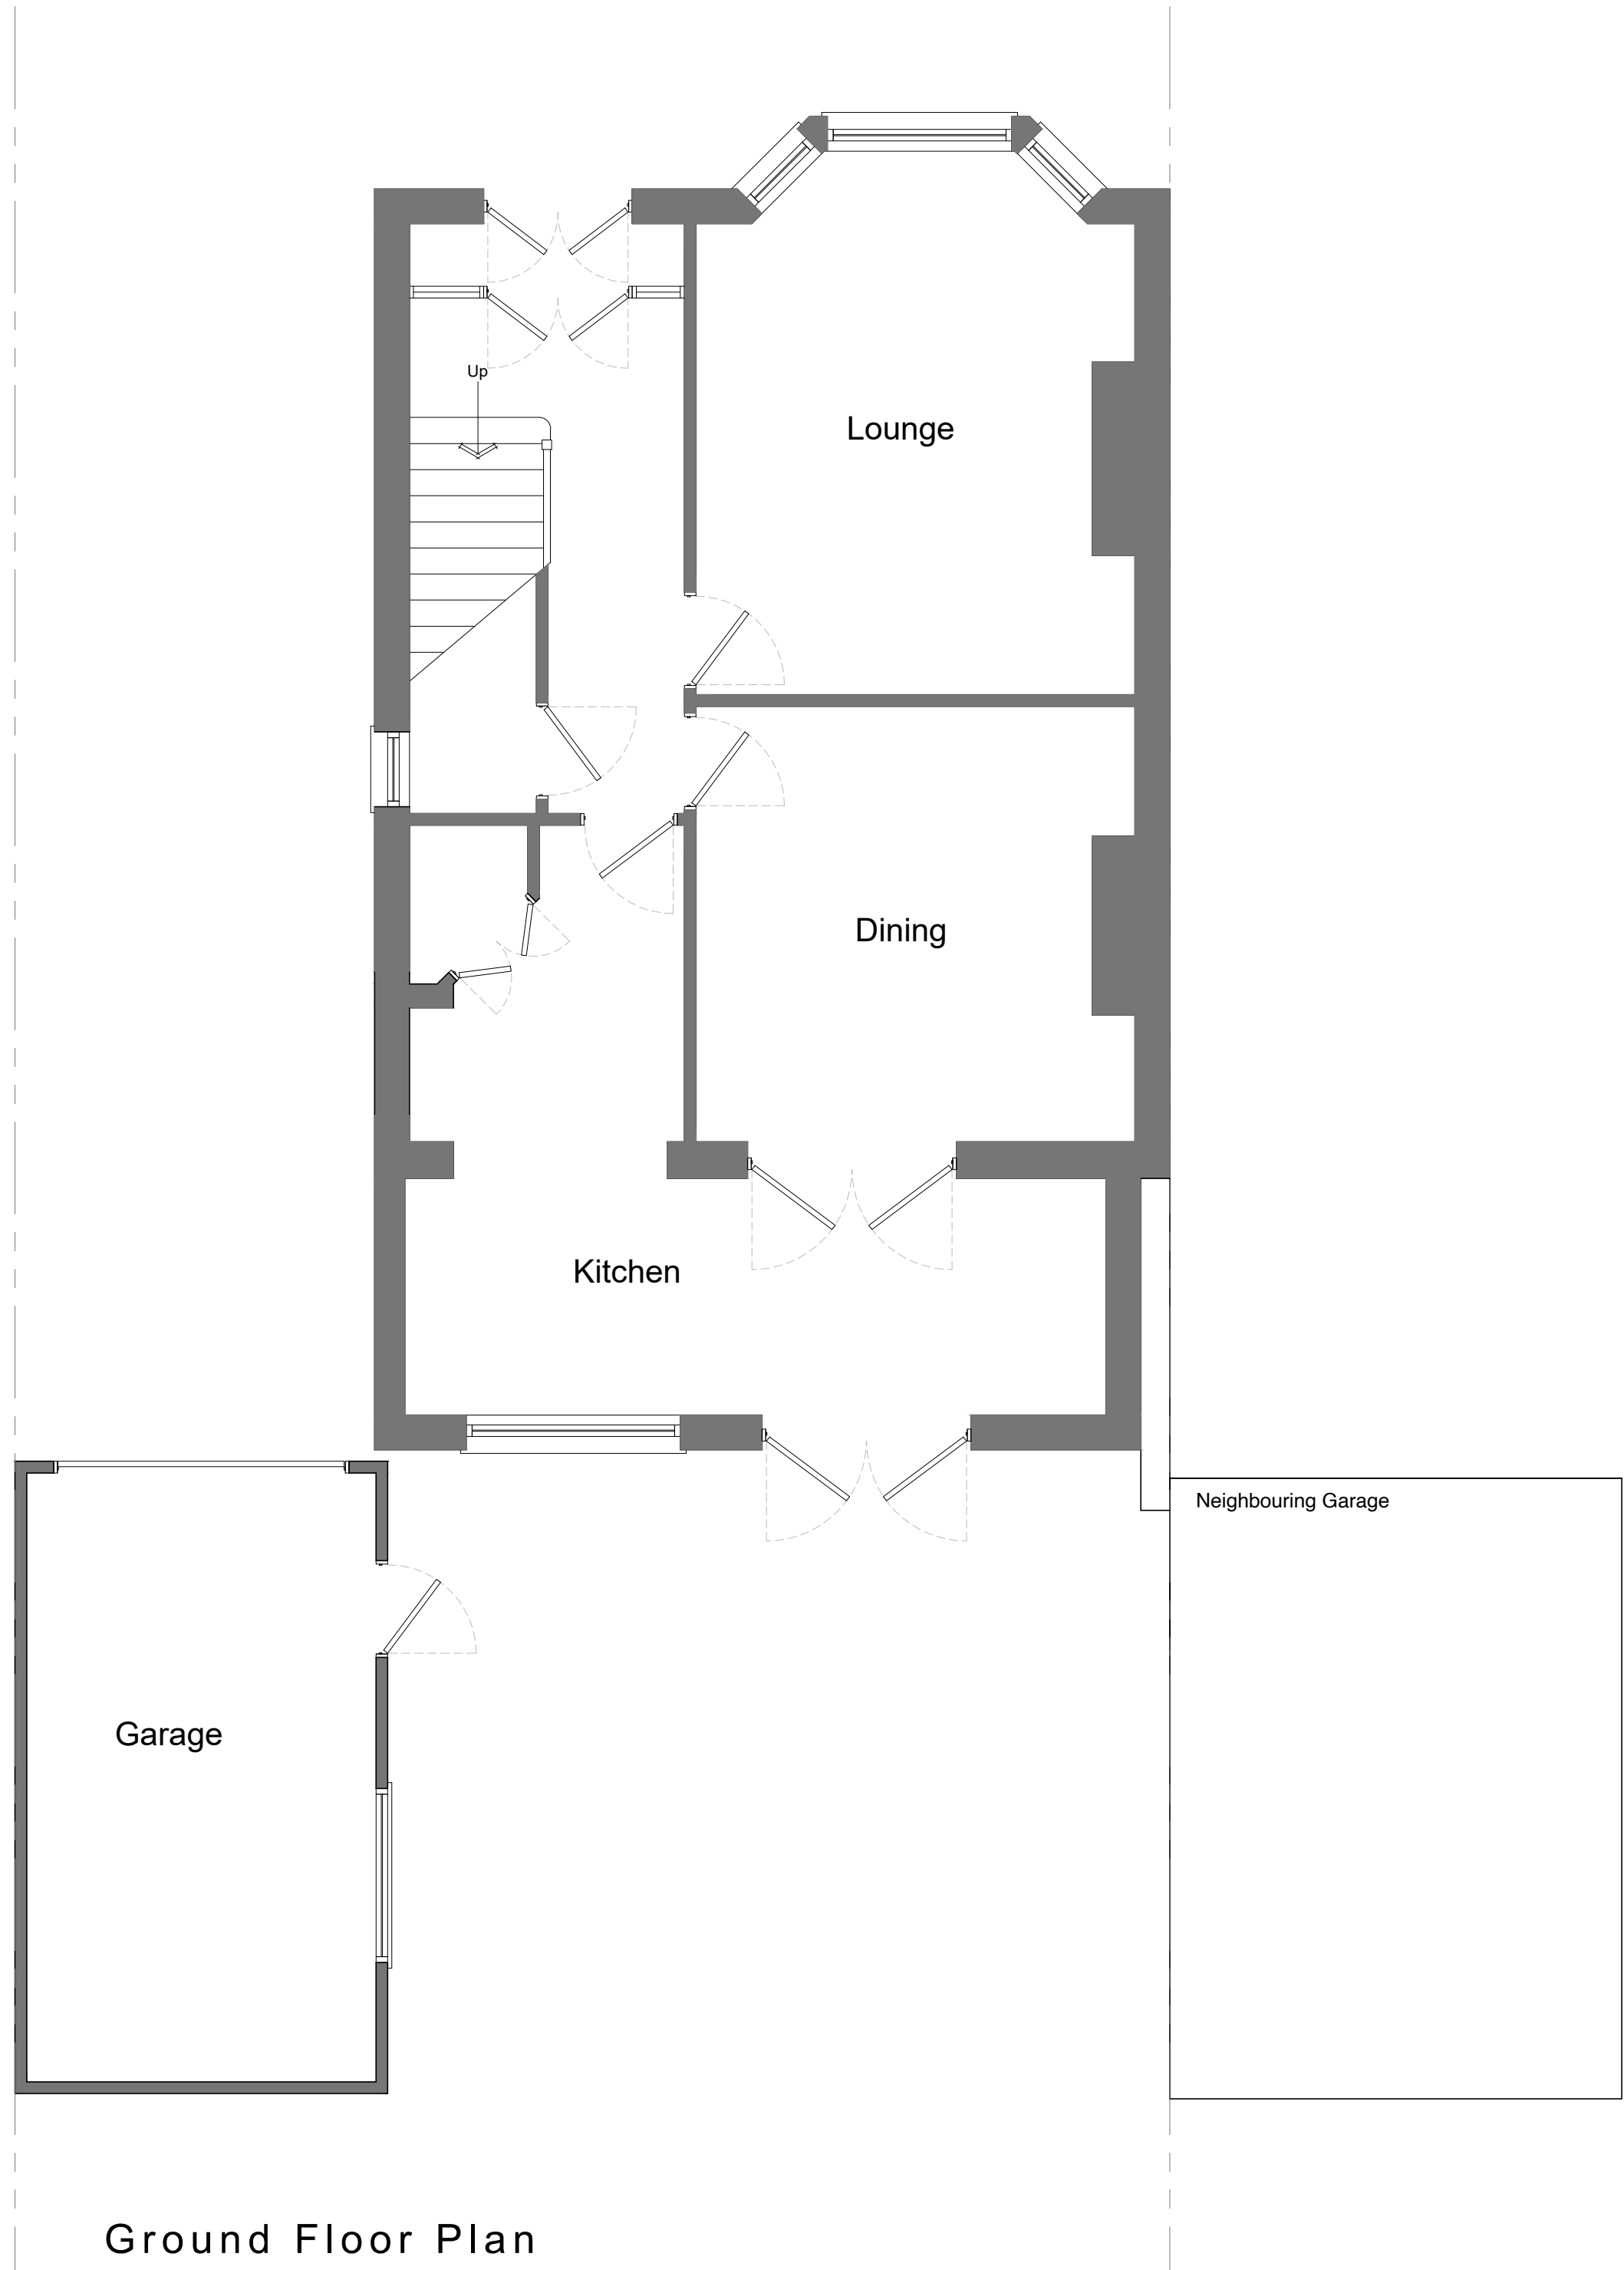


PROJECT: 46 The Coldra Newport		
TITLE: Existing Plans		
SCALE: 1:50 @ A1	DATE: July 2025	DRAWN BY: ams
DRAWING NUMBER: 4421.PL.03	REVISION: A	