


10 cm - Caution as distortion can occur.
ALL CIVIL DIMENSIONS ARE IN METRES - ALL STRUCTURAL DIMENSIONS ARE IN MILLIMETRES - ALL LEVELS ARE IN METRES.

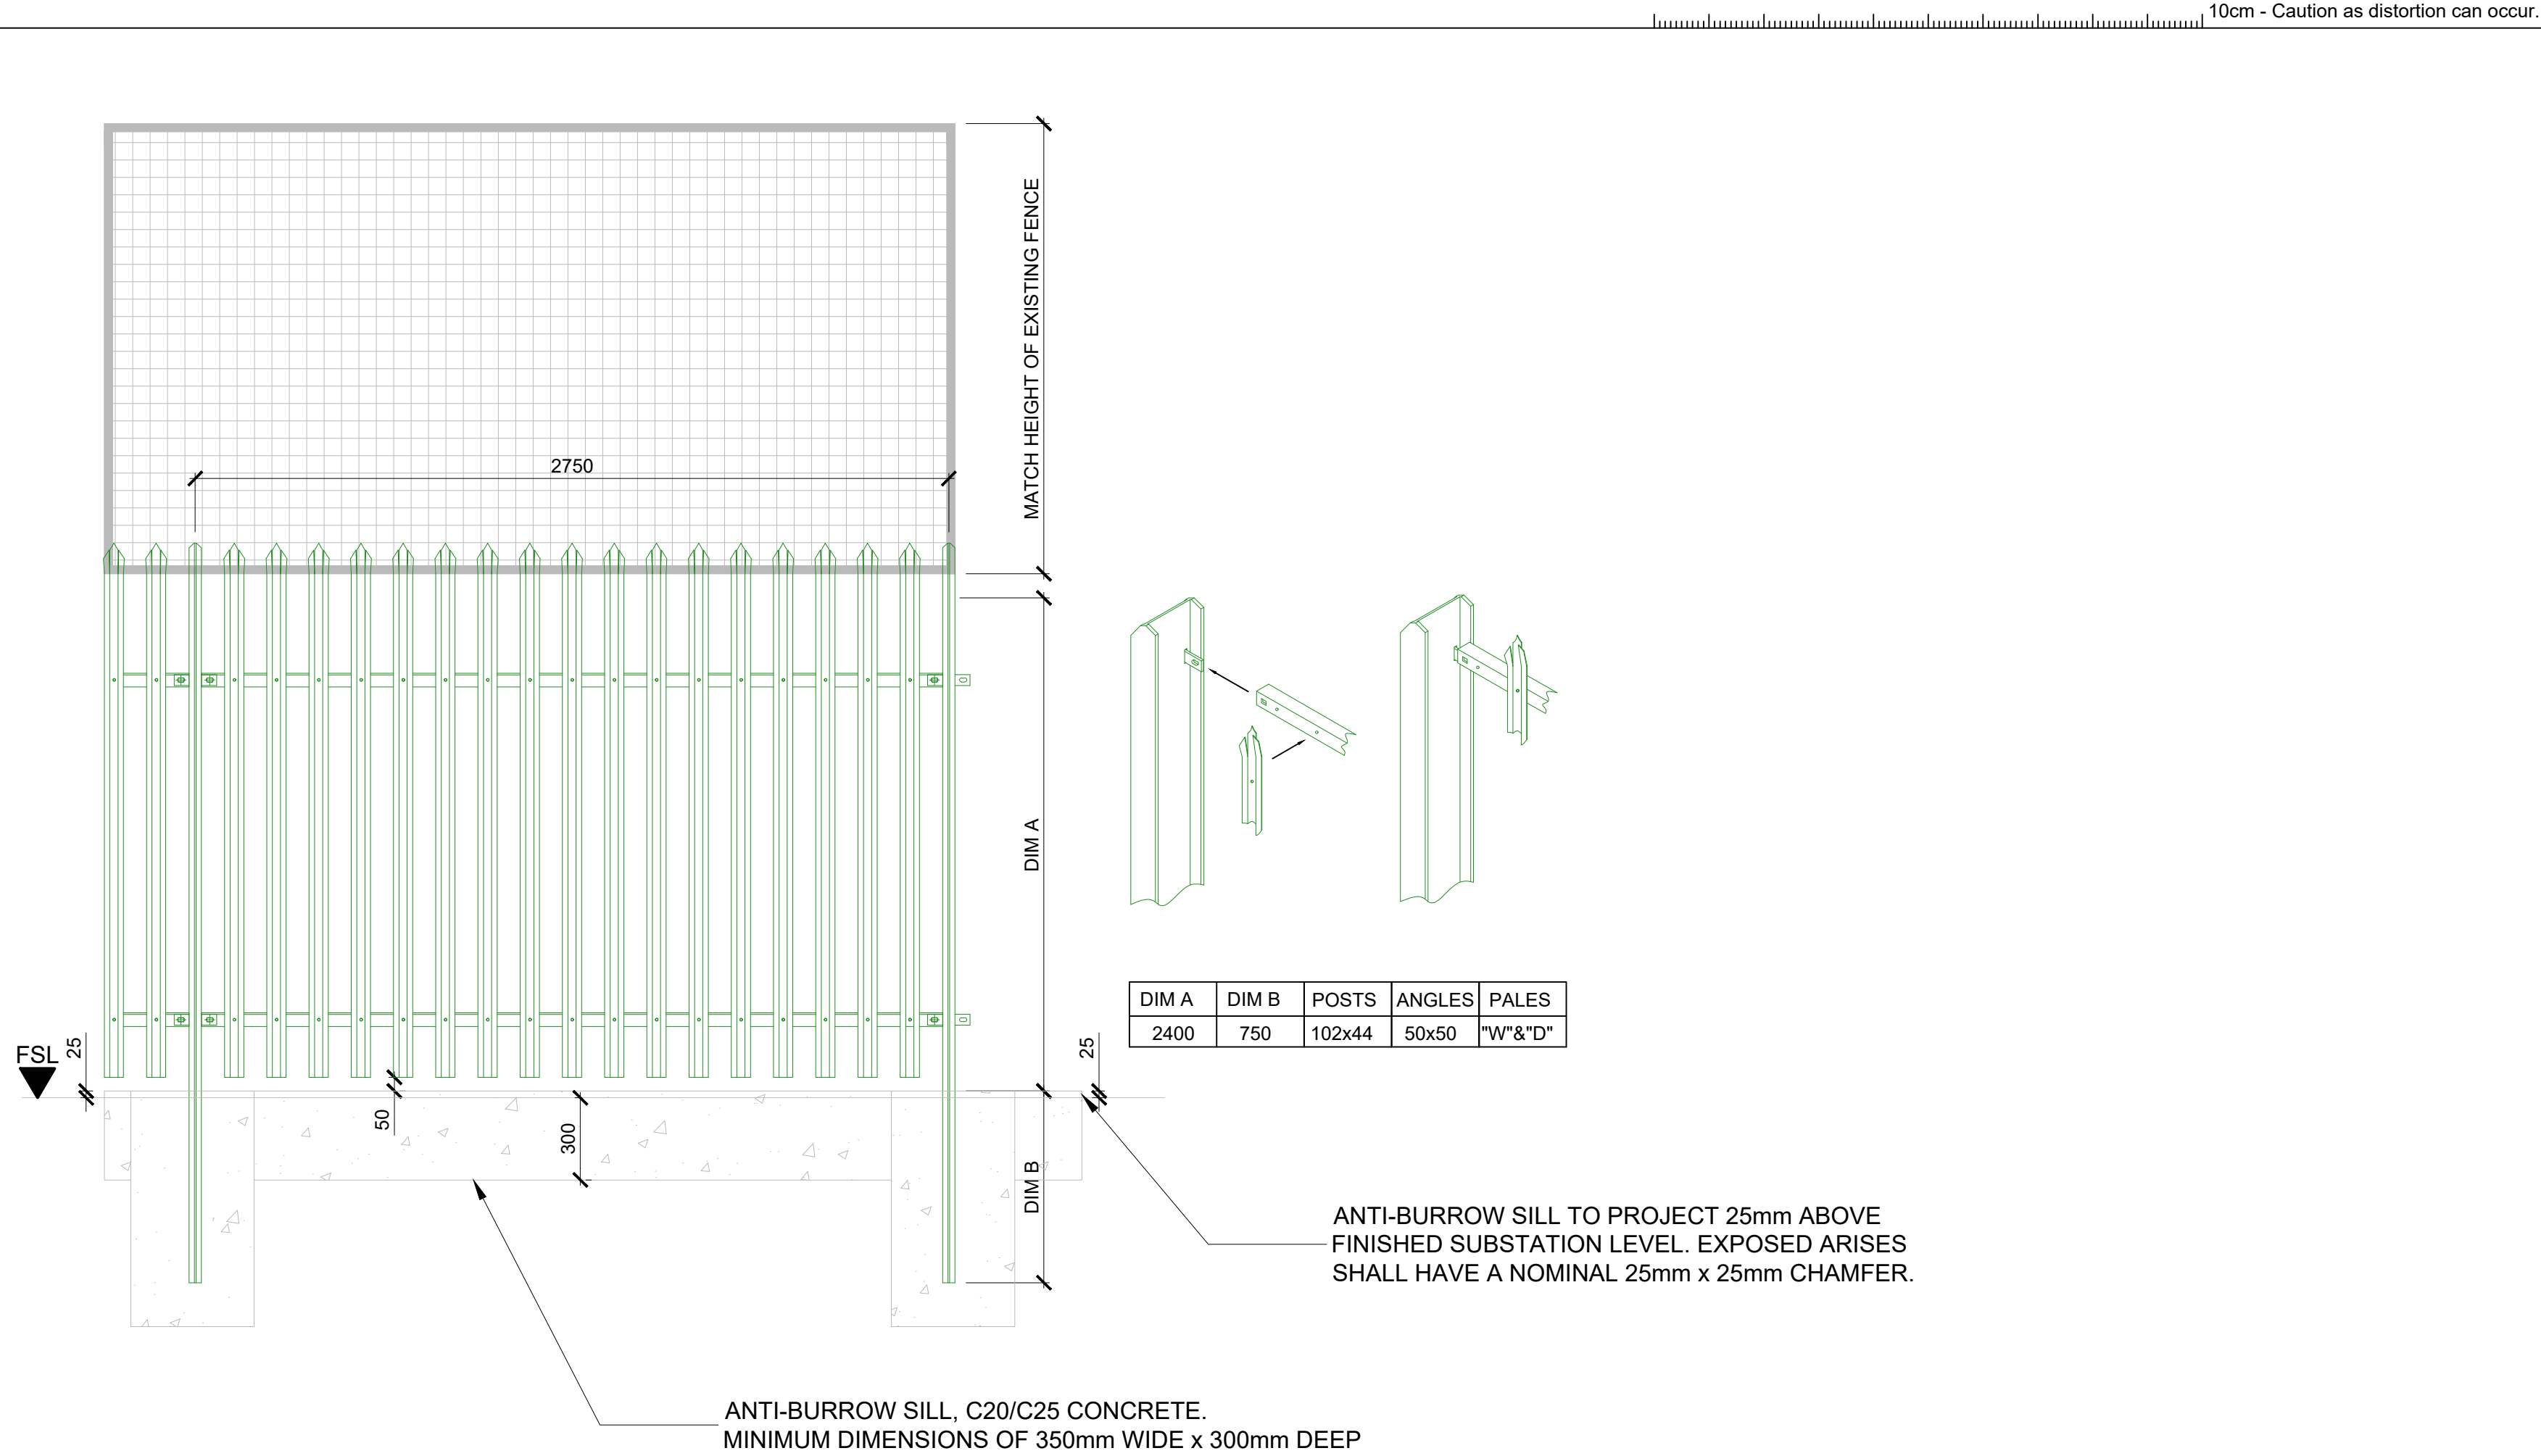

2.4m HIGH - PALISADE FENCING - BANKING COMPOUND

SCALE 1:25

DRAWING NOTES:

- PERIMETER FENCING WITHIN BANKING COMPOUND TO BE INSTALLED IN ACCORDANCE WITH NATIONAL GRID TECHNICAL STANDARDS 2.10.02.
- FINISHED TO CONCRETE SURFACES SHALL BE IN ACCORDANCE WITH NATIONAL GRID TECHNICAL STANDARD 3.10.04 AS FOLLOWS:
 - VERTICAL FACES - 'FAIR FINISH'
 - UPPER SURFACE - 'STEEL TROWEL FINISH'

SS-P1.3 ORIGINAL ISSUE	22/07/24	10	SL	DDH
REV	DESCRIPTION	DATE	DRW	CHK

Drawing Title:

SERIES 300 - FENCING BANKING COMPOUND FENCE DETAIL

Burroughs Project No.: 50679-00 Scale: AS SHOWN Original Paper Size: A1

Drawing Number:

50679-BUR-HFE-XX-DR-C-0351

Status: S3 - FOR REVIEW & COMMENT

Revision: P1.0 - ORIGINAL ISSUE

This document is copyright of Burroughs Ltd. Use figured measurements only! DO NOT SCALE FROM DRAWING. Verify all dimensions prior to construction. Immediately report any discrepancies to Burroughs and if in doubt ASK. This drawing should be read in conjunction with all other associated project information