


10 cm - Caution as distortion can occur.

ALL CIVIL DIMENSIONS ARE IN METRES - ALL STRUCTURAL DIMENSIONS ARE IN MILLIMETRES - ALL LEVELS ARE IN METRES.

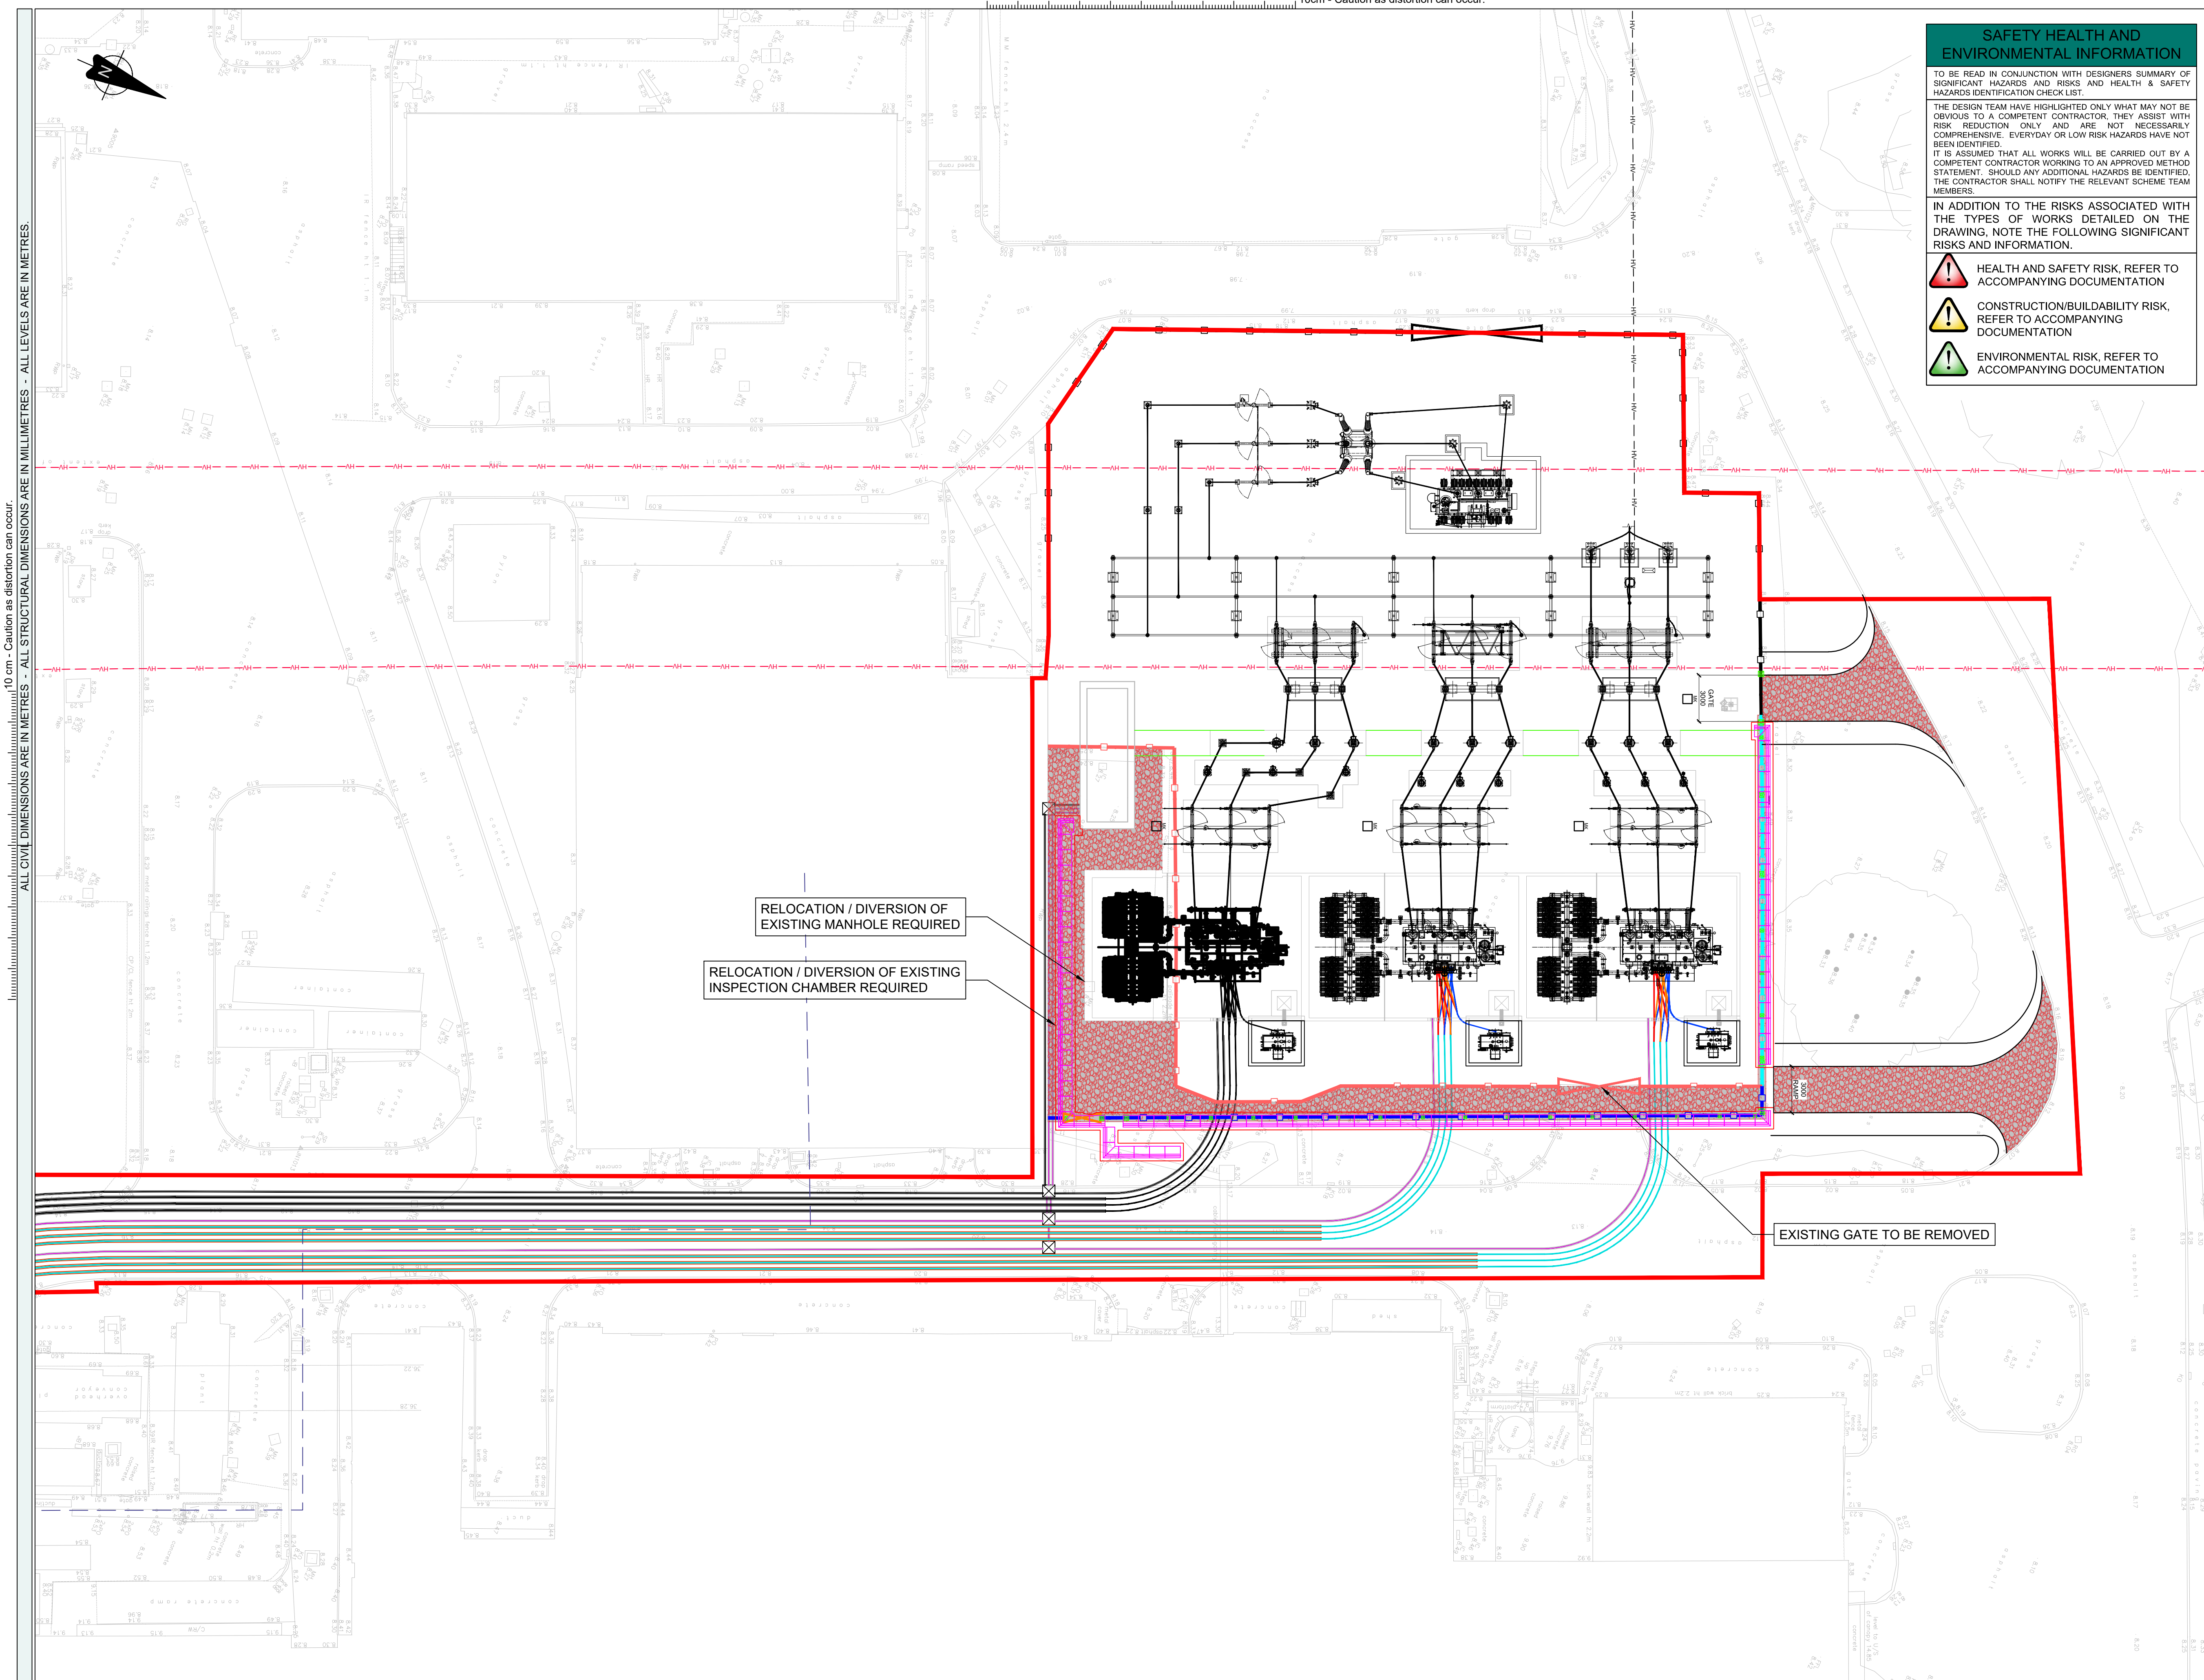

SAFETY HEALTH AND ENVIRONMENTAL INFORMATION

TO BE READ IN CONJUNCTION WITH DESIGNERS SUMMARY OF SIGNIFICANT HAZARDS AND RISKS AND HEALTH & SAFETY HAZARDS IDENTIFICATION CHECK LIST.

THE DESIGN TEAM HAVE HIGHLIGHTED ONLY WHAT MAY NOT BE OBVIOUS TO A COMPETENT CONTRACTOR. THEY ASSIST WITH RISK REDUCTION ONLY AND ARE NOT NECESSARILY COMPREHENSIVE. EVERYDAY OR LOW RISK HAZARDS HAVE NOT BEEN IDENTIFIED. IT IS ASSUMED THAT ALL WORKS WILL BE CARRIED OUT BY A COMPETENT CONTRACTOR WORKING TO AN APPROVED METHOD STATEMENT. SHOULD ANY ADDITIONAL HAZARDS BE IDENTIFIED, THE CONTRACTOR SHALL NOTIFY THE RELEVANT SCHEME TEAM MEMBERS.

IN ADDITION TO THE RISKS ASSOCIATED WITH THE TYPES OF WORKS DETAILED ON THE DRAWING, NOTE THE FOLLOWING SIGNIFICANT RISKS AND INFORMATION.

HEALTH AND SAFETY RISK, REFER TO ACCOMPANYING DOCUMENTATION

CONSTRUCTION/BUILDABILITY RISK, REFER TO ACCOMPANYING DOCUMENTATION

ENVIRONMENTAL RISK, REFER TO ACCOMPANYING DOCUMENTATION

Client:

Project:
USKMOUTH ENERGY STORAGE PROJECT

DRAWING NOTES:

- FOR BANKING COMPOUND FENCING DETAILS REFER TO DRAWING: 50679-BUR-HFE-XX-DR-C-0351
- FOR BANKING COMPOUND PAVEMENT DETAILS REFER TO DRAWING: 50679-BUR-HPV-XX-DR-C-0751
- FOR FURTHER INFORMATION ON STRUCTURES DESIGN ELEMENTS REFER TO DRAWINGS: 50679-BUR-SGN-XX-DR-C-1781 to 1783 & 50679-BUR-SGN-XX-DR-RC-1783 to 1785

LEGEND:

- SITE BOUNDARY
- EXISTING NATIONAL GRID 415KV SUPPLY
- EXISTING 132KV HV OVERHEAD CABLES
- PROPOSED HV 33KV SUPPLY DUCTING ROUTE
- EXISTING 12" TOWN WATER MAIN
- PROPOSED FIRE WATER SUPPLY (225mmØ SDR11)
- PROPOSED FIRE WATER SUPPLY WITHIN TUNNEL(150mmØ STEEL ONE COAT PRIMER GROOVED)
- EXISTING FENCING
- EXISTING FENCING GATE
- EXISTING FENCING TO BE REMOVED
- EXISTING GATE TO BE REMOVED
- PROPOSED PALISADE FENCING WITH CONCRETE ANTI BURROW BEAM
- EXISTING PALISADE FENCING TO BE REMOVED AND REINSTATED ON TOP OF CONCRETE ANTI BURROW BEAM
- PROPOSED 2.4m WIDE PEDESTRIAN GATE
- PROPOSED FENCE FOUNDATIONS (500mm WIDE)
- PROPOSED GRAVEL AREA CONSTRUCTION B

A1-C4.0 ACCESS ARRANGEMENT	12/07/2021	SL 1 DDH 1 DDH
A1-C3.0 UPDATED TO INCLUDE SP/MS	10/01/2021	SL 1 DDH 1 DDH
A1-C2.0 UPDATED TO SUIT LATEST LAYOUT	10/01/2021	SL 1 DDH 1 DDH
A1-C1.0 AMENDED PROPOSED FENCE POSITION	13/12/24	SL 1 DDH 1 DDH
SA-P3.0 UPDATED TO SUIT BANKING PROFILE CHANGE	13/11/24	SL 1 DDH 1 DDH
SA-P2.0 INCLUDED PAVEMENT DETAILS	22/07/24	IO 1 SL 1 DDH
SA-P1.0 ORIGINAL ISSUE	22/07/24	IO 1 SL 1 DDH

REV	DESCRIPTION	DATE	DRW	CHK	APP
1					

Drawing Title:
**SERIES 100 - PRELIMINARY
PROPOSED BANKING COMPOUND
GENERAL ARRANGEMENT**

Burroughs Project No.: 50679-00
Scale: 1:200
Original Paper Size: A1

Drawing Number:
50679-BUR-GEN-BC-DR-C-0101

Status: Status Description:
A1 - FOR CONSTRUCTION

Revision: Revision Description:
C4.0 - ACCESS ARRANGEMENT

This document is copyright of Burroughs Ltd. Use figured measurements only! DO NOT SCALE FROM DRAWING. Verify all dimensions prior to construction. Immediately report any discrepancies to Burroughs and if in doubt ASK. This drawing should be read in conjunction with all other associated project information

Burroughs, 4 Radnor Court, 256 Cowbridge Rd East, Cardiff, CF5 1GZ

Tel: 029 2064 7484

www.burroughs.co.uk