


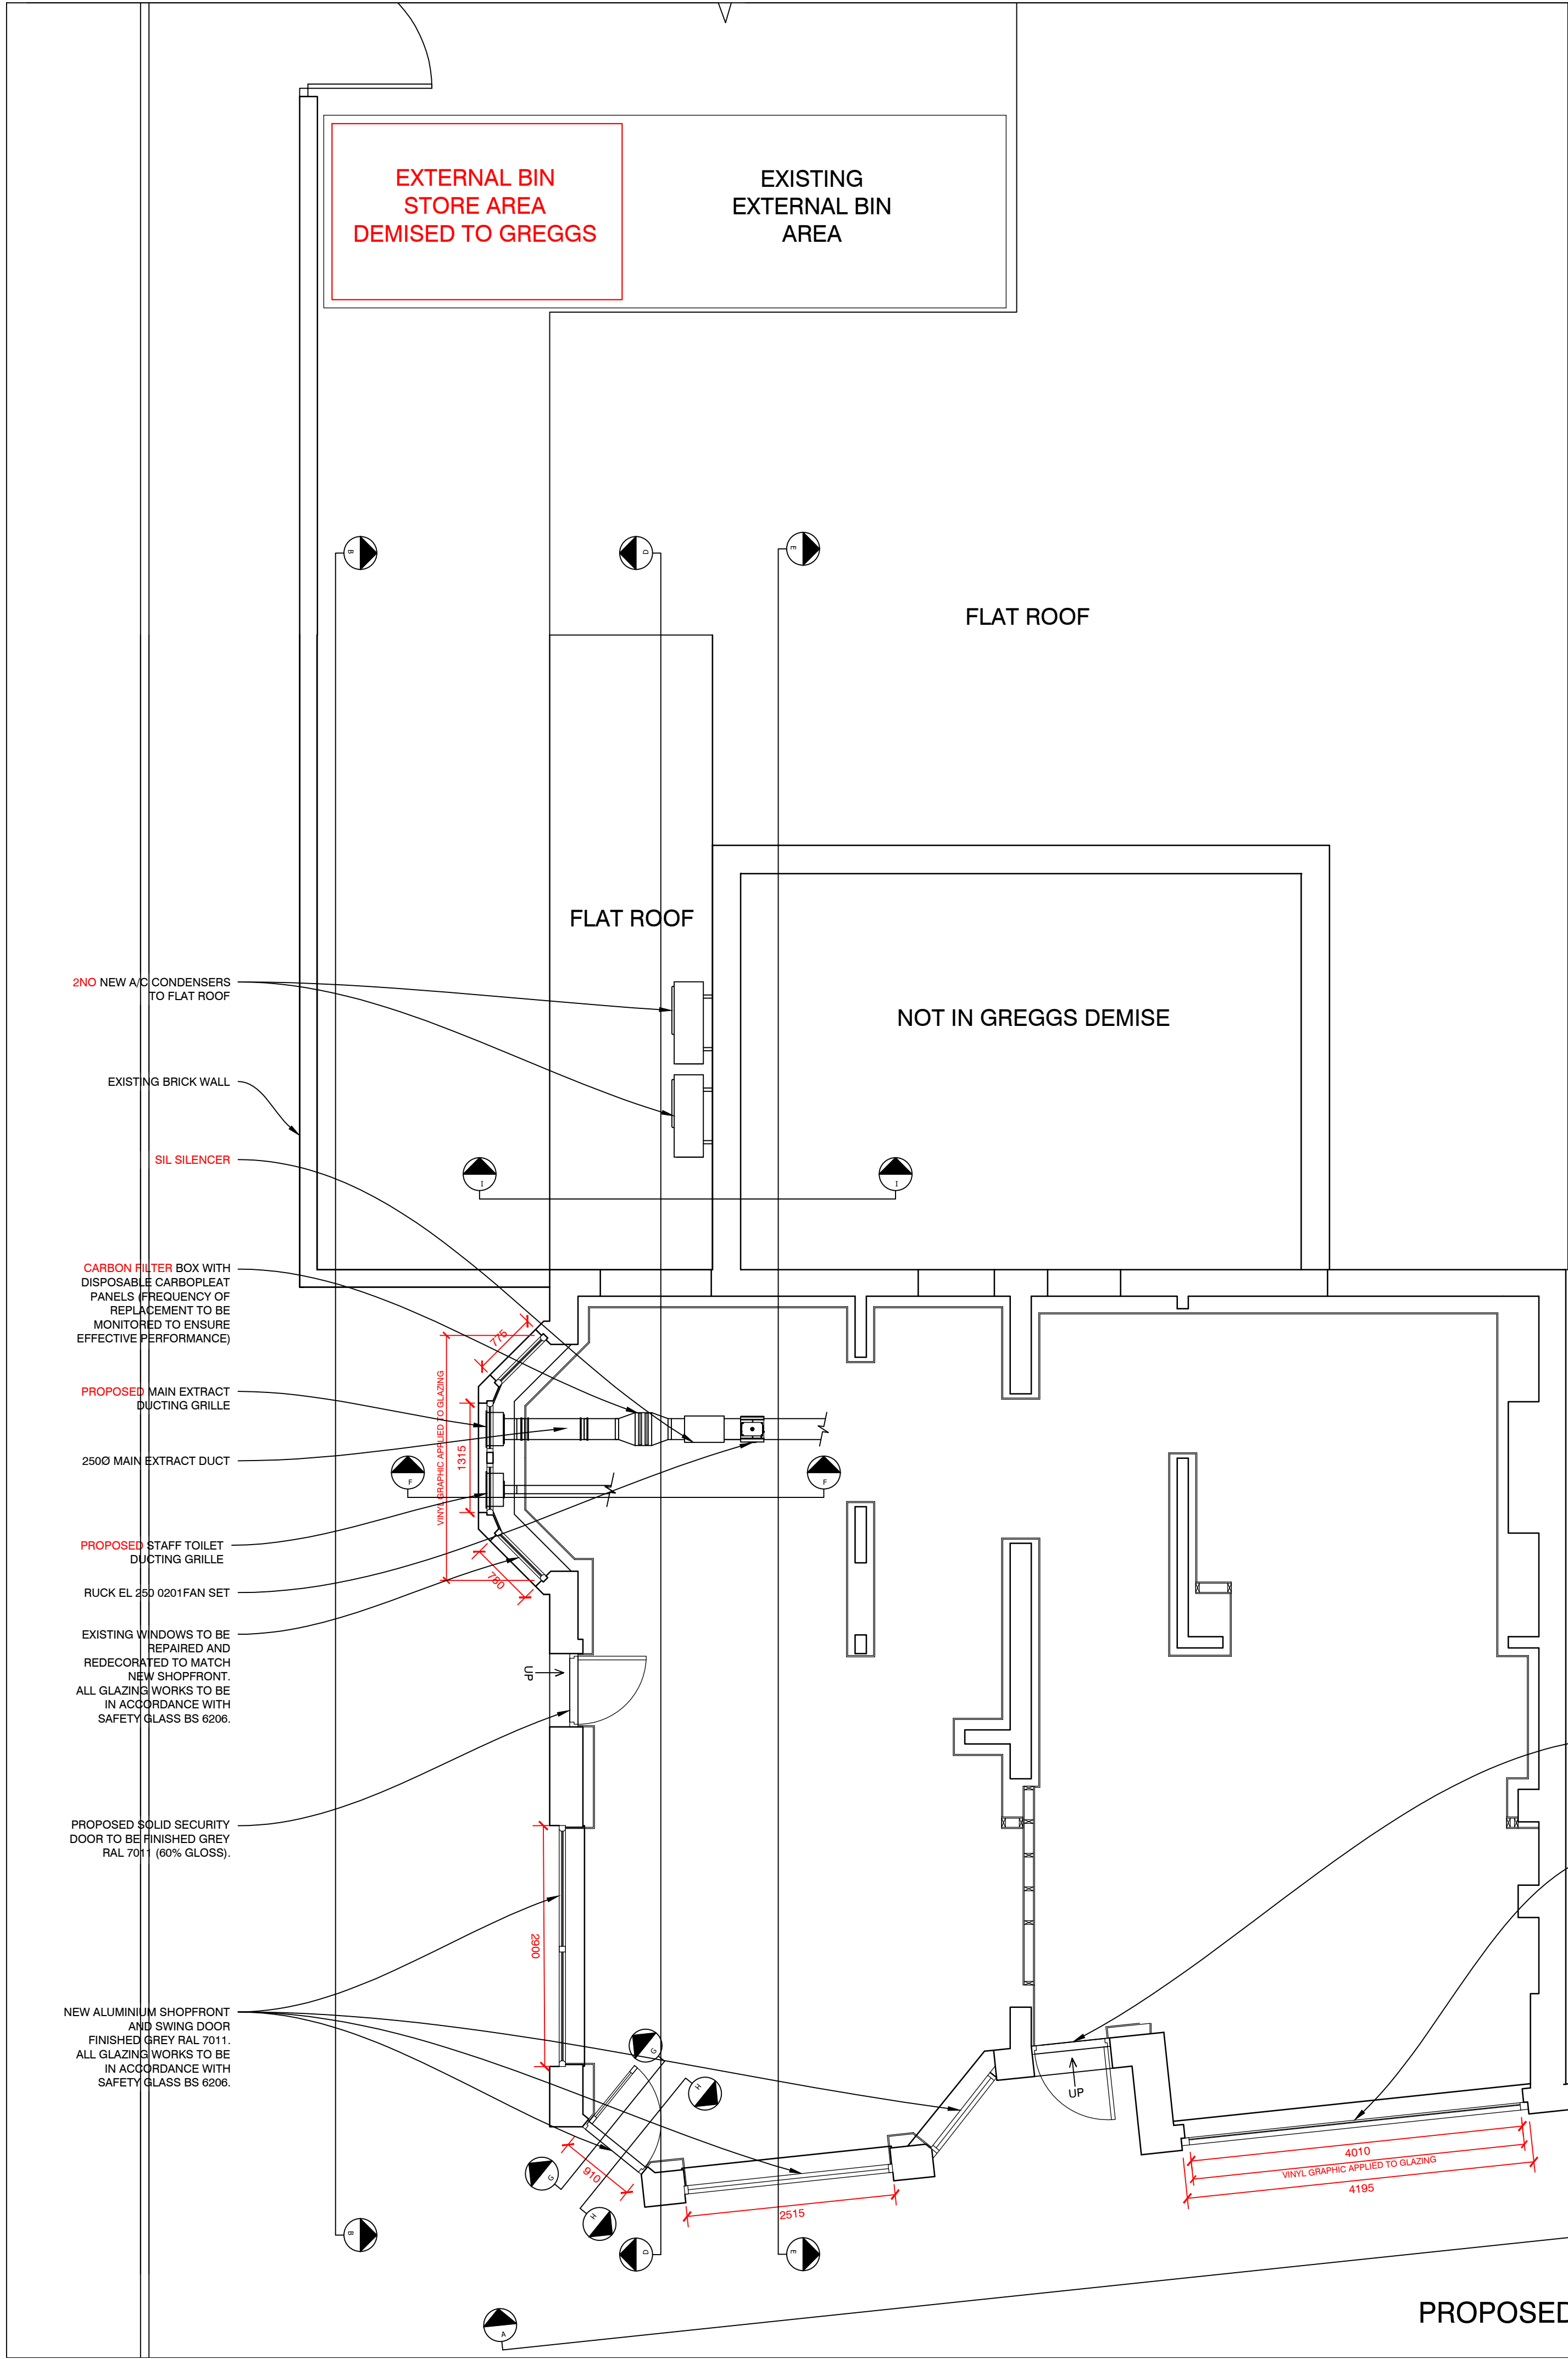


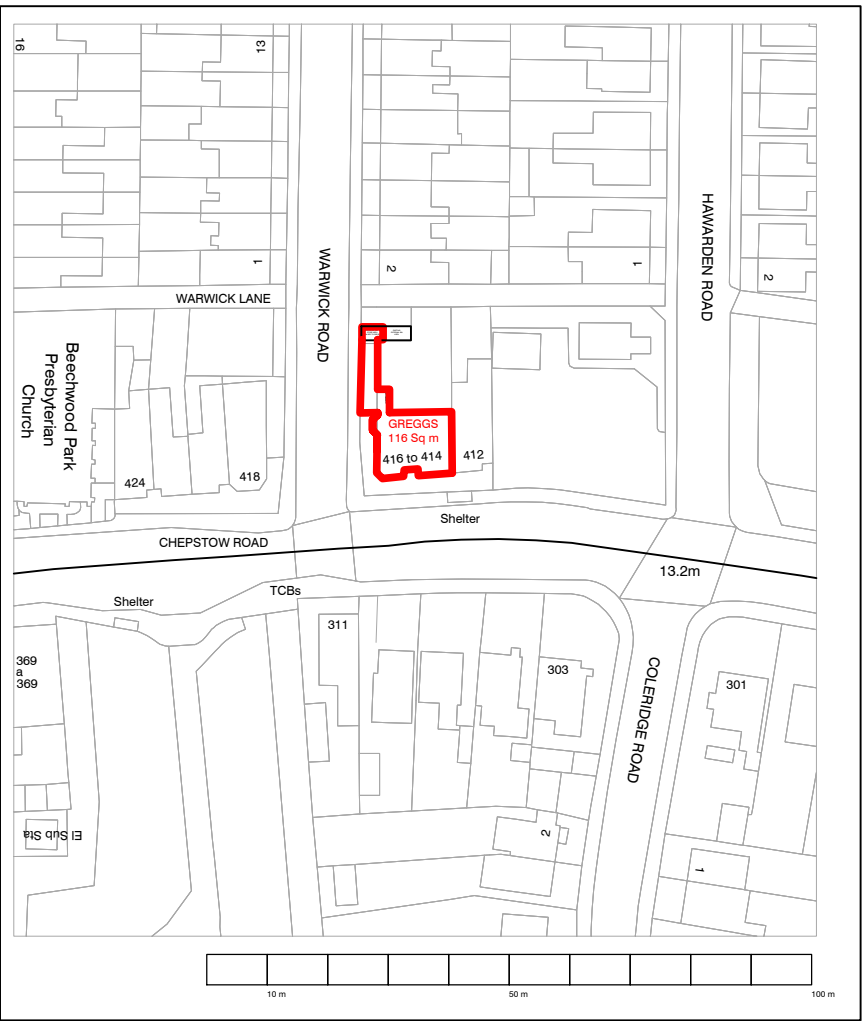

PROPOSED PLAN (1:50)

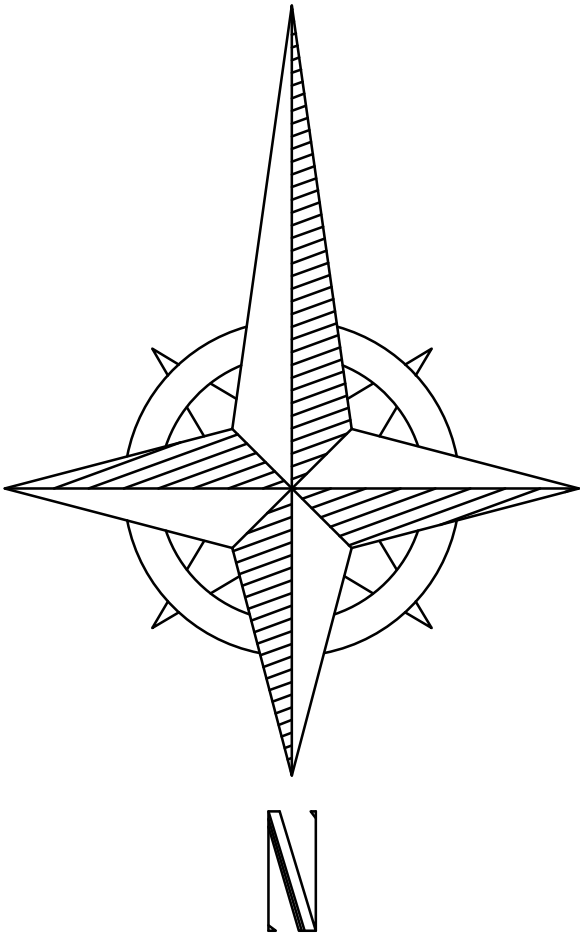

PROPOSED BLOCK PLAN (1:200)

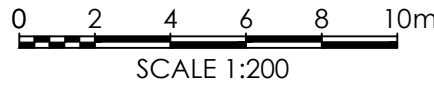

PROPOSED LOCATION PLAN (1:1250)

D	UPDATED FOLLOWING PLANNER FEEDBACK	11.09.26	TH
C	UPDATED RED LINE DEMISE	31.07.26	TH
B	UPDATED TO REMOVE BIN STORE FOLLOWING PLANNING FEEDBACK	30.07.26	TH
A	UPDATED MAIN & WC DUCTWORK LOCATIONS AS PER PM FEEDBACK	12.08.26	TH
REV	DESCRIPTION	DATE	NAME



GREGGS Plc (WEST)
MAINSTREAM WAY
SALTLEY
BIRMINGHAM
B7 4SN
Tel: (0121) 605 1122

Shop S Number & Name
S7081 NEWPORT, CHEPSTOW ROAD OUTLET

Title
PROPOSED PLAN

Site Address
414 CHEPSTOW ROAD,
NEWPORT,
NP19 8JH

Gross Building Area 116 Sq m	Gross Sales Area N/A
---------------------------------	-------------------------

Drawing No. RWST/S7081/11	Rev. D
------------------------------	-----------

Date 07.05.26	Scale 1:50	@ A1
------------------	---------------	---------

Drawn by EG	Scale Bar 0 500 1000 1500 2000 2500mm
Issued 11-Sep-26	SCALE 1:50