


Land to the South of 9 Jessop Close

Rogerstone

Tree Protection Plan

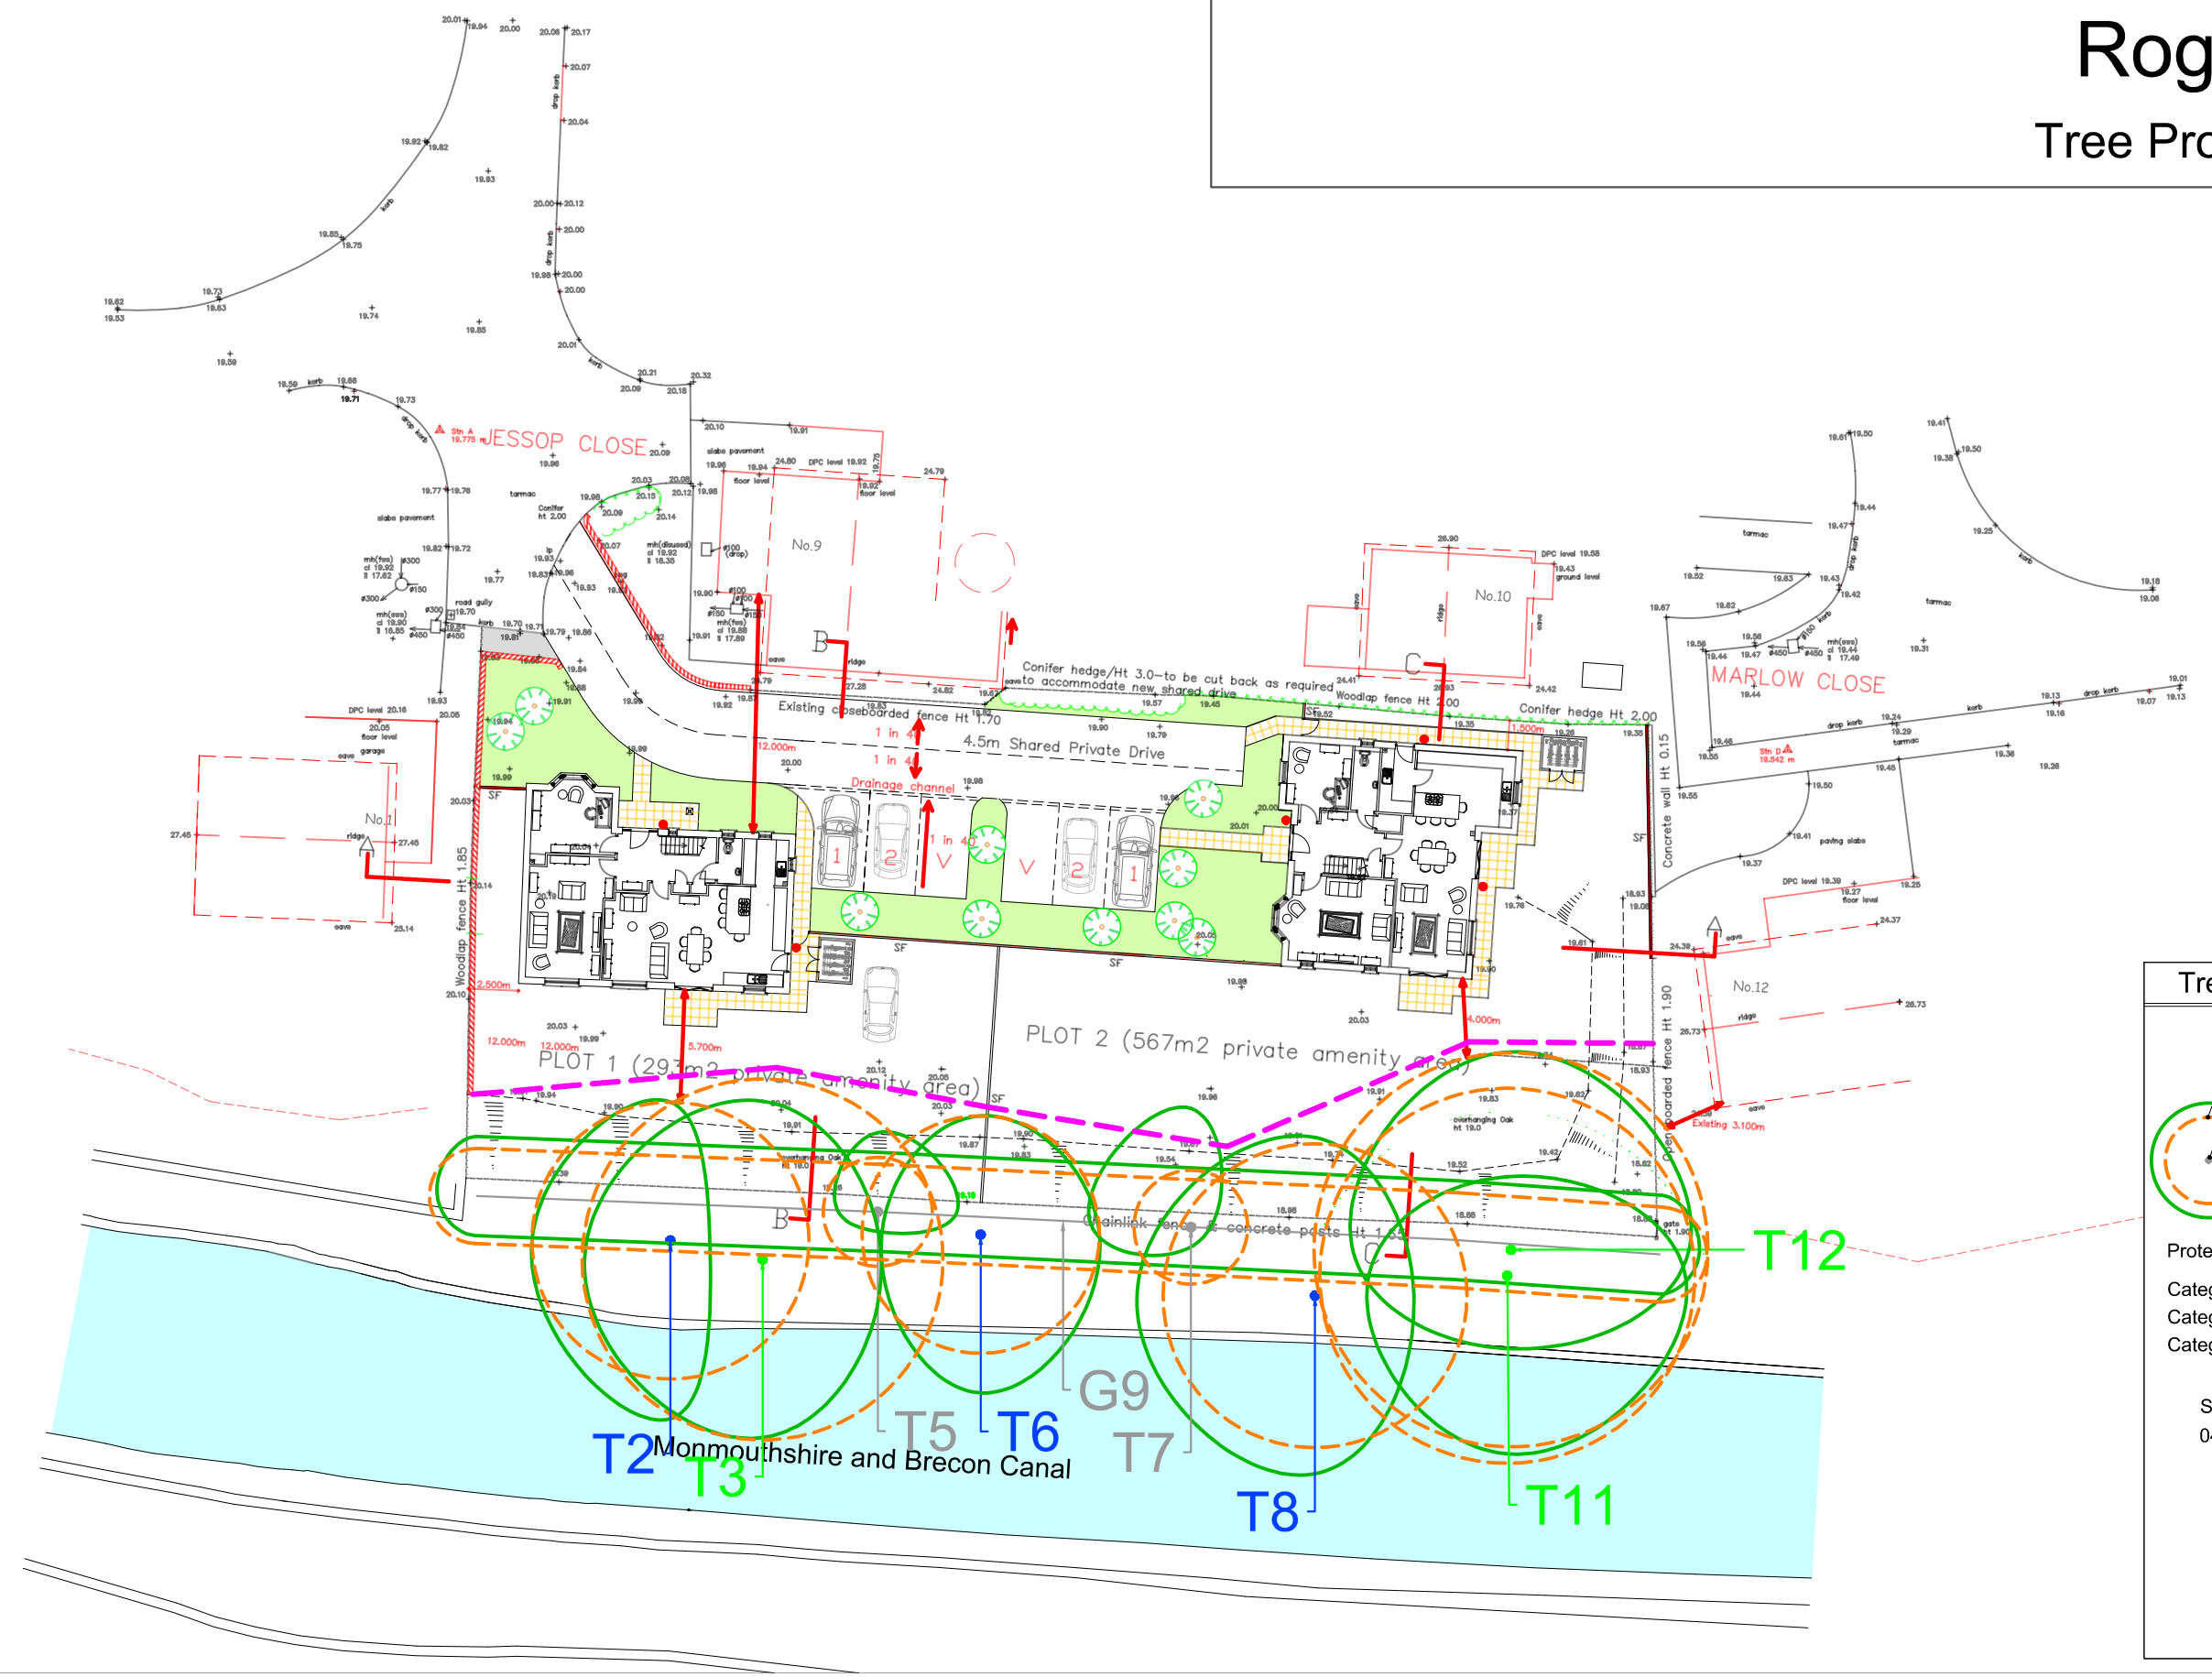

Tree Protection Plan

- Root Protection Area
- Tree Category
- Tree Number
- Canopy Spread

Protective Fencing

- Category A Trees
- Category B Trees
- Category C Trees

Scale 1:350 @ A3
04/2025

Treescene
ARBORICULTURAL CONSULTANTS