


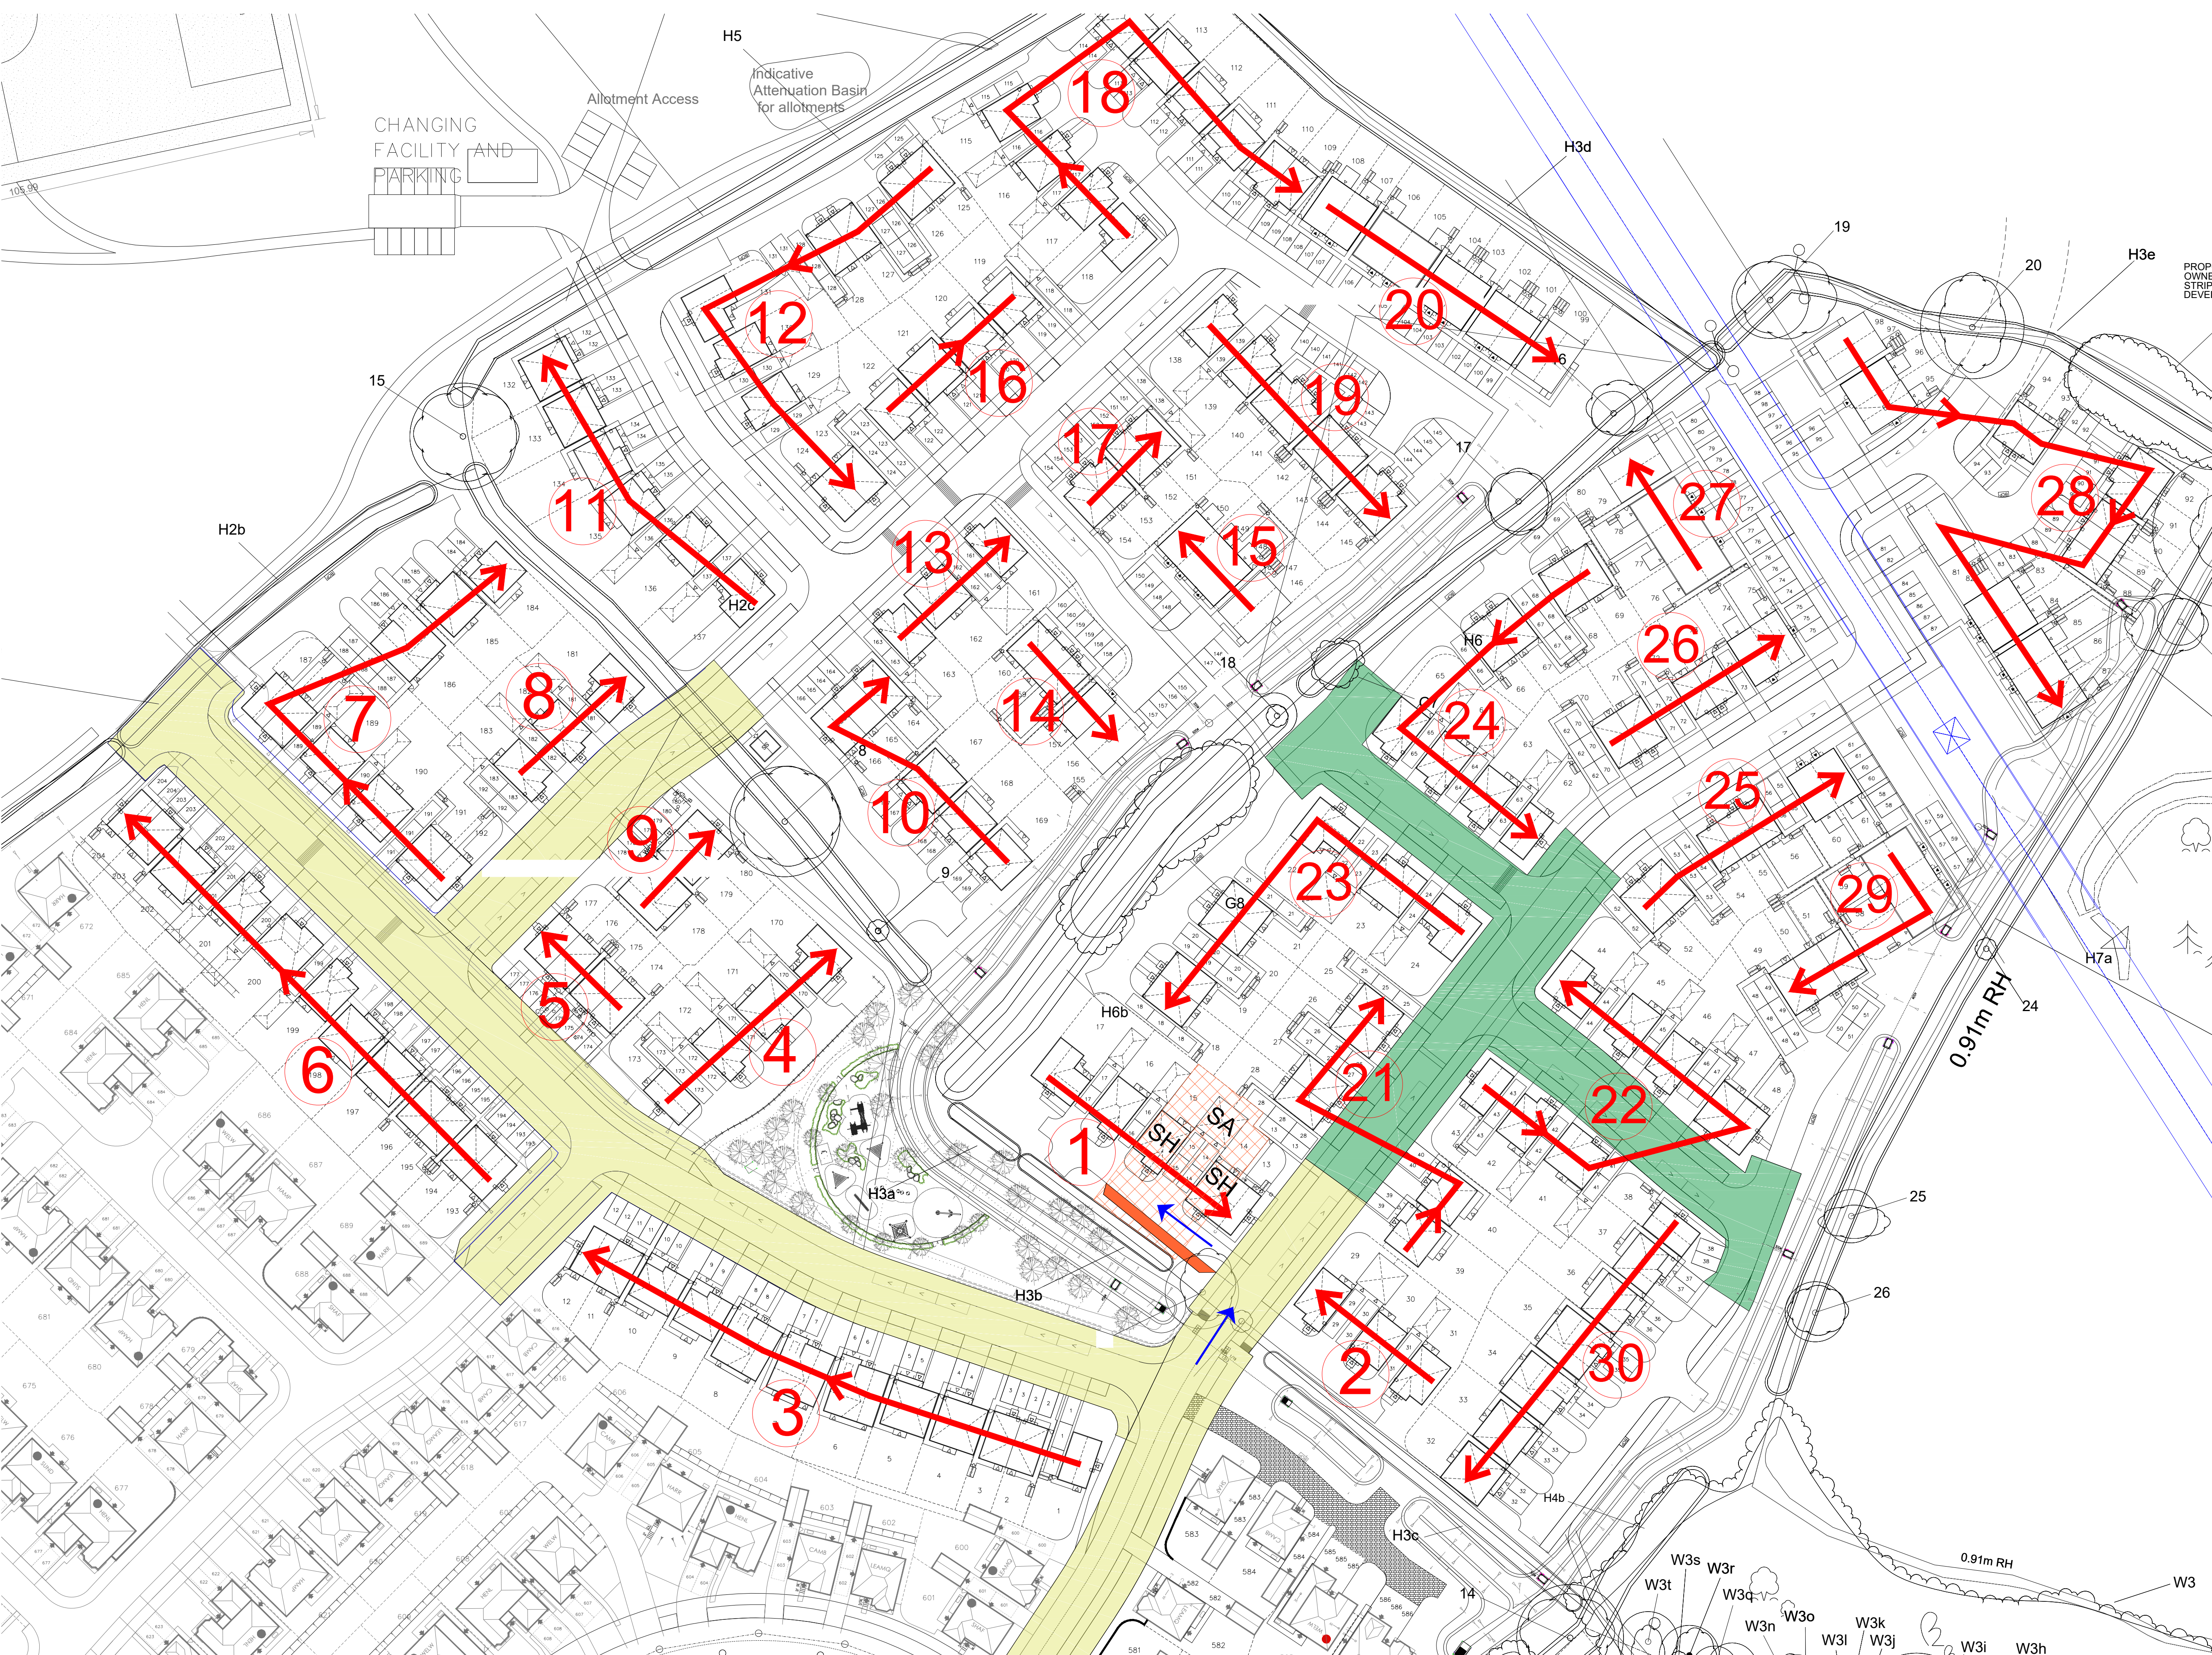

Key:

- SH Show homes
- SA Sales Arena
- Sales Parking
- Sales Access
- Construction Access
- Development Build Route
- Haul Roads
- Existing Trees & Tree Protection zone
- Existing Watercourse
- Surface Water connection point to existing refer to Engineering
- Foul Water connection point to existing refer to Engineering

Existing Services

- Existing Services - Water
- Existing Services - Gas Onsite - N/A
- Existing Services - Electric / Overheads
- Existing Services - Electric 11Kv Earthwire Including 9m Easement
- Existing Services - BT Overhead
- Existing Services - Foul Water

DRAWING REVISION LIST

Masterplan	-	Rev -
Roads & Sewers	-	Rev -
Showhome Stages	-	Rev -
Year 1 Plan	-	Rev -
Exit Strategy	-	Rev -

DIRECTORS APPROVAL

Managing Director _____

Commercial Director _____

Construction Director _____

Sales Director _____

Land Director _____

Finance Director _____

Technical Director _____

Rev	Description	By	Date

EXECUTION STRATEGY MASTERPLAN - GMP HOLLIES 5 & 6

Barratt Redrow SOUTH WALES

DWG NO. HA714 Rev: -
Scale: N.T.S Date: 22/11/2025

SOUTH WALES
Technical Department
Redrow House, Copse Walk
Cardiff Gate Business Park