


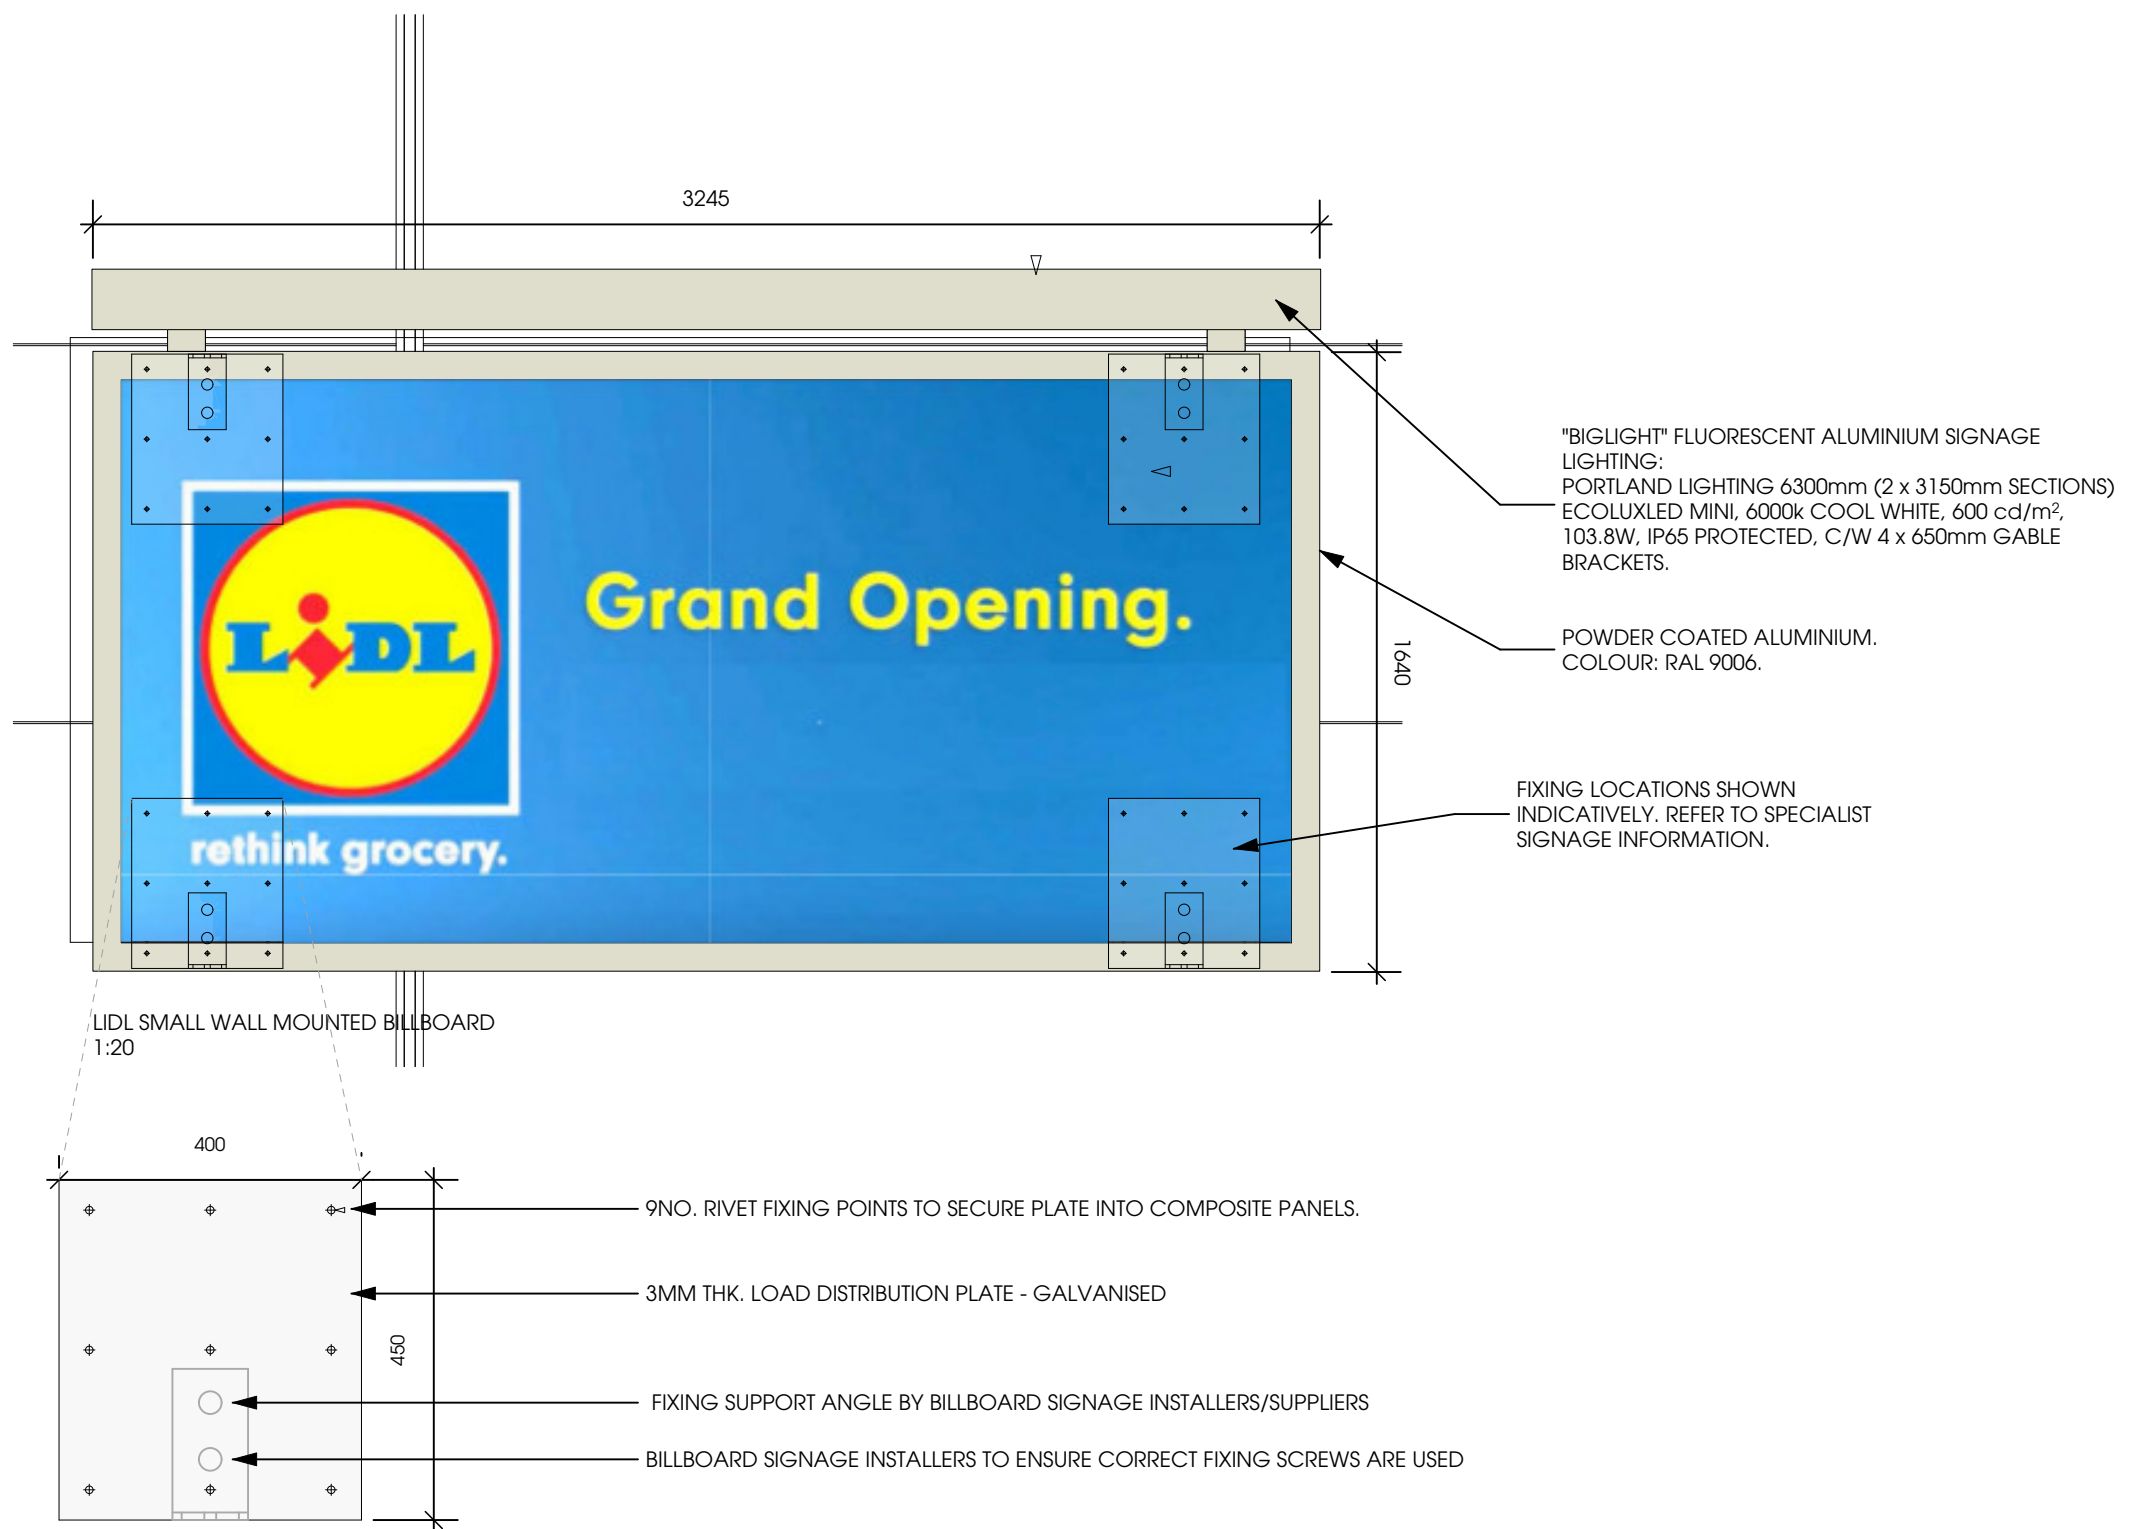

SMALL BILLBOARD LOAD DISTRIBUTION PLATES TO BE POSITIONED TO SUIT BILLBOARD FIXING LOCATIONS AS PER SIGNAGE SPECIALIST DETAILS. PLATE DESIGNED BY ARCELOR MITTAL (CONTINENTAL DECKING)

SCALE 1:10



LIDL SMALL WALL MOUNTED BILLBOARD IN CONTEXT
1:50