

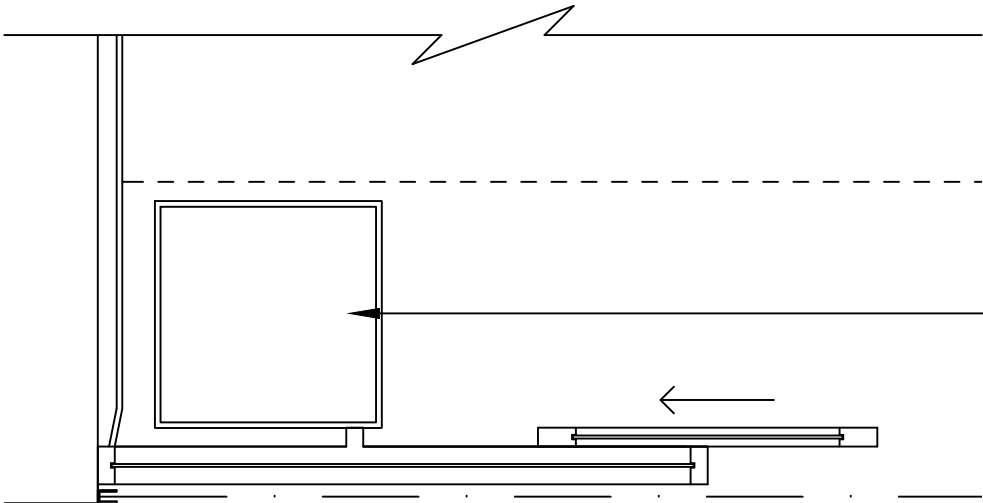
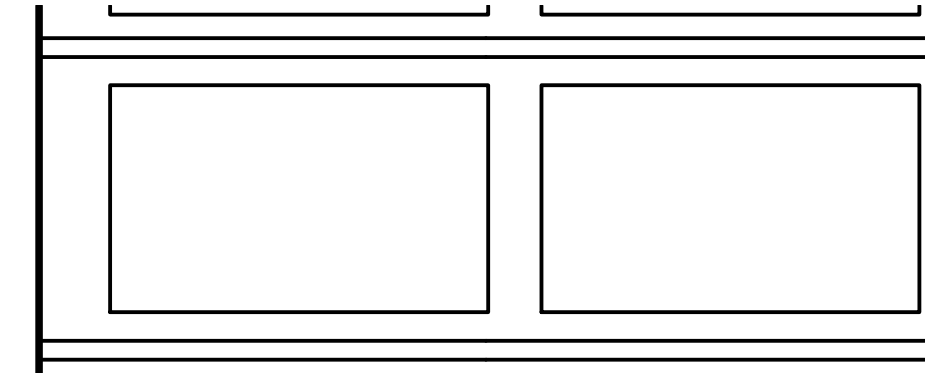


ROLLER SHUTTER TYPES

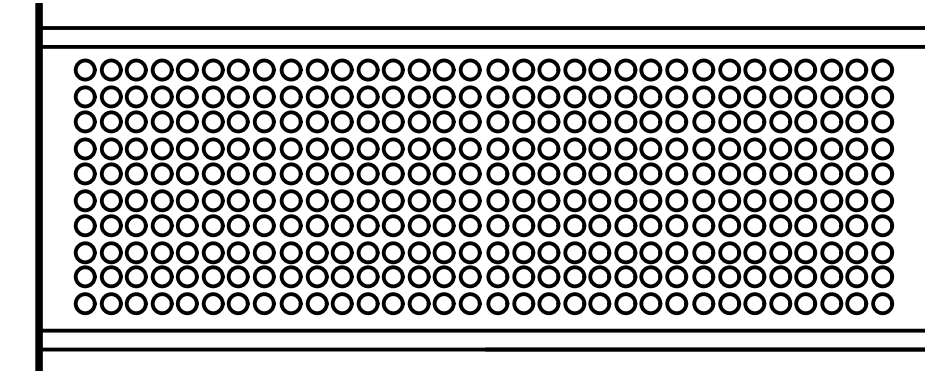

01

02

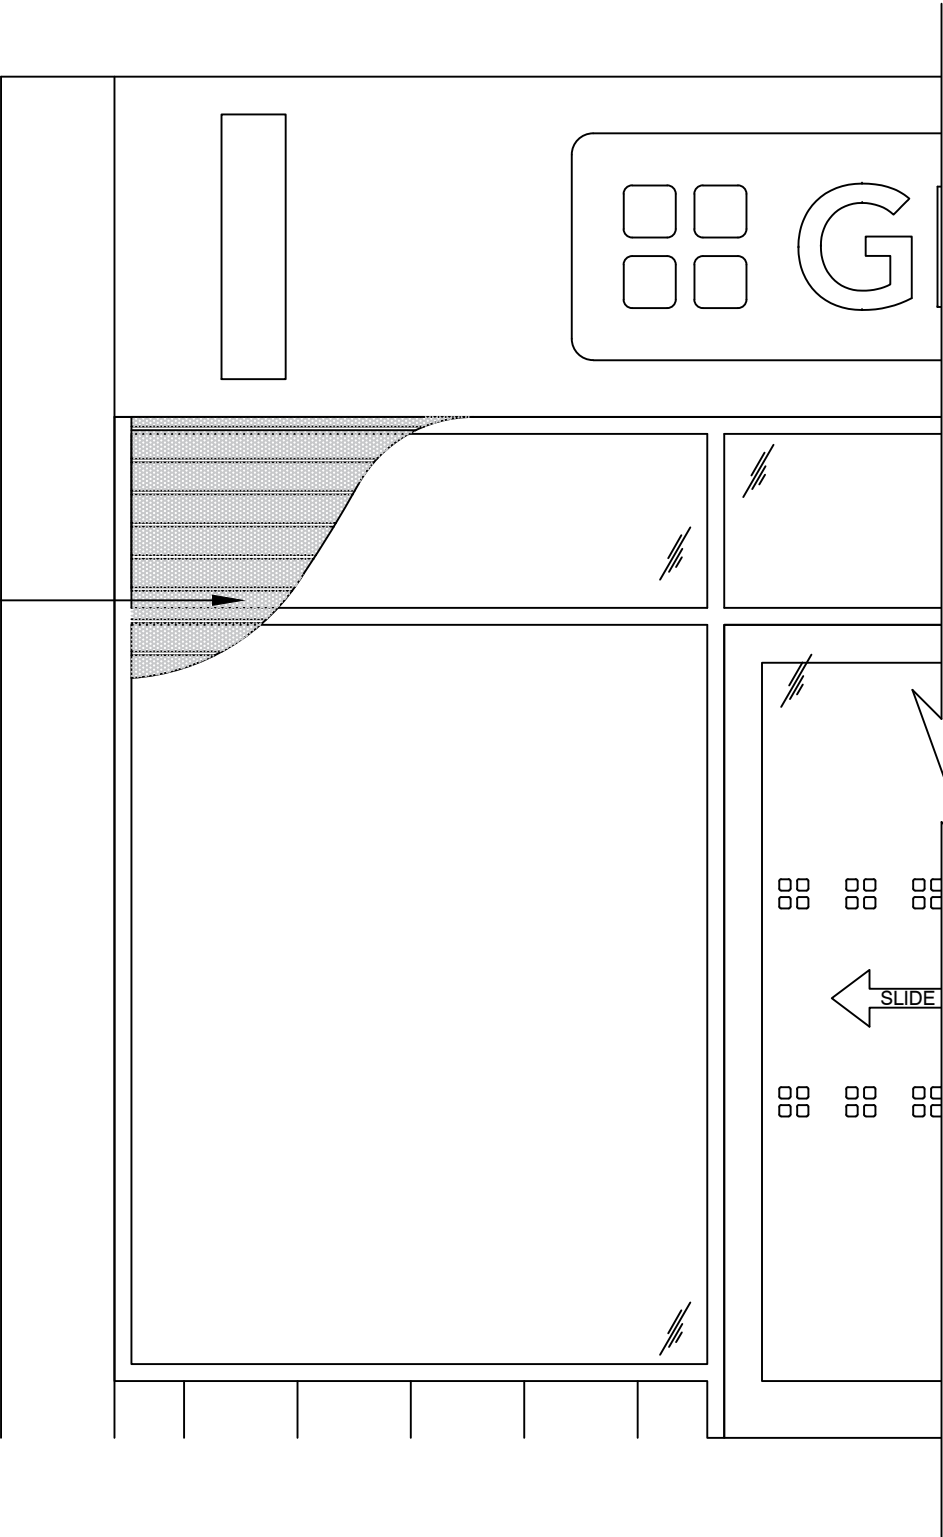

GENERAL NOTES:

ROLLER SHUTTER TYPE

ELECTRIC FULLY CONCEALED SHUTTERS OR MANUAL SHUTTER TYPES TO BE USED, AND TO BE FULLY DESCRIBED ON CONTRACT DRAWINGS WITH SITE SPECIFIC REQUIREMENTS BEING MET AT ALL TIMES.

THE TYPES SHOWN ARE AN INDICATION OF THE PATTERNS AVAILABLE AND ARE BASED ON 75MM LATHE SIZE. LATHE SIZE ALSO AVAILABLE IN 50MM FORMAT.

PROVIDE AND INSTALL AN EXTERNAL 45 DEGREE CRANK MANUAL OVERRIDE, TO BE POSITIONED AT HIGH LEVEL WITHIN THE SHUTTER GUIDE WITH A COVER PLATE.

ALLOW FOR AN ADEQUATE ACCESS PANEL WITHIN ENTRANCE SOFFIT FOR ACCESS TO SHUTTER MOTOR, SIZE AND LOCATION OF ACCESS PANEL TO BE DETERMINED ON SITE BY MAIN CONTRACTOR.

- 1) **PREFERRED OPTION TYPE 1:** GALVANISED STEEL OR ALUMINIUM PERFORATED. WITH 75MM LATHE AND 3MMØ HOLES.BOTTOM TBAR WITH RUBBER STRIP INTERNALLY MOUNTED TUBE ROLLER.
- 2) **ALTERNATIVE OPTION TYPE 2:** LEXAN GLAZED/FACILITY. ALUMINIUM PUNCH OR CUT OUT 75MM IN IINE/BRICK BOND LATHE

ROLLER SHUTTER FINISHES

SEE CONTRACT DRAWINGS FOR FINISHES TO SHUTTERS, AS THE FINISH MAY BE DICTATED BY LOCAL PLANNING REQUIREMENTS OR BY LANDLORDS REQUIREMENTS.

GENERALLY SHUTTERS TO BE SPECIFIED FROM BASIC GALVANISED STEEL TYPE TO PERFORATED OR PUNCHED OUT ALUMINIUM WITH OR WITHOUT LEXAN TO INSIDE TO SUIT LOCAL OR SHOPPING CENTRE REQUIREMENTS.

WHERE PAINT FINISH REQUIRED , SHUTTERS TO BE POWDER COATED GREY RAL 7011.

ROLLER SHUTTER GUIDES

ROLLER SHUTTER GUIDES TO BE MANUFACTURED EITHER 50MM X 75MM IN MILD STEEL CHANNEL, AND IN ALL CASES TO BE FINISHED IN POWDER COAT FINISH GREY RAL 7011. ALL ALUMINIUM SHOPFRONT SECTIONS TO BE VISIBLE, AND TO BE BOXED OUT DEPENDANT ON GUIDE DEPTH AS REQUIRED.

- LOCKS
- ELECTRIC SHUTTERS TO HAVE KEY SWITCH INSTALLED AT PILASTER (1500MM F.F.L) AND ROCKER SWITCH SITUATED WITHIN SHOP AREA. ALL ELECTRIC SHUTTERS TO BE FITTED WITH MANUAL OVERRIDE. SEE CONTRACT DRAWING FOR POSITION
- 1) EXTERNAL SHUTTER KEYSWITCH IN LOCKABLE BOX WITH PADLOCK/SUITED KEYS. EXTERNAL MANUAL OVERSIDE IF NO REAR ACCESS DOOR
 - 2) ROLLER SHUTTER MOROR FINISHED TO MATCH SOFFIT, EEL GREY, REF: SANDERSON EEL GREY 47-26T. ACCESS HATCH TO MANUAL OVERSIDE TO BE LOCATED ON THE SAME SIDE AS ROLLER SHUTTER MOTOR



Drawing No:
01-04-06

Drawing Title:
ROLLERSHUTTER TYPES

Issue Date:
05/11/2024

Drawn by:
philip watts design

GREGGS PLC, GREGGS HOUSE,
QUORUM BUSINESS PARK,
NEWCASTLE UPON TYNE,
NE12 8BU.
Telephone: 0191 281 7721