


10 cm - Caution as distortion can occur.
ALL CIVIL DIMENSIONS ARE IN METRES - ALL STRUCTURAL DIMENSIONS ARE IN MILLIMETRES - ALL LEVELS ARE IN METRES.

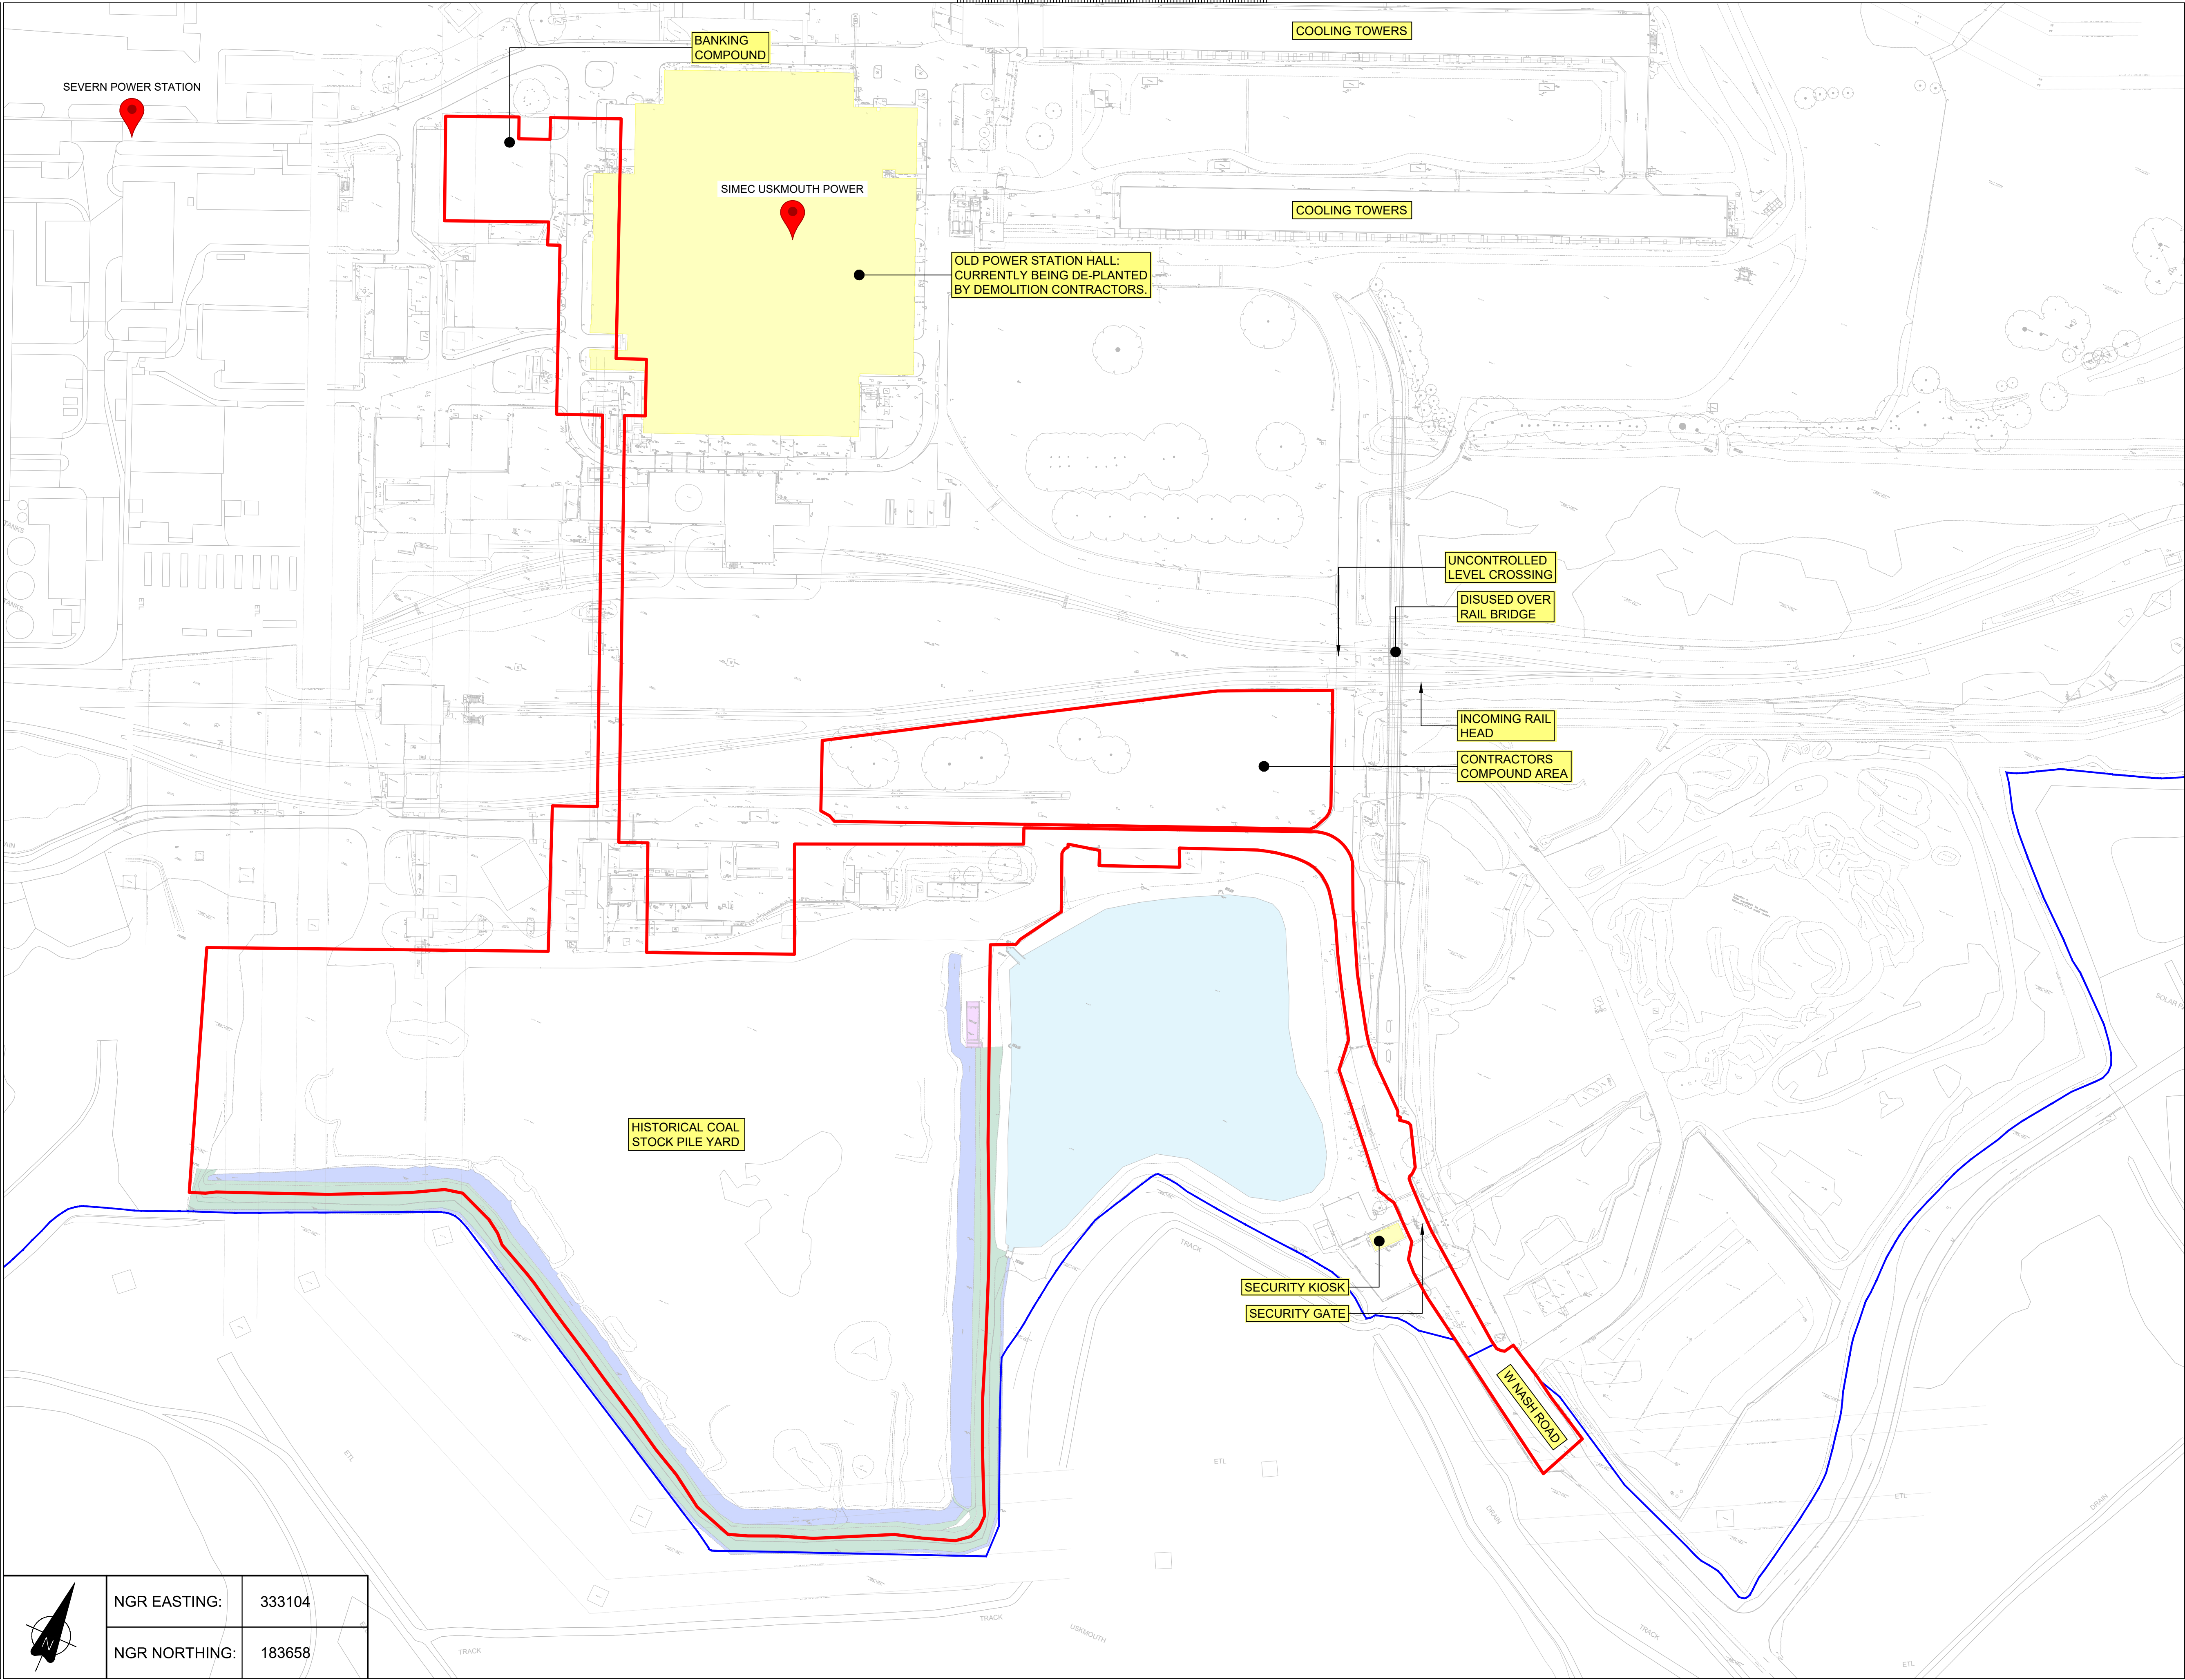

	NGR EASTING:	333104
	NGR NORTHING:	183658

Client: privateenergy PARTNERS

Project: **USKMOUTH ENERGY STORAGE PROJECT**

LEGEND:

- LANDLORD OWNERSHIP BOUNDARY
- SITE BOUNDARY
- EXISTING ATTENUATION POND
- EXISTING PERIMETER SWALE
- EXISTING VEGETATION
- EXISTING BUILDINGS

REV	DESCRIPTION	DATE	DRW	CHK	APP
S4-P3.0	REVERTED TO APPROVED RED LINE BOUNDARY	23/07/25	WN	SL	DDH
S4-P2.0	UPDATED TO REFLECT LATEST DESIGNS	06/06/25	WN	SL	DDH
S3-P1.0	ORIGINAL ISSUE	17/11/23	IO	AJ	DDH

Drawing Title: **SERIES 100 - PRELIMINARY PROPOSED SCHEME OVERVIEW GENERAL ARRANGEMENT**

Burroughs Project No.:	Scale:	Original Paper Size:
50679-00	1:1250	A1

Drawing Number: **50679-BUR-GEN-XX-DR-C-0100**

Status:	Status Description:
S3	FOR REVIEW & COMMENT

Revision: **P3.0** - REVERTED TO APPROVED RLB

This document is copyright of Burroughs Ltd. Use figured measurements only! DO NOT SCALE FROM DRAWING. Verify all dimensions prior to construction. Immediately report any discrepancies to Burroughs and if in doubt ASK. This drawing should be read in conjunction with all other associated project information