



DO NOT SCALE FROM THIS DRAWING.
WORK TO FIGURED DIMENSIONS ONLY.
CHECK ALL DIMENSIONS ON SITE.
ANY DISCREPANCIES TO BE NOTIFIED TO THE ARCHITECT.

OR DRAWINGS HAVE BEEN PRODUCED FOR PLANNING AND BUILDING REGULATORY PURPOSES ONLY. THE CONSTRUCTION (DESIGN AND MANAGEMENT) REGULATIONS 2015 (CDM) IS THE RESPONSIBILITY OF THE CLIENT/CONTRACTOR UNLESS OTHERWISE AGREED IN WRITING.

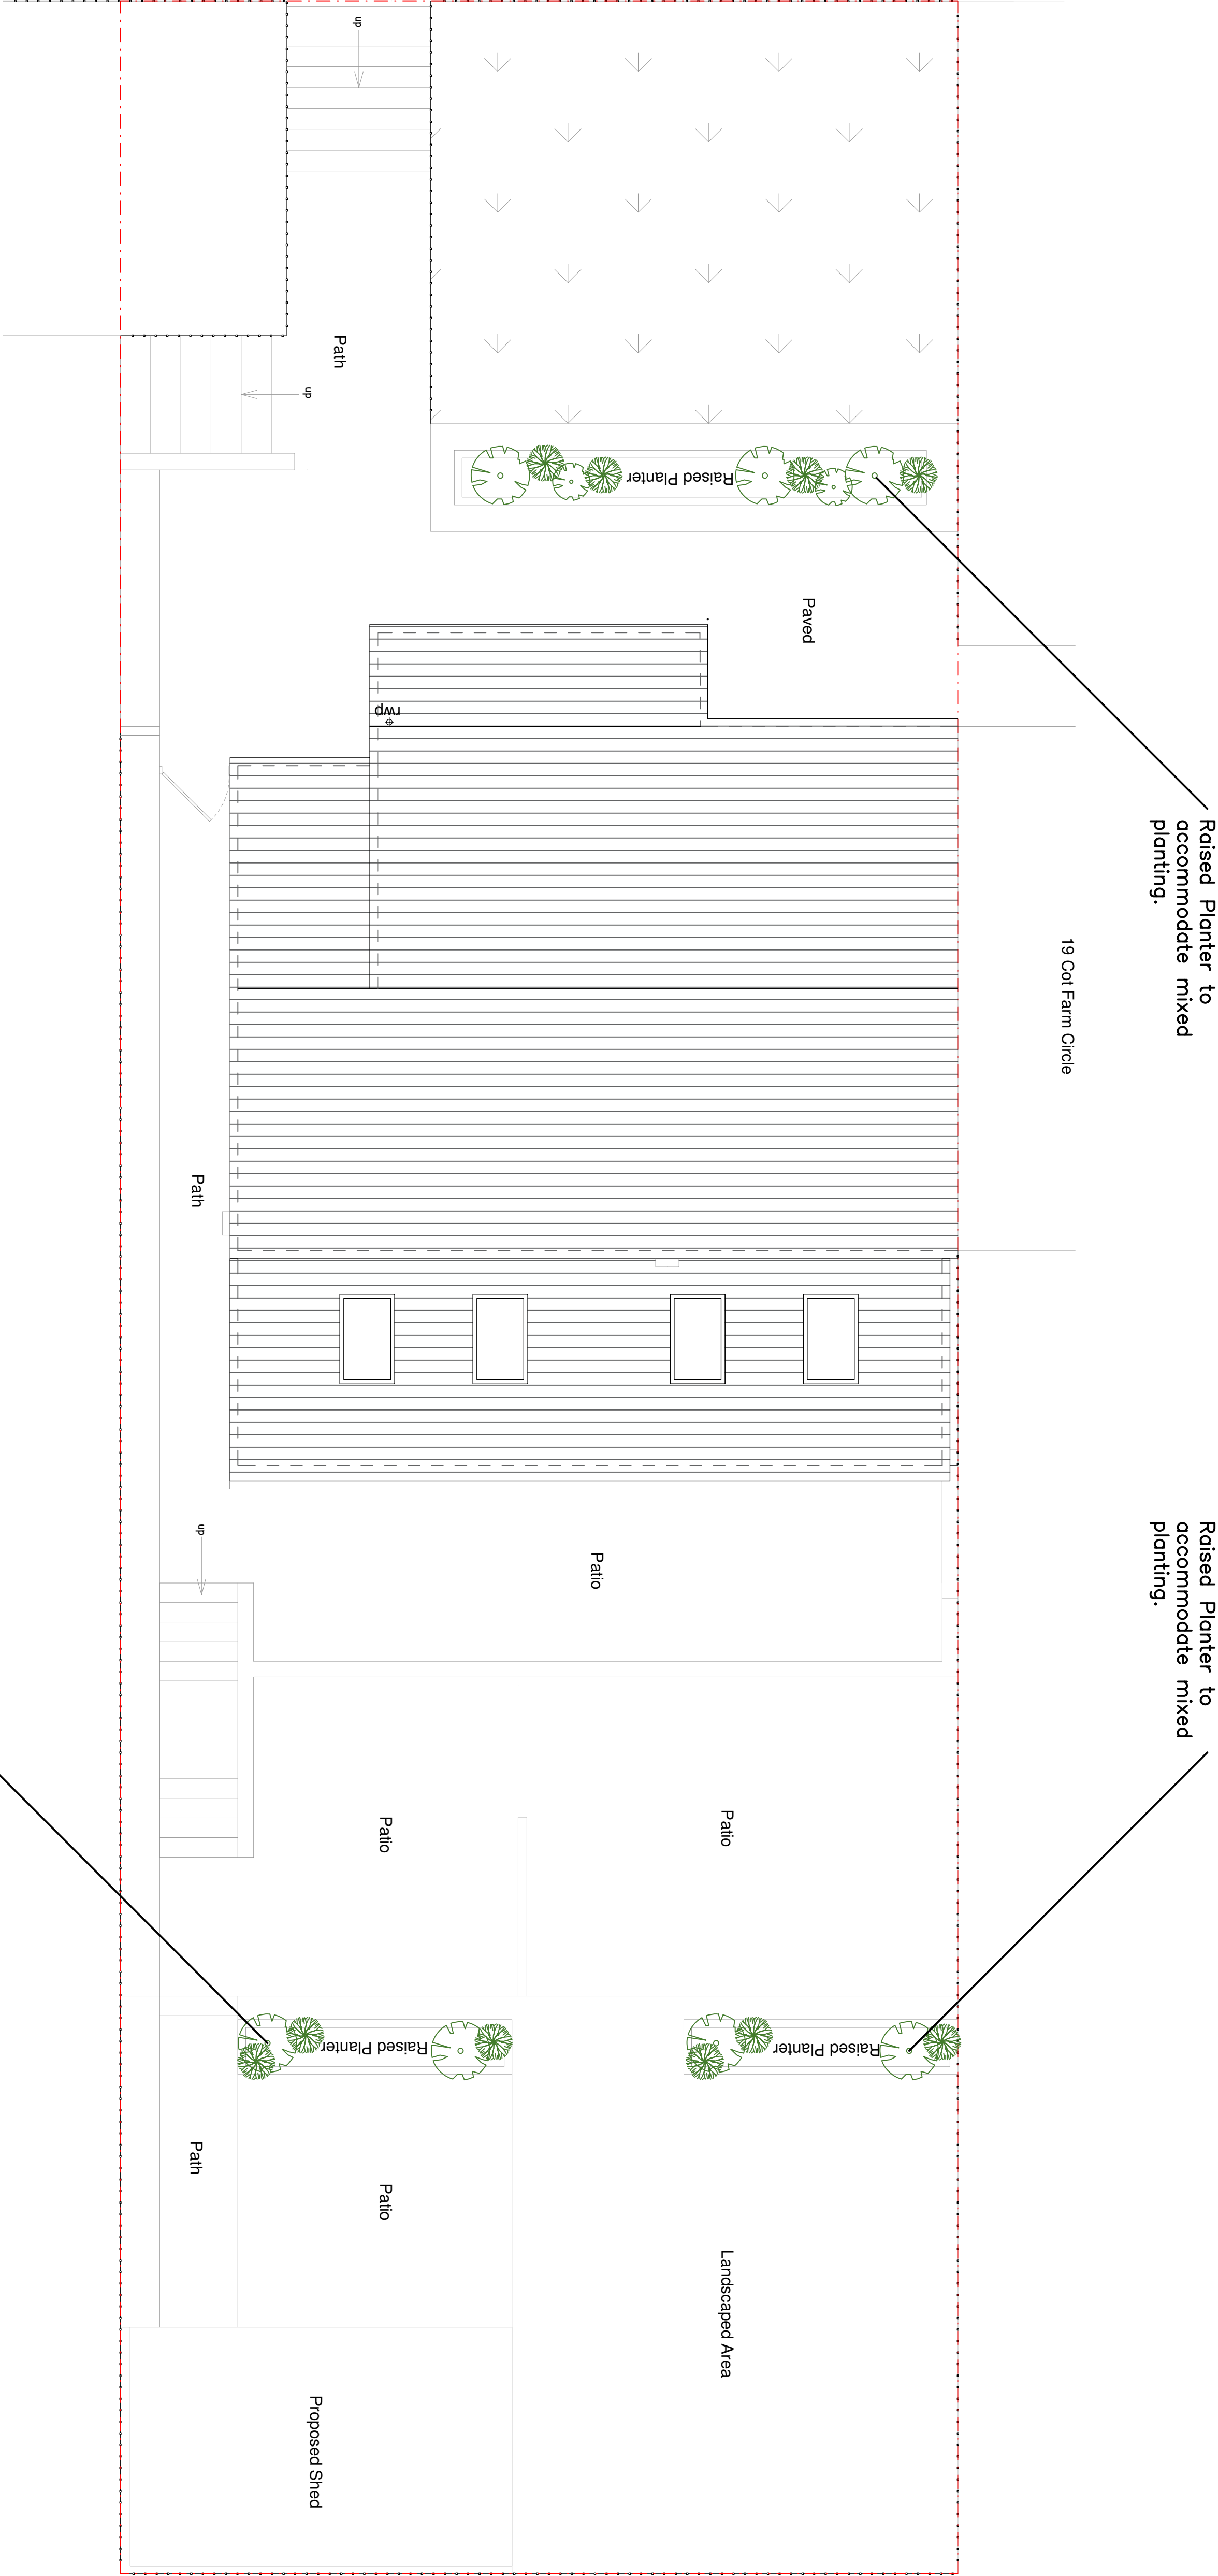

Age Group	No answer	No	Yes	Don't know
18-24	~10%	~10%	~70%	~10%
25-34	~10%	~10%	~70%	~10%
35-44	~10%	~10%	~70%	~10%
45-54	~10%	~10%	~70%	~10%

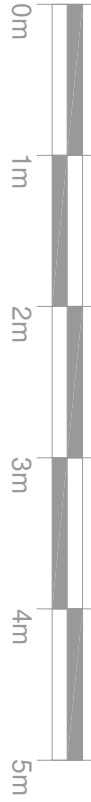

Raised Planter to accommodate mixed planting.

Raised Planter to accommodate mixed planting.

Raised Planter to accommodate mixed planting.

REVISIONS	1	
	1	
	1	



SUITE 2.3, THE ESTATES OFFICE, 25-26
GOLD TOPS, NEWPORT, NP20 4PG

PHONE: 01633 744144

EMAIL: admin@ra-architects.co.uk

Registered in England & Wales No.8274171.
 Registered Office: Companies House, Crown Way, Cardiff, CF14 3UJ.

21 Col Farm Circle

NP19 9JR

NP19 9JK

Drawing

Landscaping Scheme

Number R917-10 A1

Scale	Date	Drown	Check
1:50	07/25	BH	LS