


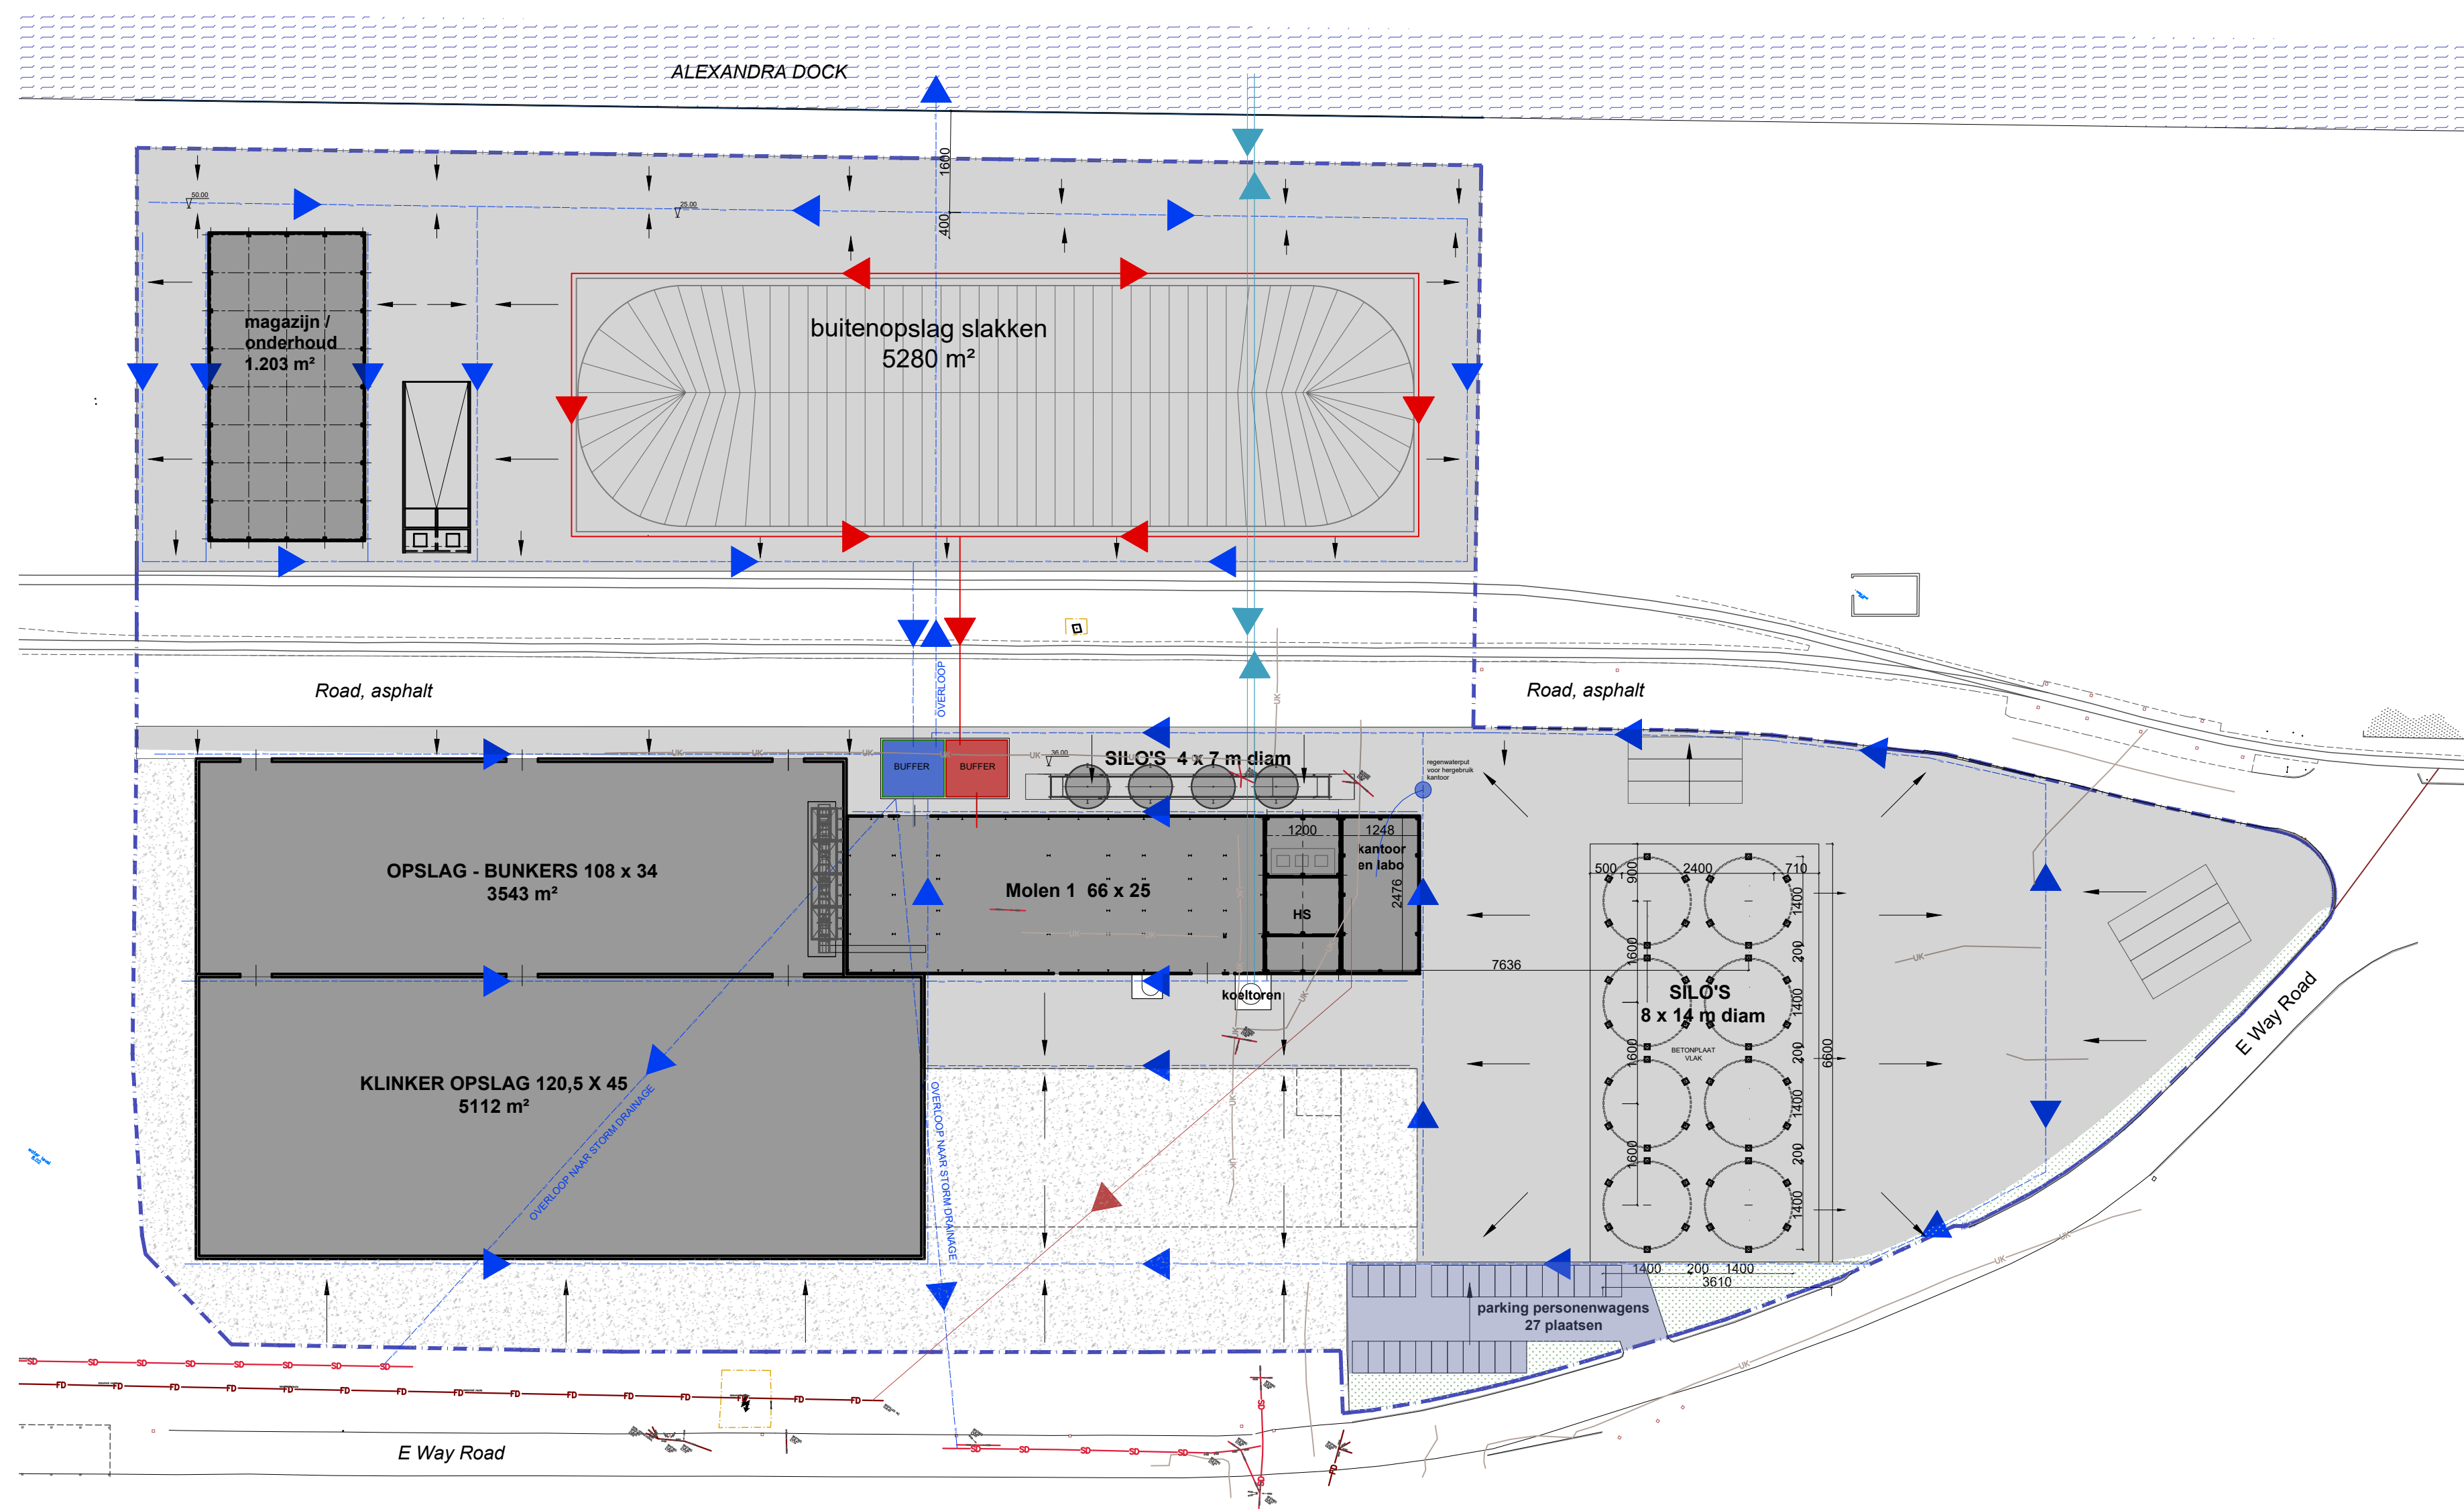

Groeningenlei 132 - 2550 Kontich - Belgium
T: 03 239 58 75 - F: 03 239 35 60
info@arcade-eng.com
www.arcade-eng.com

CEMMINERALS DEVELOPMENT SOUTHDOCK - NEWPORT

- CONSTRUCTION SITE
Alexandra Docks - New Port - Wales

CLIENT -
Cemminerals N.V.
Christoffel Columbusstraat 37 - 9042 Gent

ARCHITECT -

INDEX	DATE	DRAWN BY	CHANGE

DATE 17-10-2024	Architecture - Preliminary Draft	6023UK - AR - 1003
1/1000		