


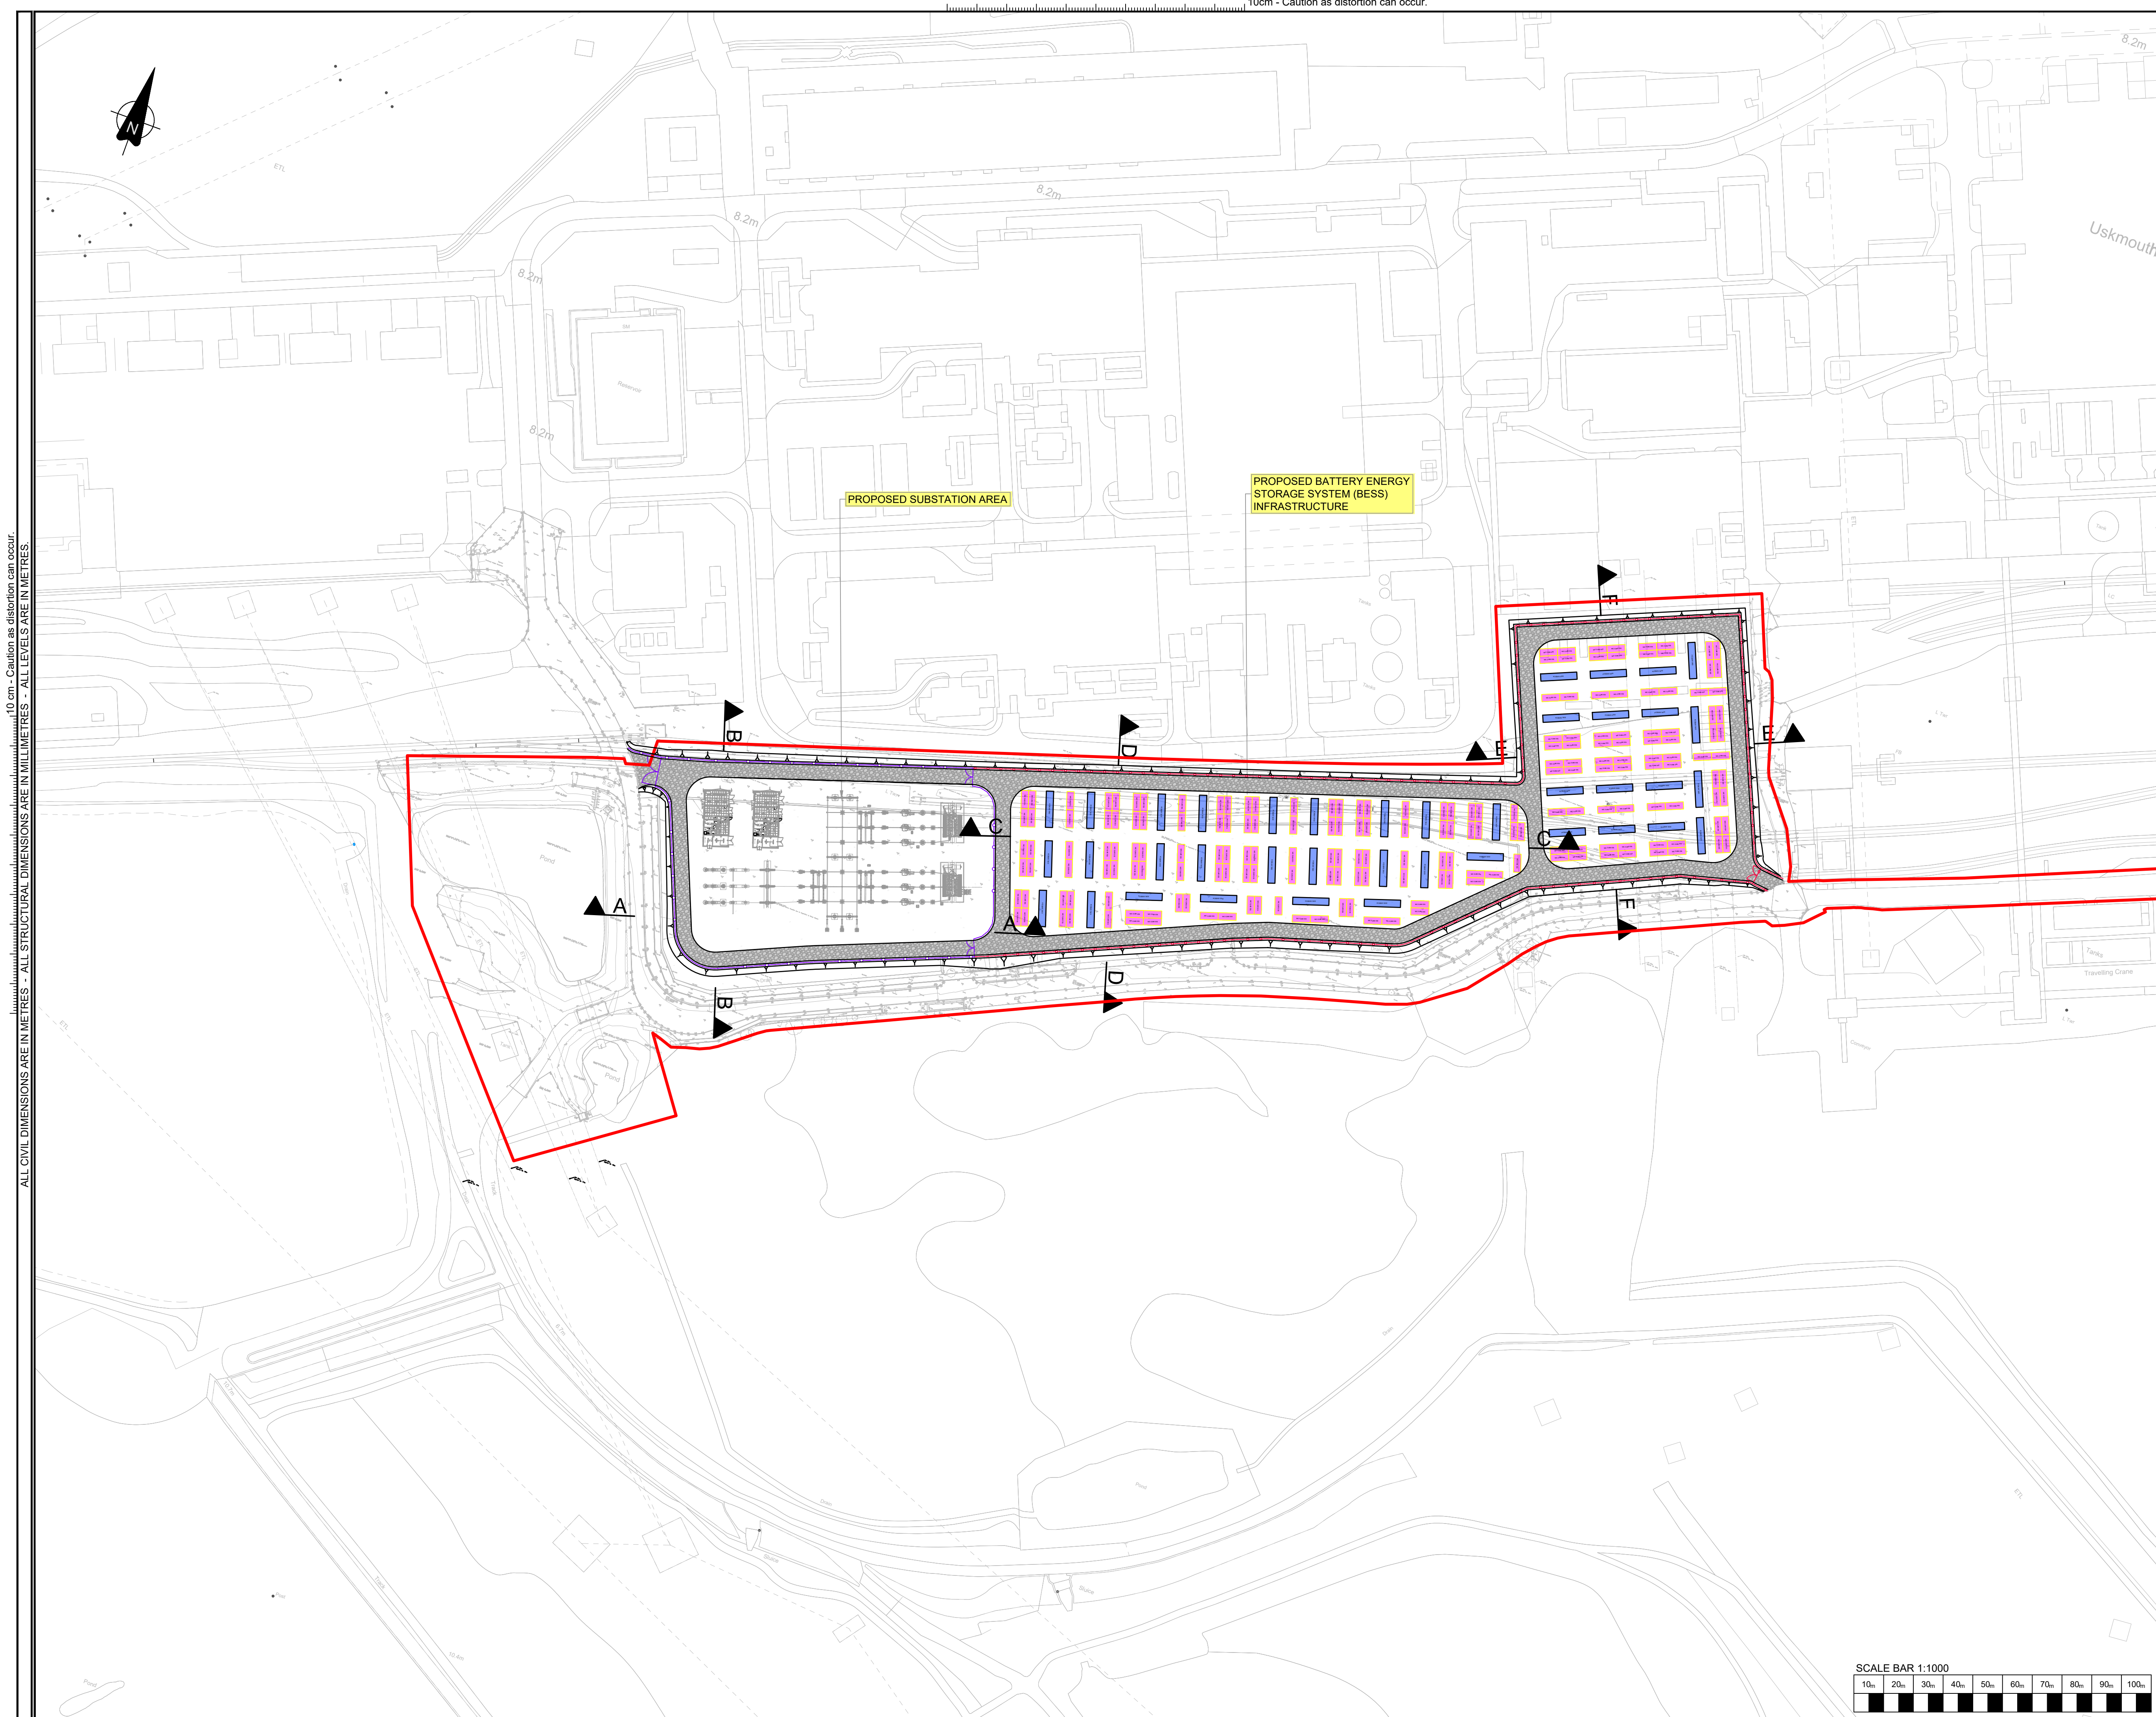

10 cm - Caution as distortion can occur.
ALL CIVIL DIMENSIONS ARE IN METRES - ALL STRUCTURAL DIMENSIONS ARE IN MILLIMETRES - ALL LEVELS ARE IN METRES.

1. THIS DRAWING IS TO BE READ IN CONJUNCTION WITH ALL RELEVANT ARCHITECTS AND ENGINEERS DRAWINGS AND SPECIFICATIONS.

2. DO NOT SCALE FROM THIS DRAWING. ANY AMBIGUITIES, OMISSIONS AND ERRORS ON DRAWINGS SHALL BE BROUGHT TO THE ENGINEER'S ATTENTION IMMEDIATELY. ALL DIMENSIONS MUST BE CHECKED AND VERIFIED ON SITE.

3. ALL DIMENSIONS ARE IN METERS UNLESS OTHERWISE NOTED.

4. FOR GENERAL NOTES, REFER TO DRAWING:

Project:

AW2 BESS, USK MOUTH

DRAWING NOTES:

1. PROPOSED FINISHED LEVELS OF PLATEAU ASSUMED TO BE 9.75m AOD BASED ON RPS FCA REPORT (Ref: ENV-21837)

2. FOR SITE ELEVATIONS PLEASE REFER TO DRAWING 50683-BUR-XX-ZZ-D-C-10130

2. AW2 BESS DESIGN LAYOUT RECEIVED FROM ECONERGY ON 04/04/2025 (REF:250401 Usmouth, General Layout, SC1)

3. PROPOSED FFL IN ACCORDANCE WITH RPS FCA REPORT (REF: ENV-21837)

LEGEND:

SITE BOUNDARY

EXTENT OF ELEVATIONS

P2.0	REVISED DESIGN LAYOUT	10/04/25	WN	AJ
P1.0	ISSUED FOR PLANNING	13/03/25	JAH	AJ
REV.	DESCRIPTION	DATE	DRW	CHK

Drawing Title:

SERIES 100 - PRELIMINARIES
ELEVATION PLAN

Burroughs Project No.:	Scale:	Original Paper Size:
50683-00	1:1000	A1

Drawing Number:

50683-BUR-XX-ZZ-D-C-10101

Status:

S2 - SUITABLE FOR INFORMATION

This document is copyright of Burroughs Ltd. Use figured measurements only! DO NOT SCALE FROM DRAWING. Verify all dimensions prior to construction. Immediately report any discrepancies to Burroughs and if in doubt ASK. This drawing should be read in conjunction with all other associated project information.

Burroughs, 4 Radnor Court, 256 Cowbridge Rd East, Cardiff, CF5 1GZ | Tel: 0292064 7464 | www.burroughs.co.uk