


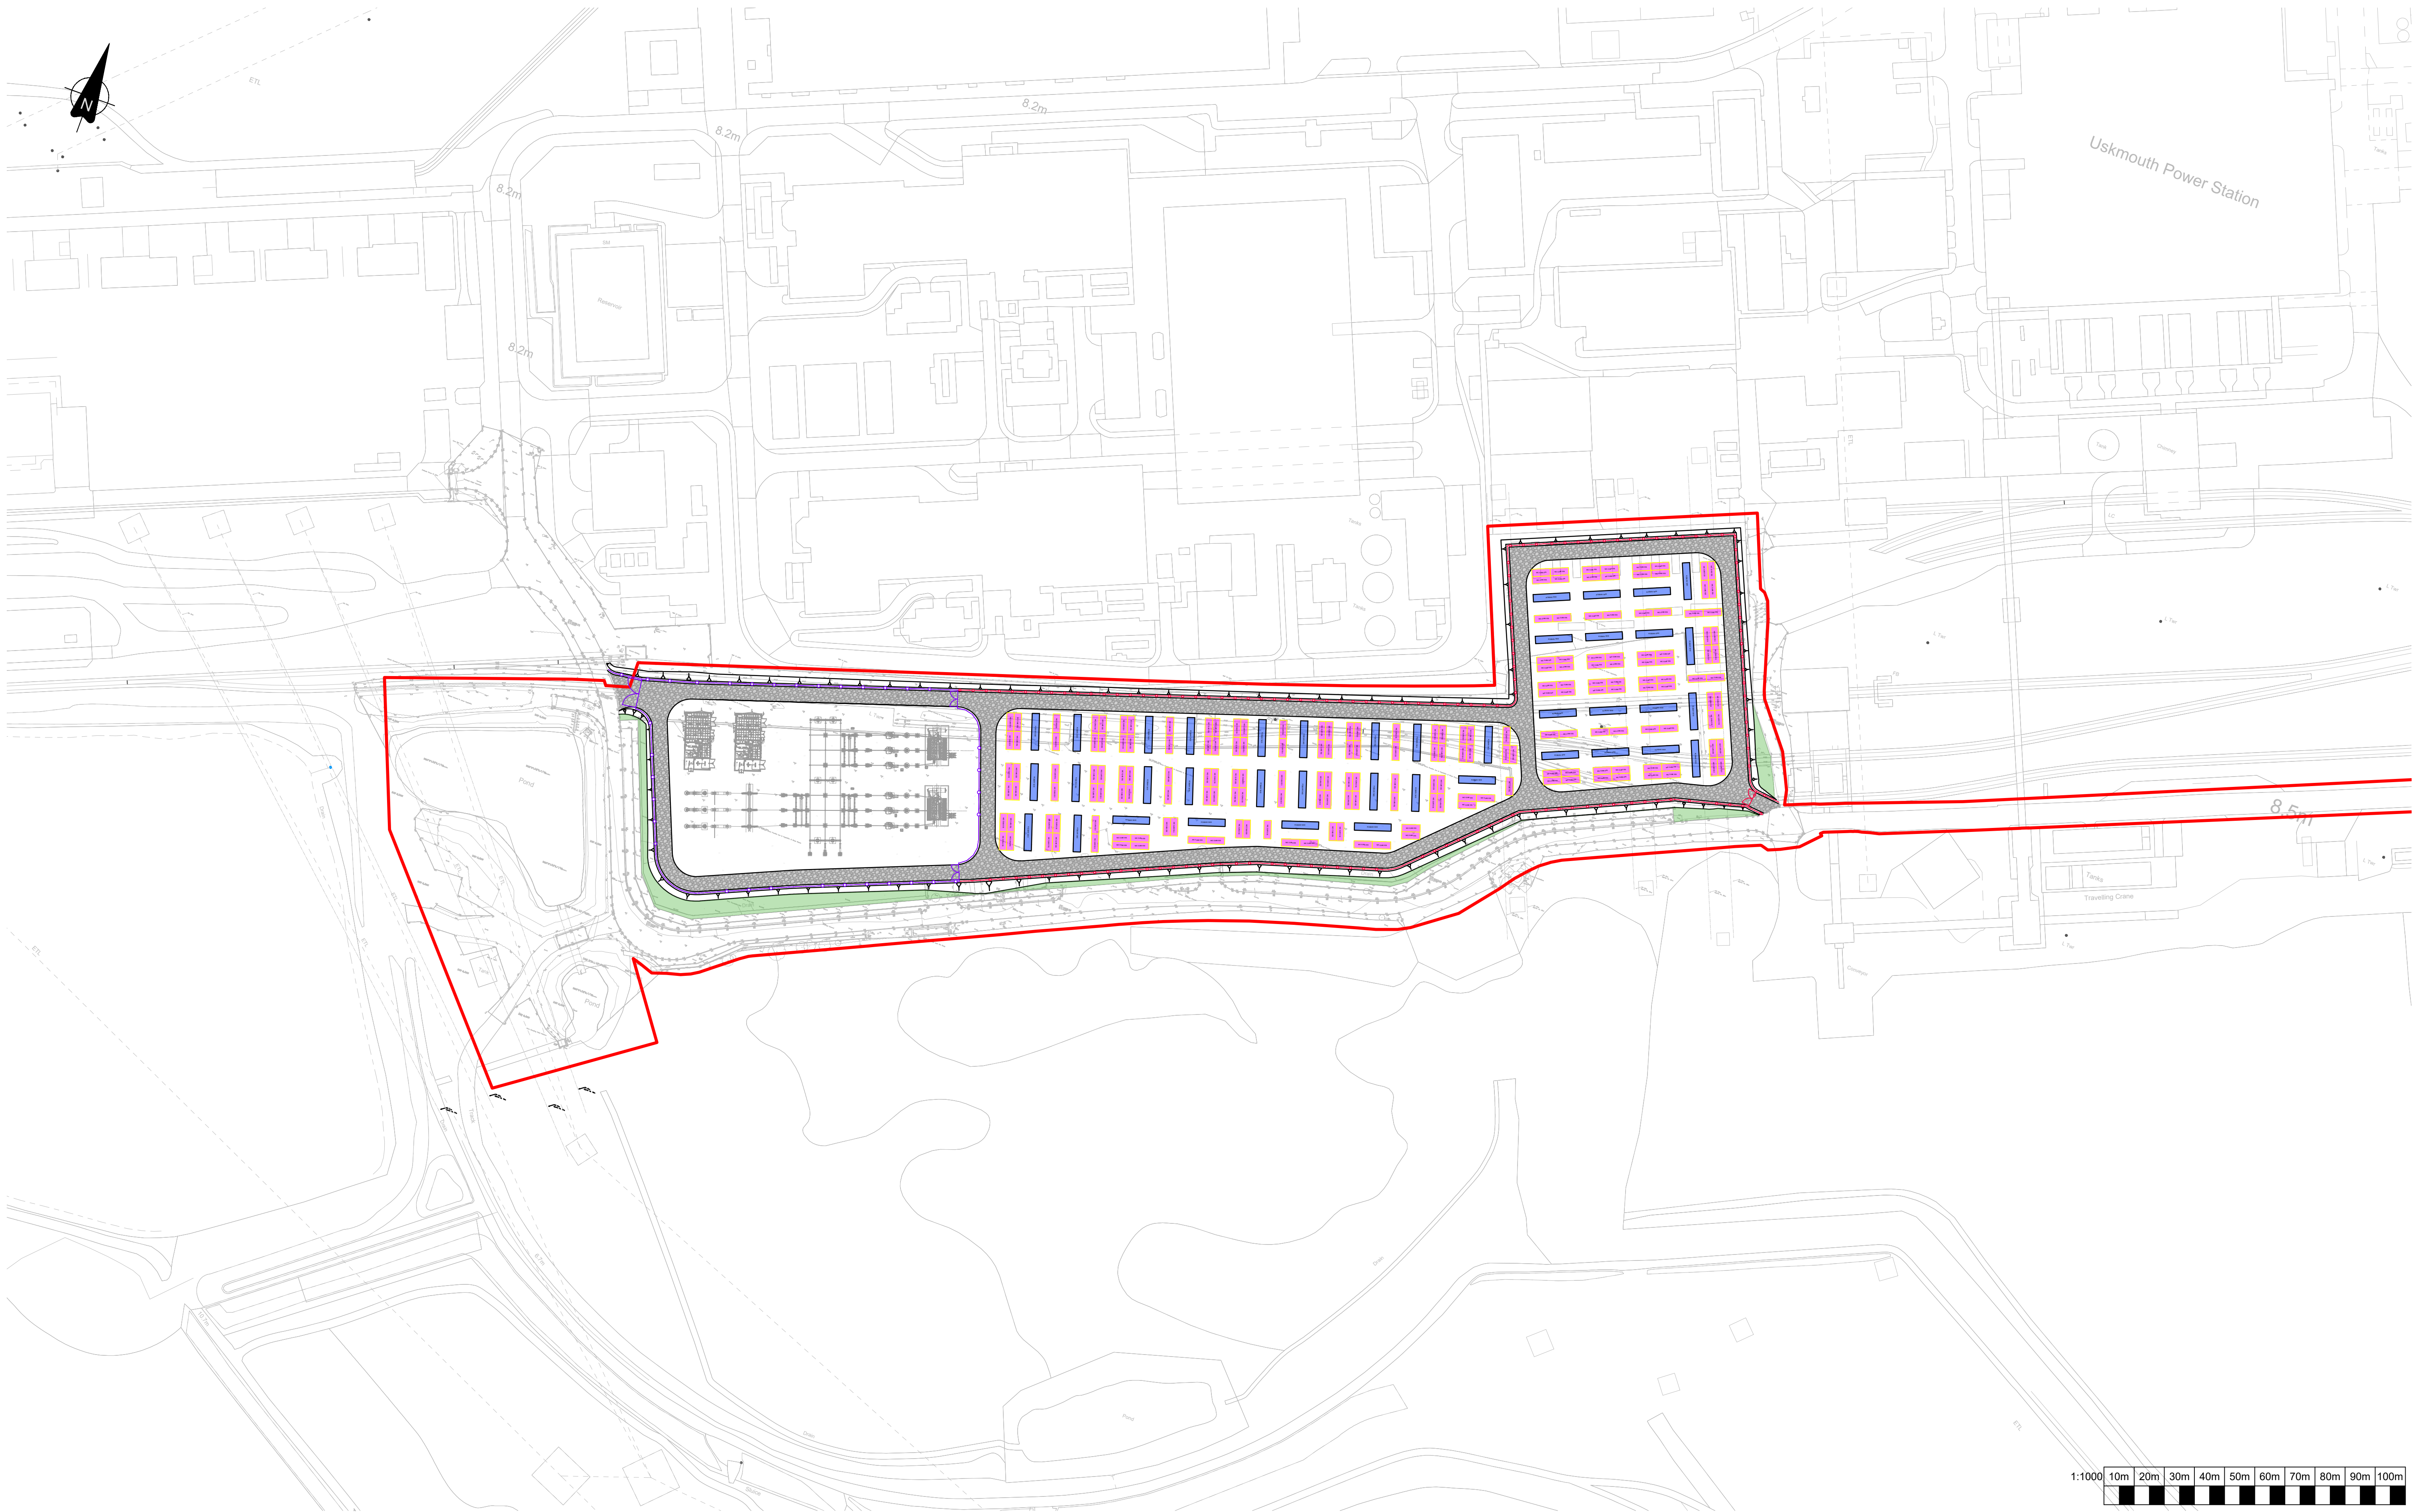

Title

AW2 BESS, USKMOUTH

UPDATED DESIGN LAYOUT

Project AW2 BESS, USKMOUTH

Job No. 50683-00

Drg No. 50683-BUR-XX-XX-SK-C-0001


Date 10/04/25

Scale 1:1000

Rev 2.0

BURROUGHS DISCLAIMER:

- BURROUGHS SKETCH DRAWINGS SHOULD BE READ WITH CAUTION. THE DETAILS SHOWN REPRESENT DESIGN INTENT AND THE INFORMATION IS FOR COMMENT/REVIEW AND SHOULD NOT BE USED FOR CONSTRUCTION.
- THE DRAWING REPRESENTS AN INSTANTANEOUS SHAPSHOT OF AN OTHERWISE DYNAMIC BUILDING INFRASTRUCTURE MODEL AND ONCE CREATED MANY BECOME OUT OF DATE. PLEASE ALWAYS REFER TO THE ORIGINAL DATA SOURCE.
- UNCONTROLLED ONCE PRINTED.

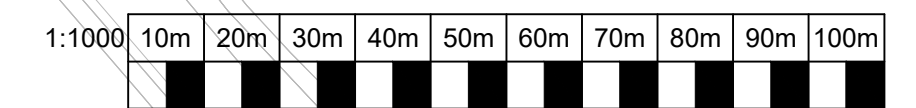

Appendix A4

Existing Surface Water Drainage Drawings