



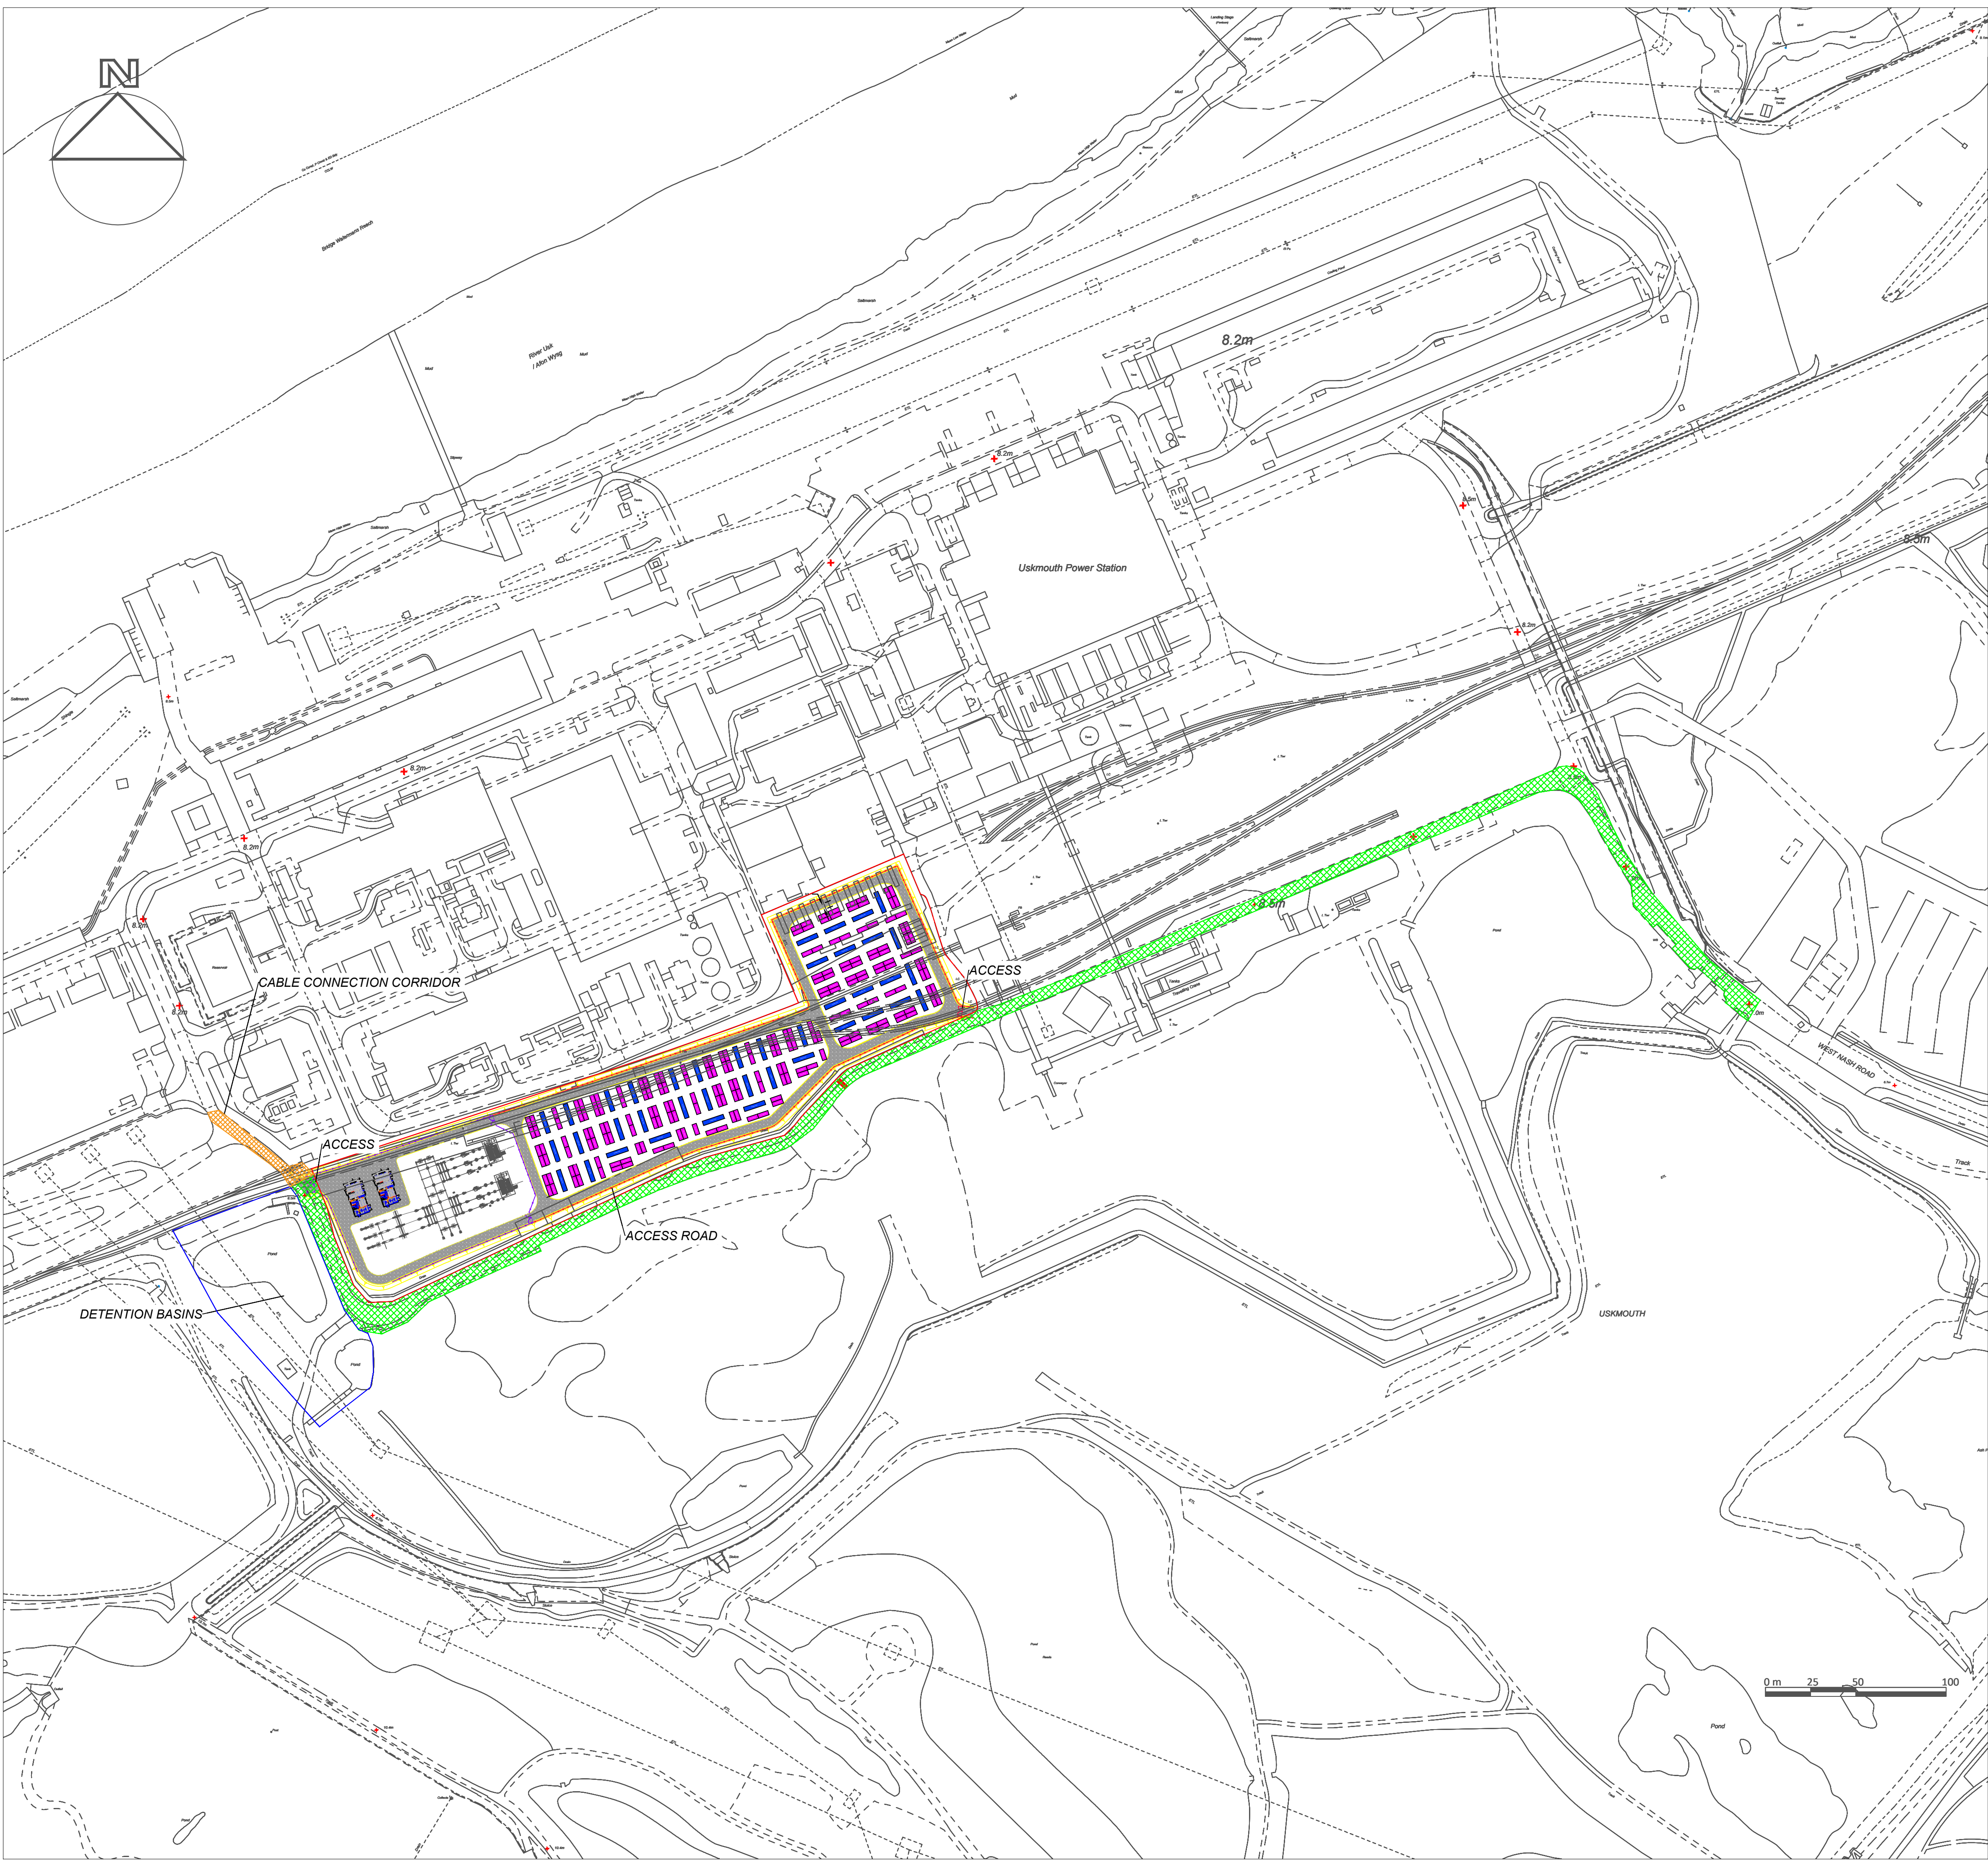

LEGEND



Cable Connection Corridor

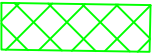


Access Road



General Layout Area



Detention Basins

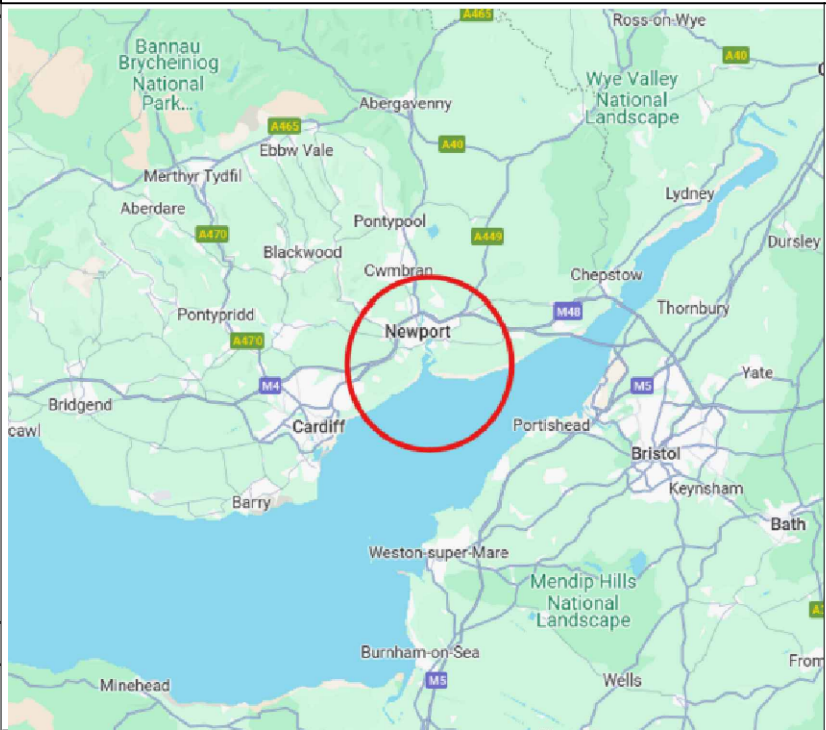

PROJECT NAME:

AW2 Energy Storage

Company logo



SECTION		DRAWING CODE			
GENERAL					
DRAWING		DRAWING TITLE		SCALE	1:1750
		PROPOSED SITE PALN		FILE NAME	
REV	DATA	MODIFIED	DRAWN	CHECKED	APPROVED
00	21-02-2025		E.N.		
01					
02					
03					
04					
05					

All technical information contained in this document is the exclusive property of Ecenergy and many neither be used nor disclosed without its prior written consent.