


PROJECT NAME:

Uskmouth

Company logo

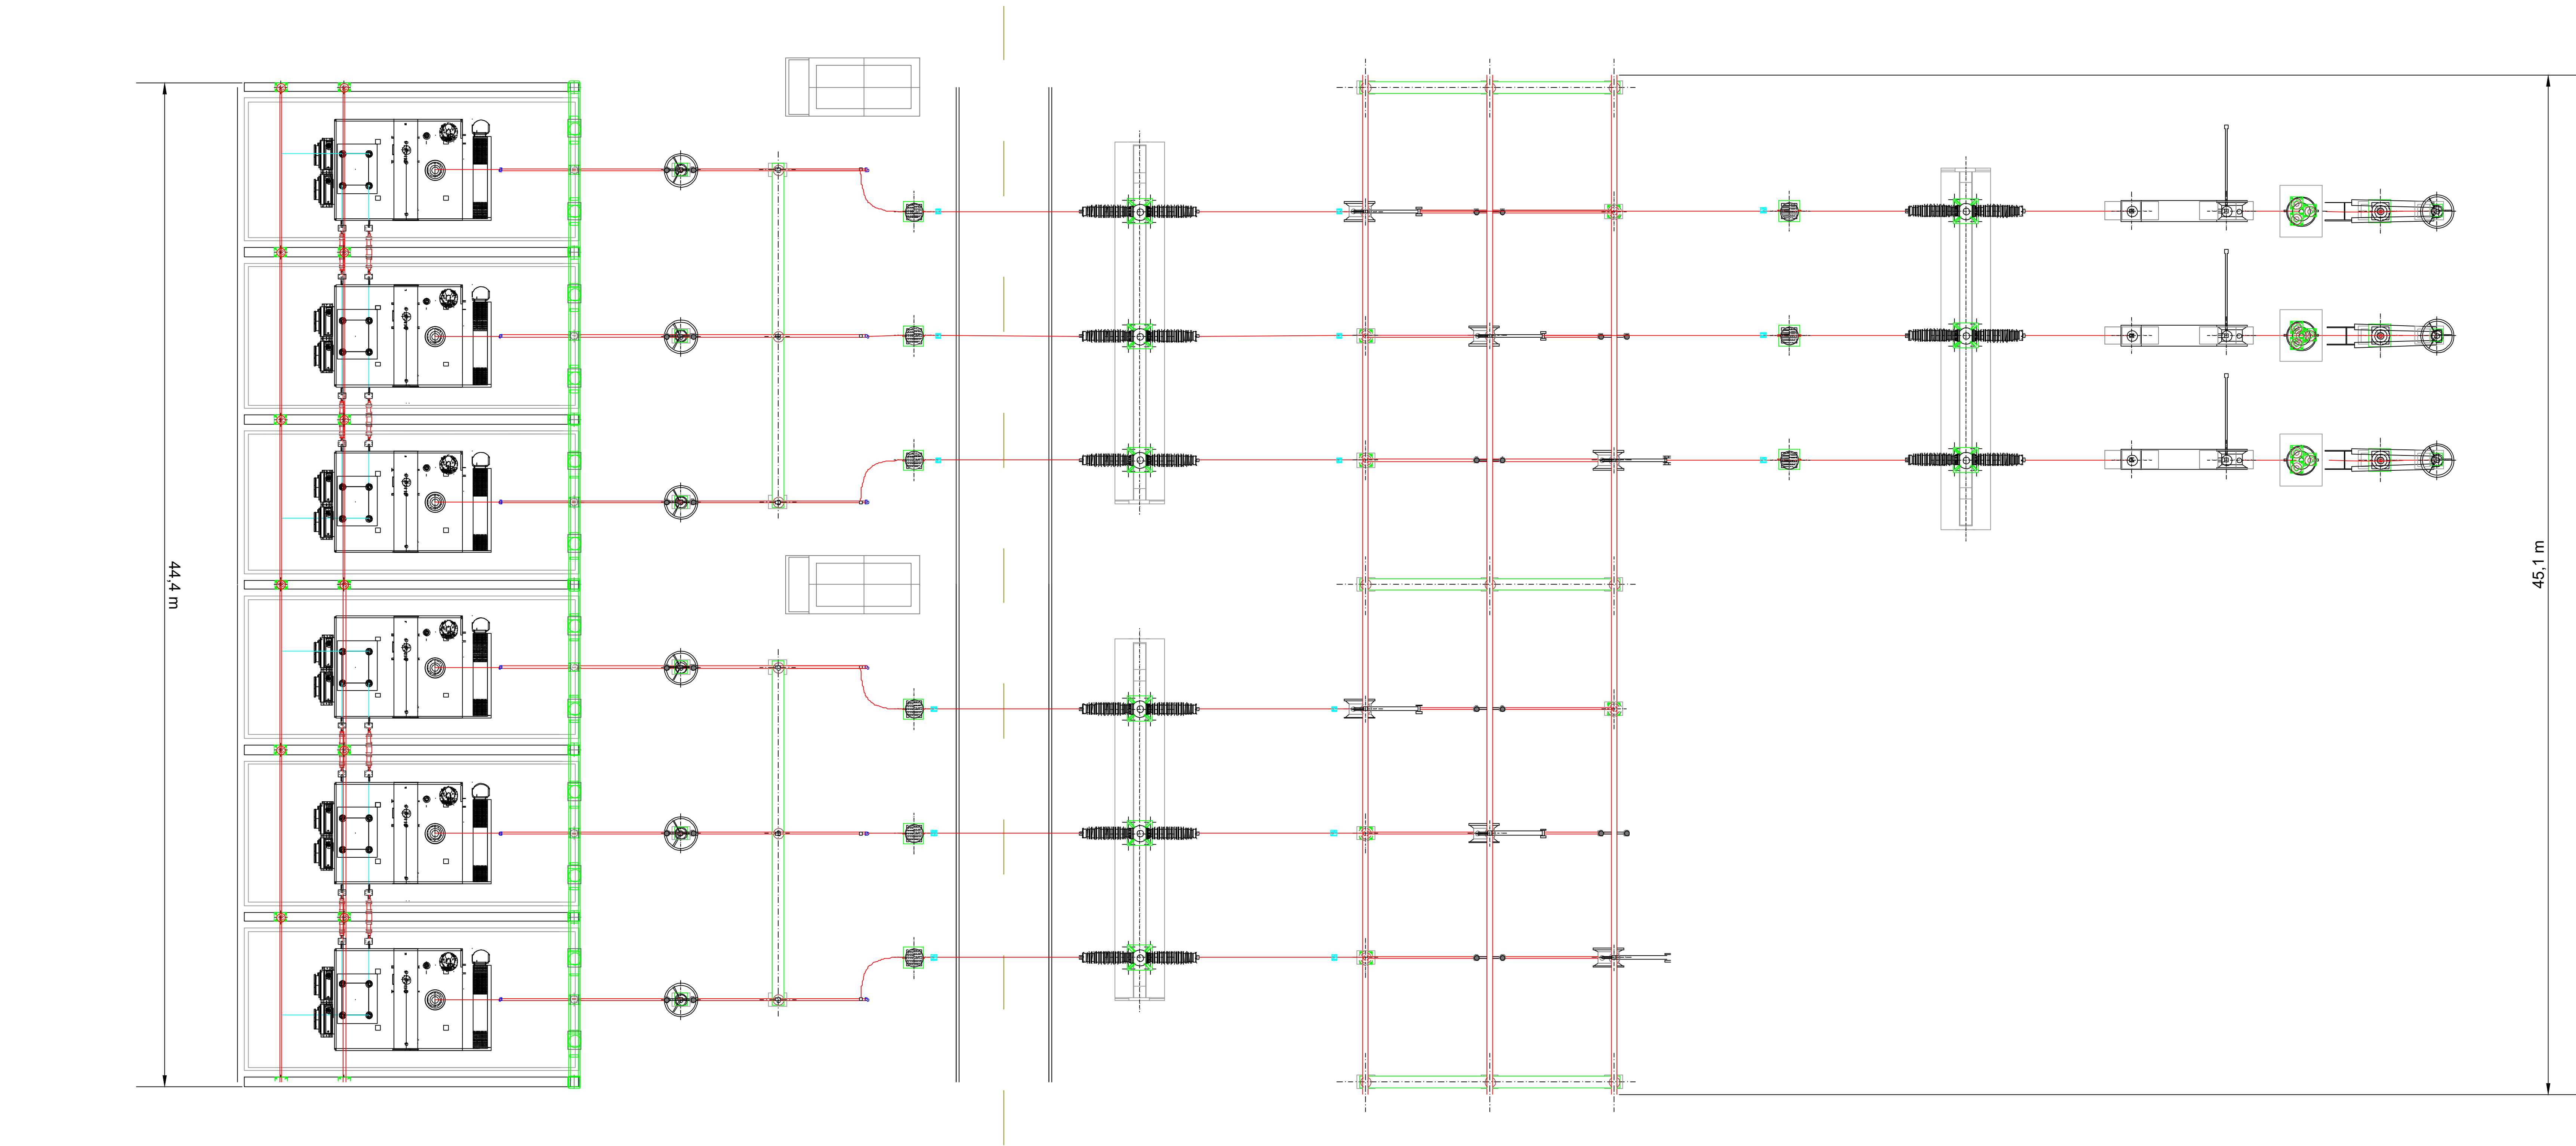

This document is to be used for indicative purposes only.

DRAWING	SECTION		DRAWING CODE		
	PLANNING		Q-AW2-202		
REV	DRAWING TITLE		SCALE		
	H V Substation Elevation & Floorplan		1:125		
DATA	FILE NAME		E.N.		
MODIFIED	DRAWN		CHECKED		
00	09-01-2025		E.N.		
01					
02					
03					
04					
05					

All technical information contained in this document is the exclusive property of Ecenergy and must not be used nor disclosed without its prior written consent.