




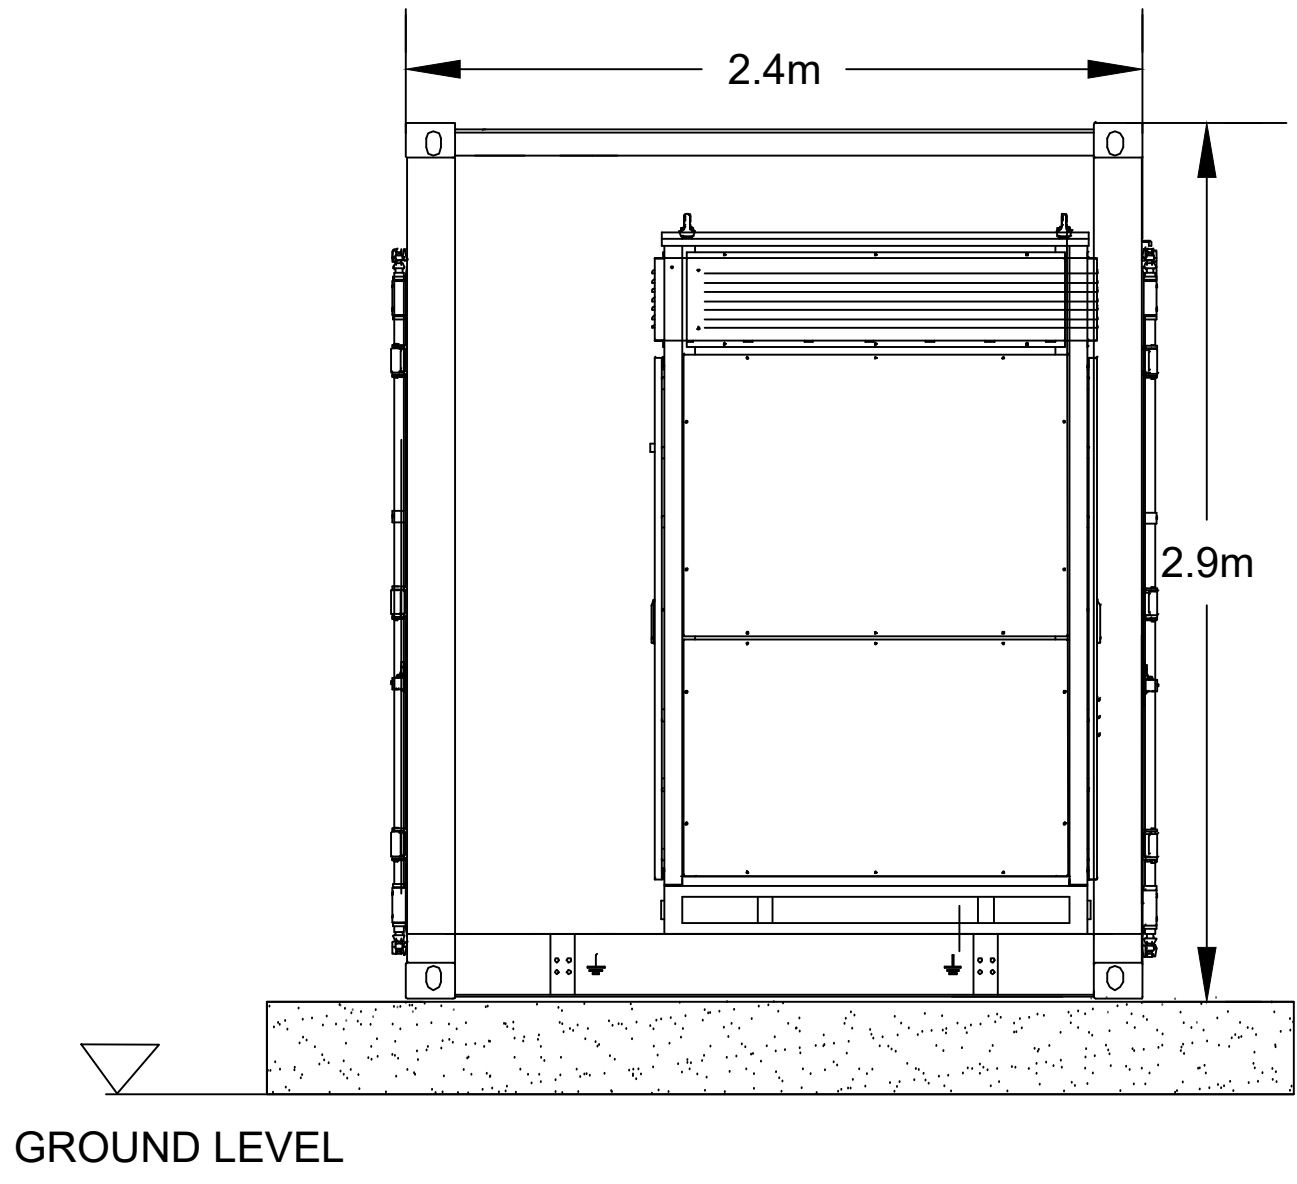


WESTERN ELEVATION

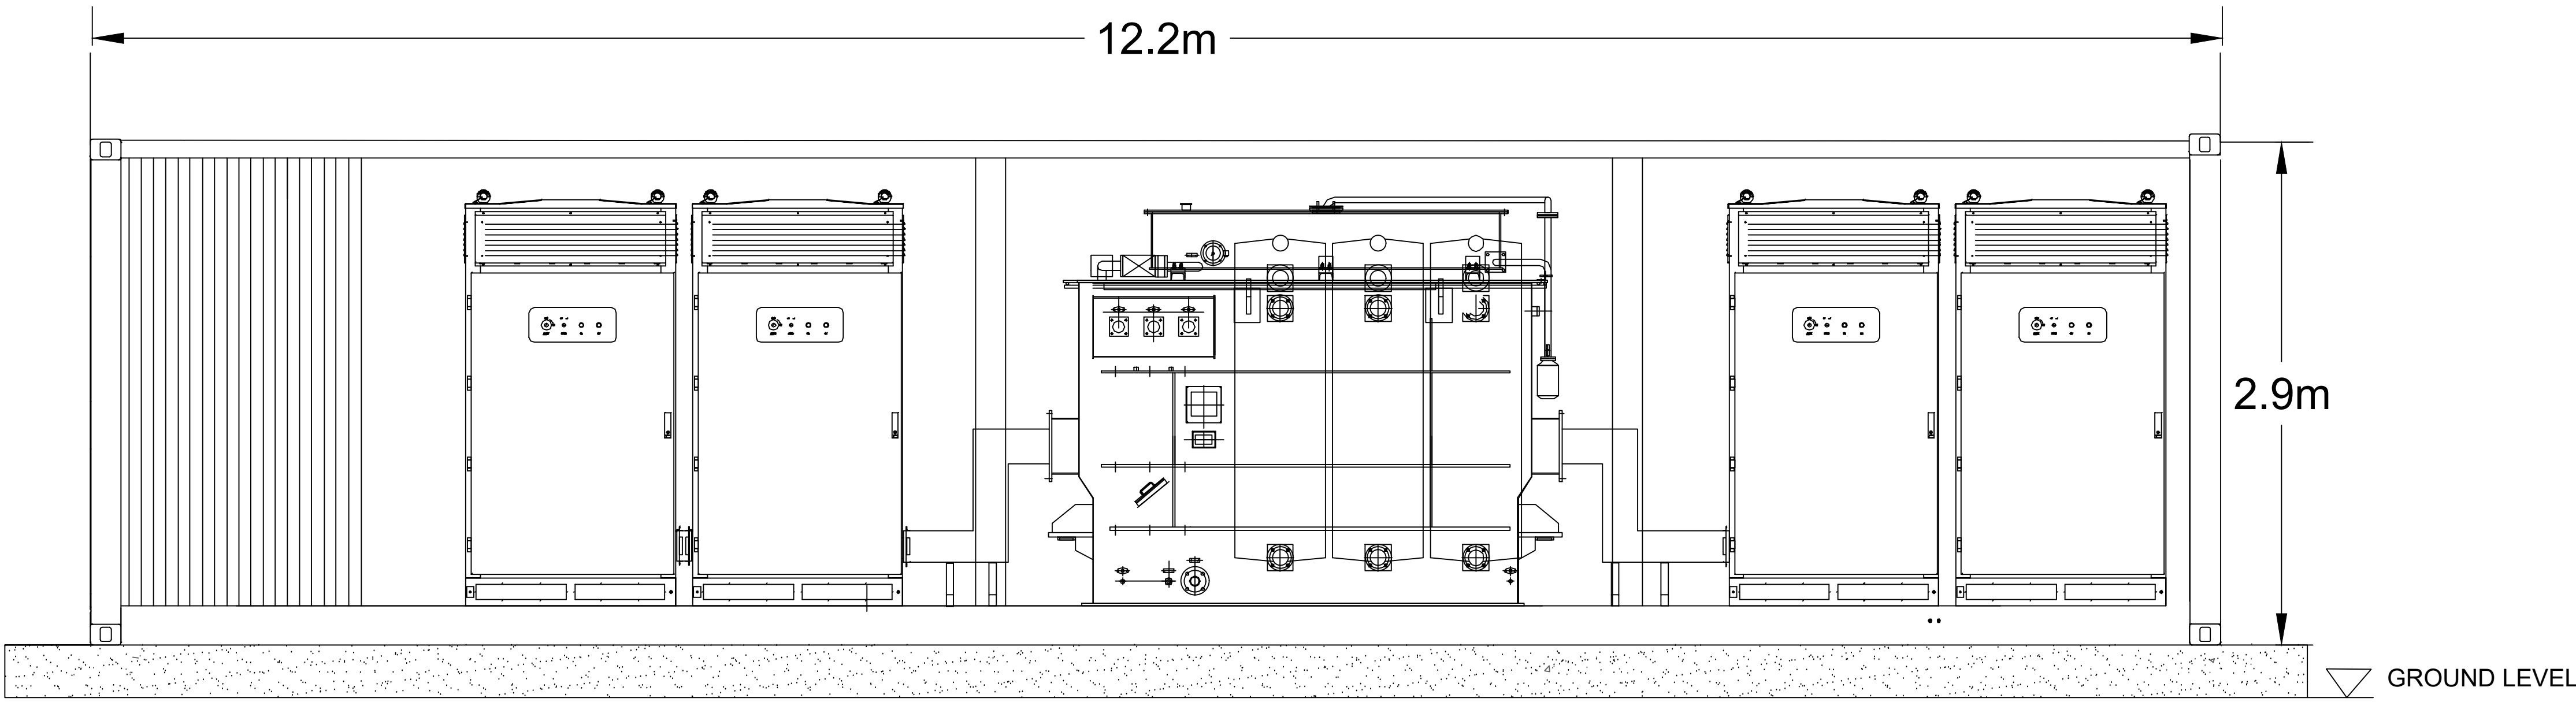


SOUTHERN ELEVATION

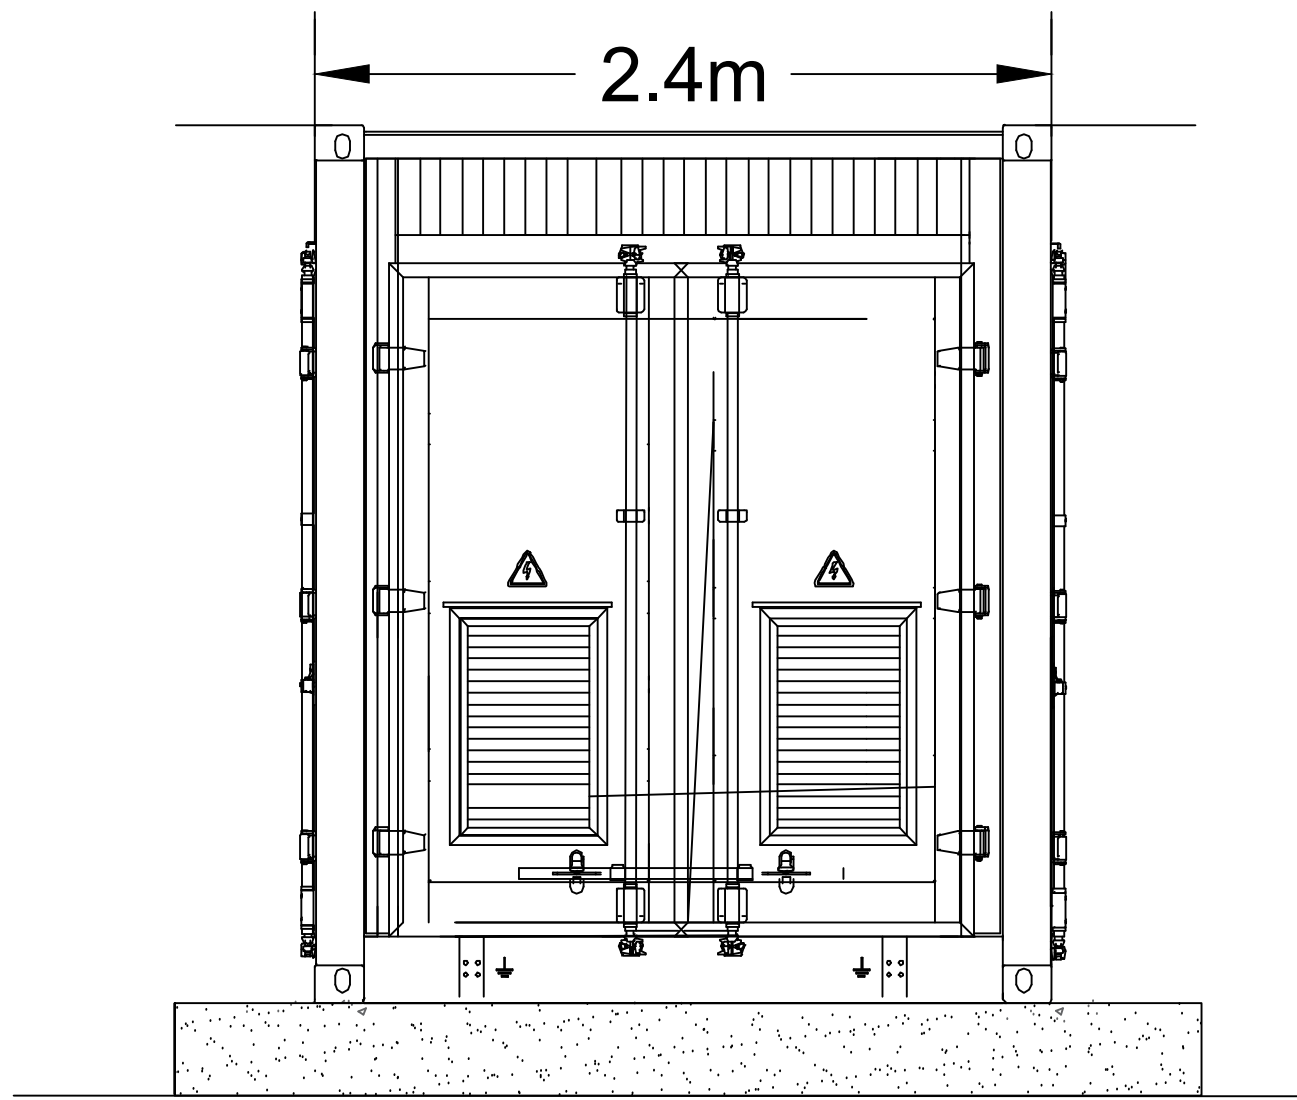

EASTERN ELEVATION

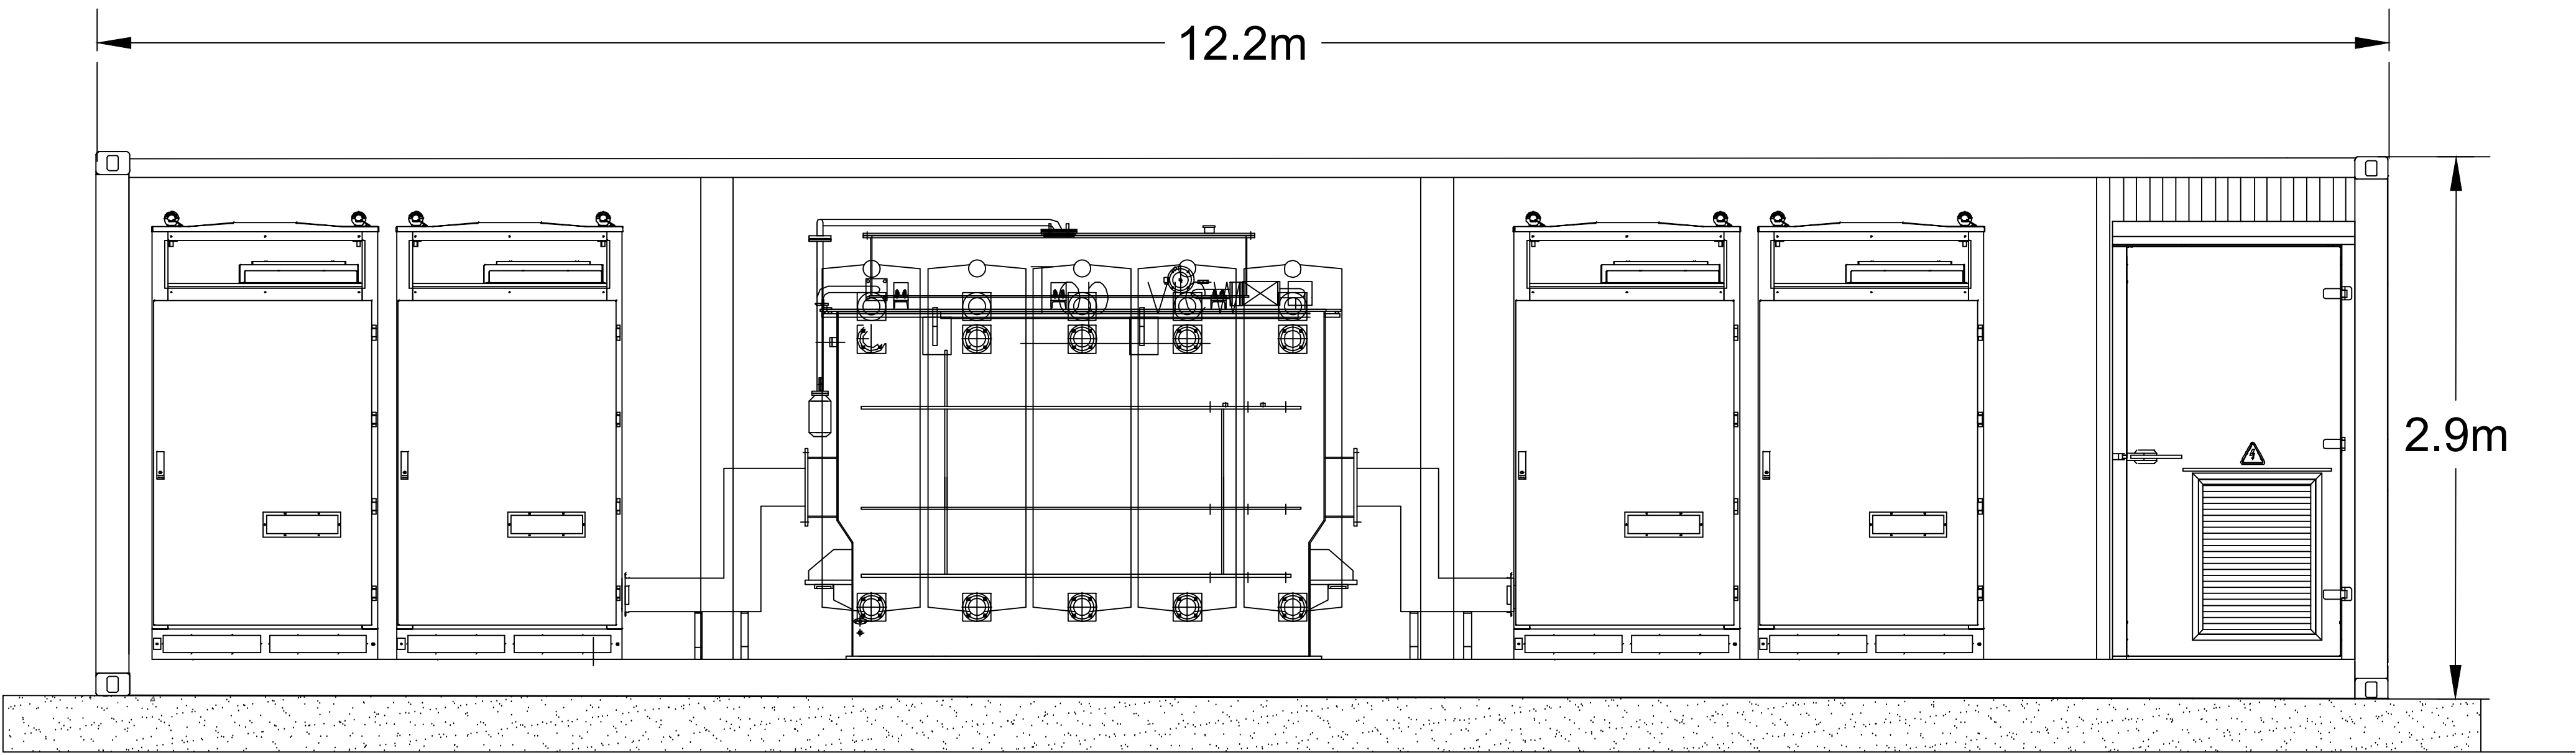

NORTHERN ELEVATION

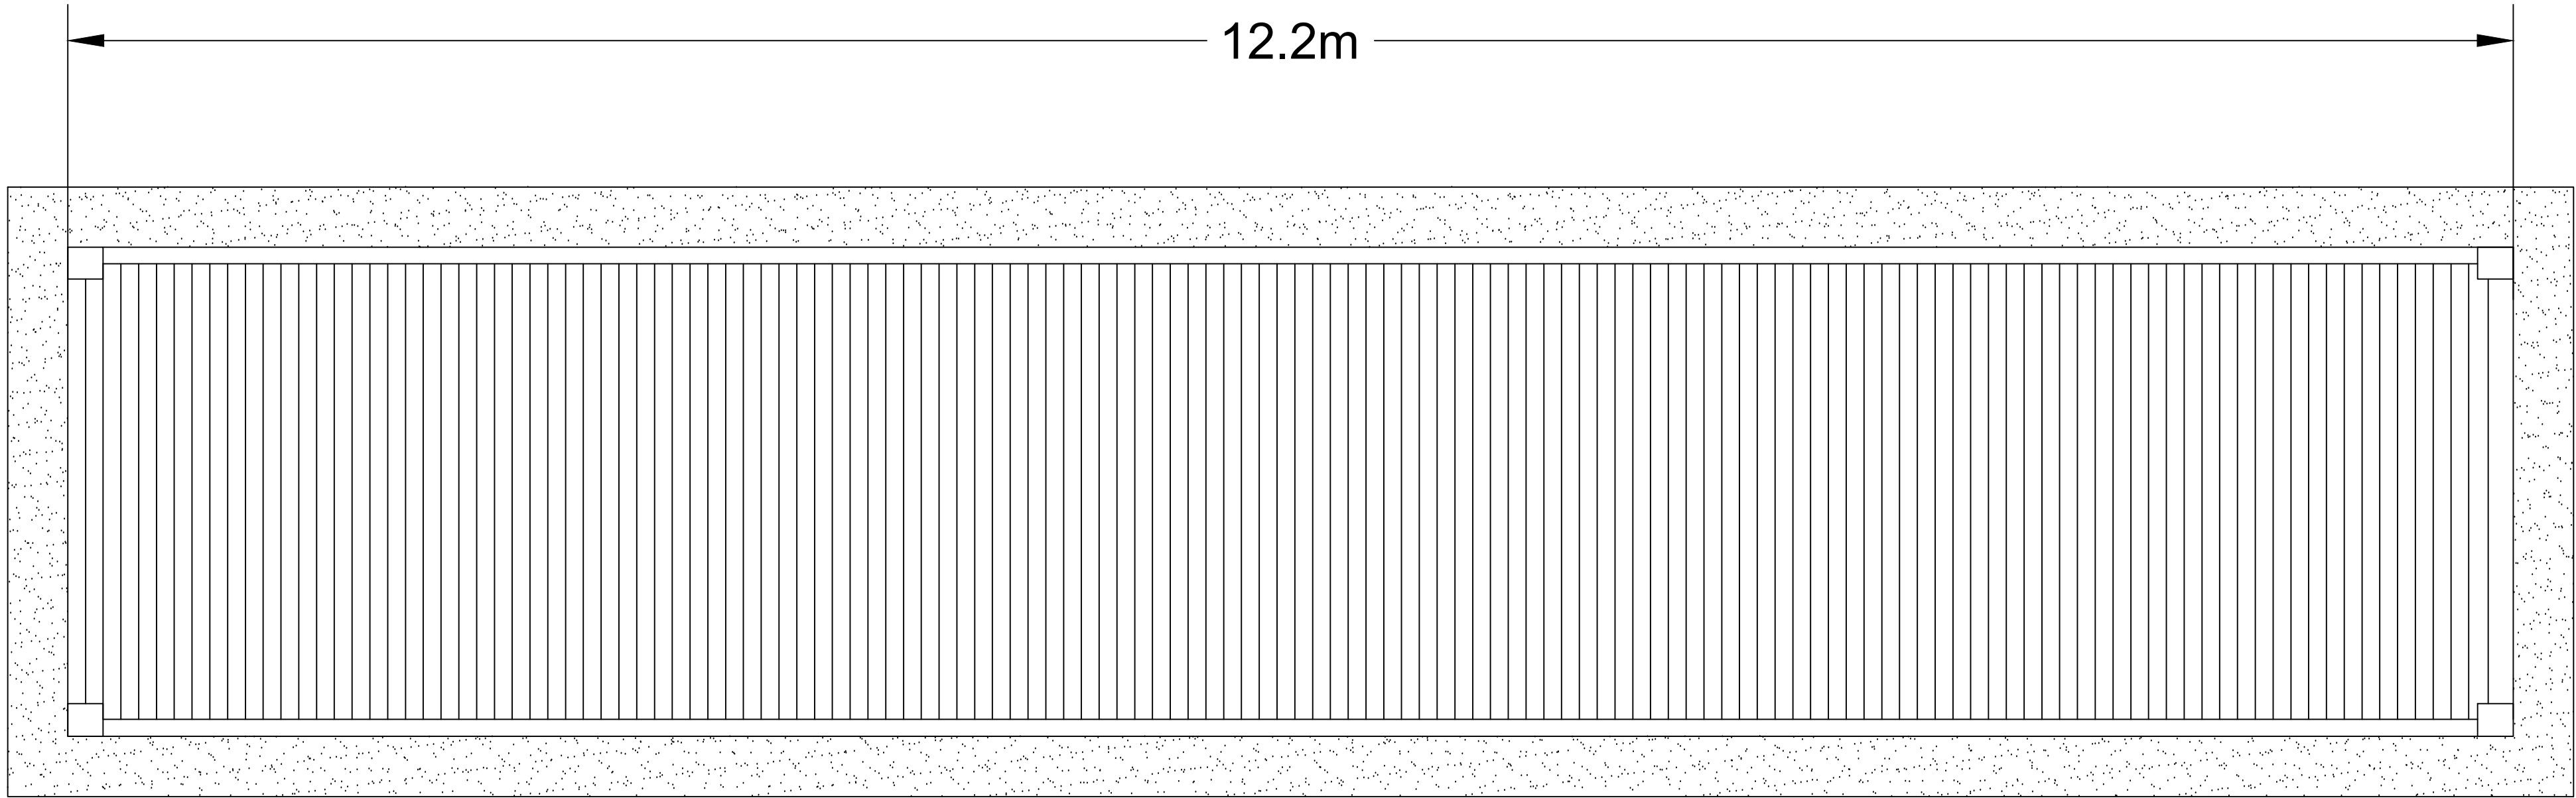

PLAN VIEW

PROJECT NAME:				
UKSMOUTH				
Company logo				
ecenergy Powering renewables .				
This document is to be used for indicative purposes only.				
SECTION		DRAWING CODE		
DRAWING TITLE		Q-AW2-203		
SHEET SIZE		SCALE 1:25		
FILE NAME		FILE NAME		
PCs & MV Skid Container Elevation Plan		FILE NAME		
REV	DATA	MODIFIED	DRAWN	CHECKED
00	09-01-2025		E.N.	
01				
02				
03				
04				
05				
All technical information contained in this document is the exclusive property of Ecenergy and must not be used nor disclosed without its prior written consent.				