



10 cm - Caution as distortion can occur.
ALL CIVIL DIMENSIONS ARE IN METRES - ALL STRUCTURAL DIMENSIONS ARE IN MILLIMETRES - ALL LEVELS ARE IN METRES.

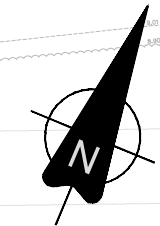

10cm - Caution as distortion can occur.

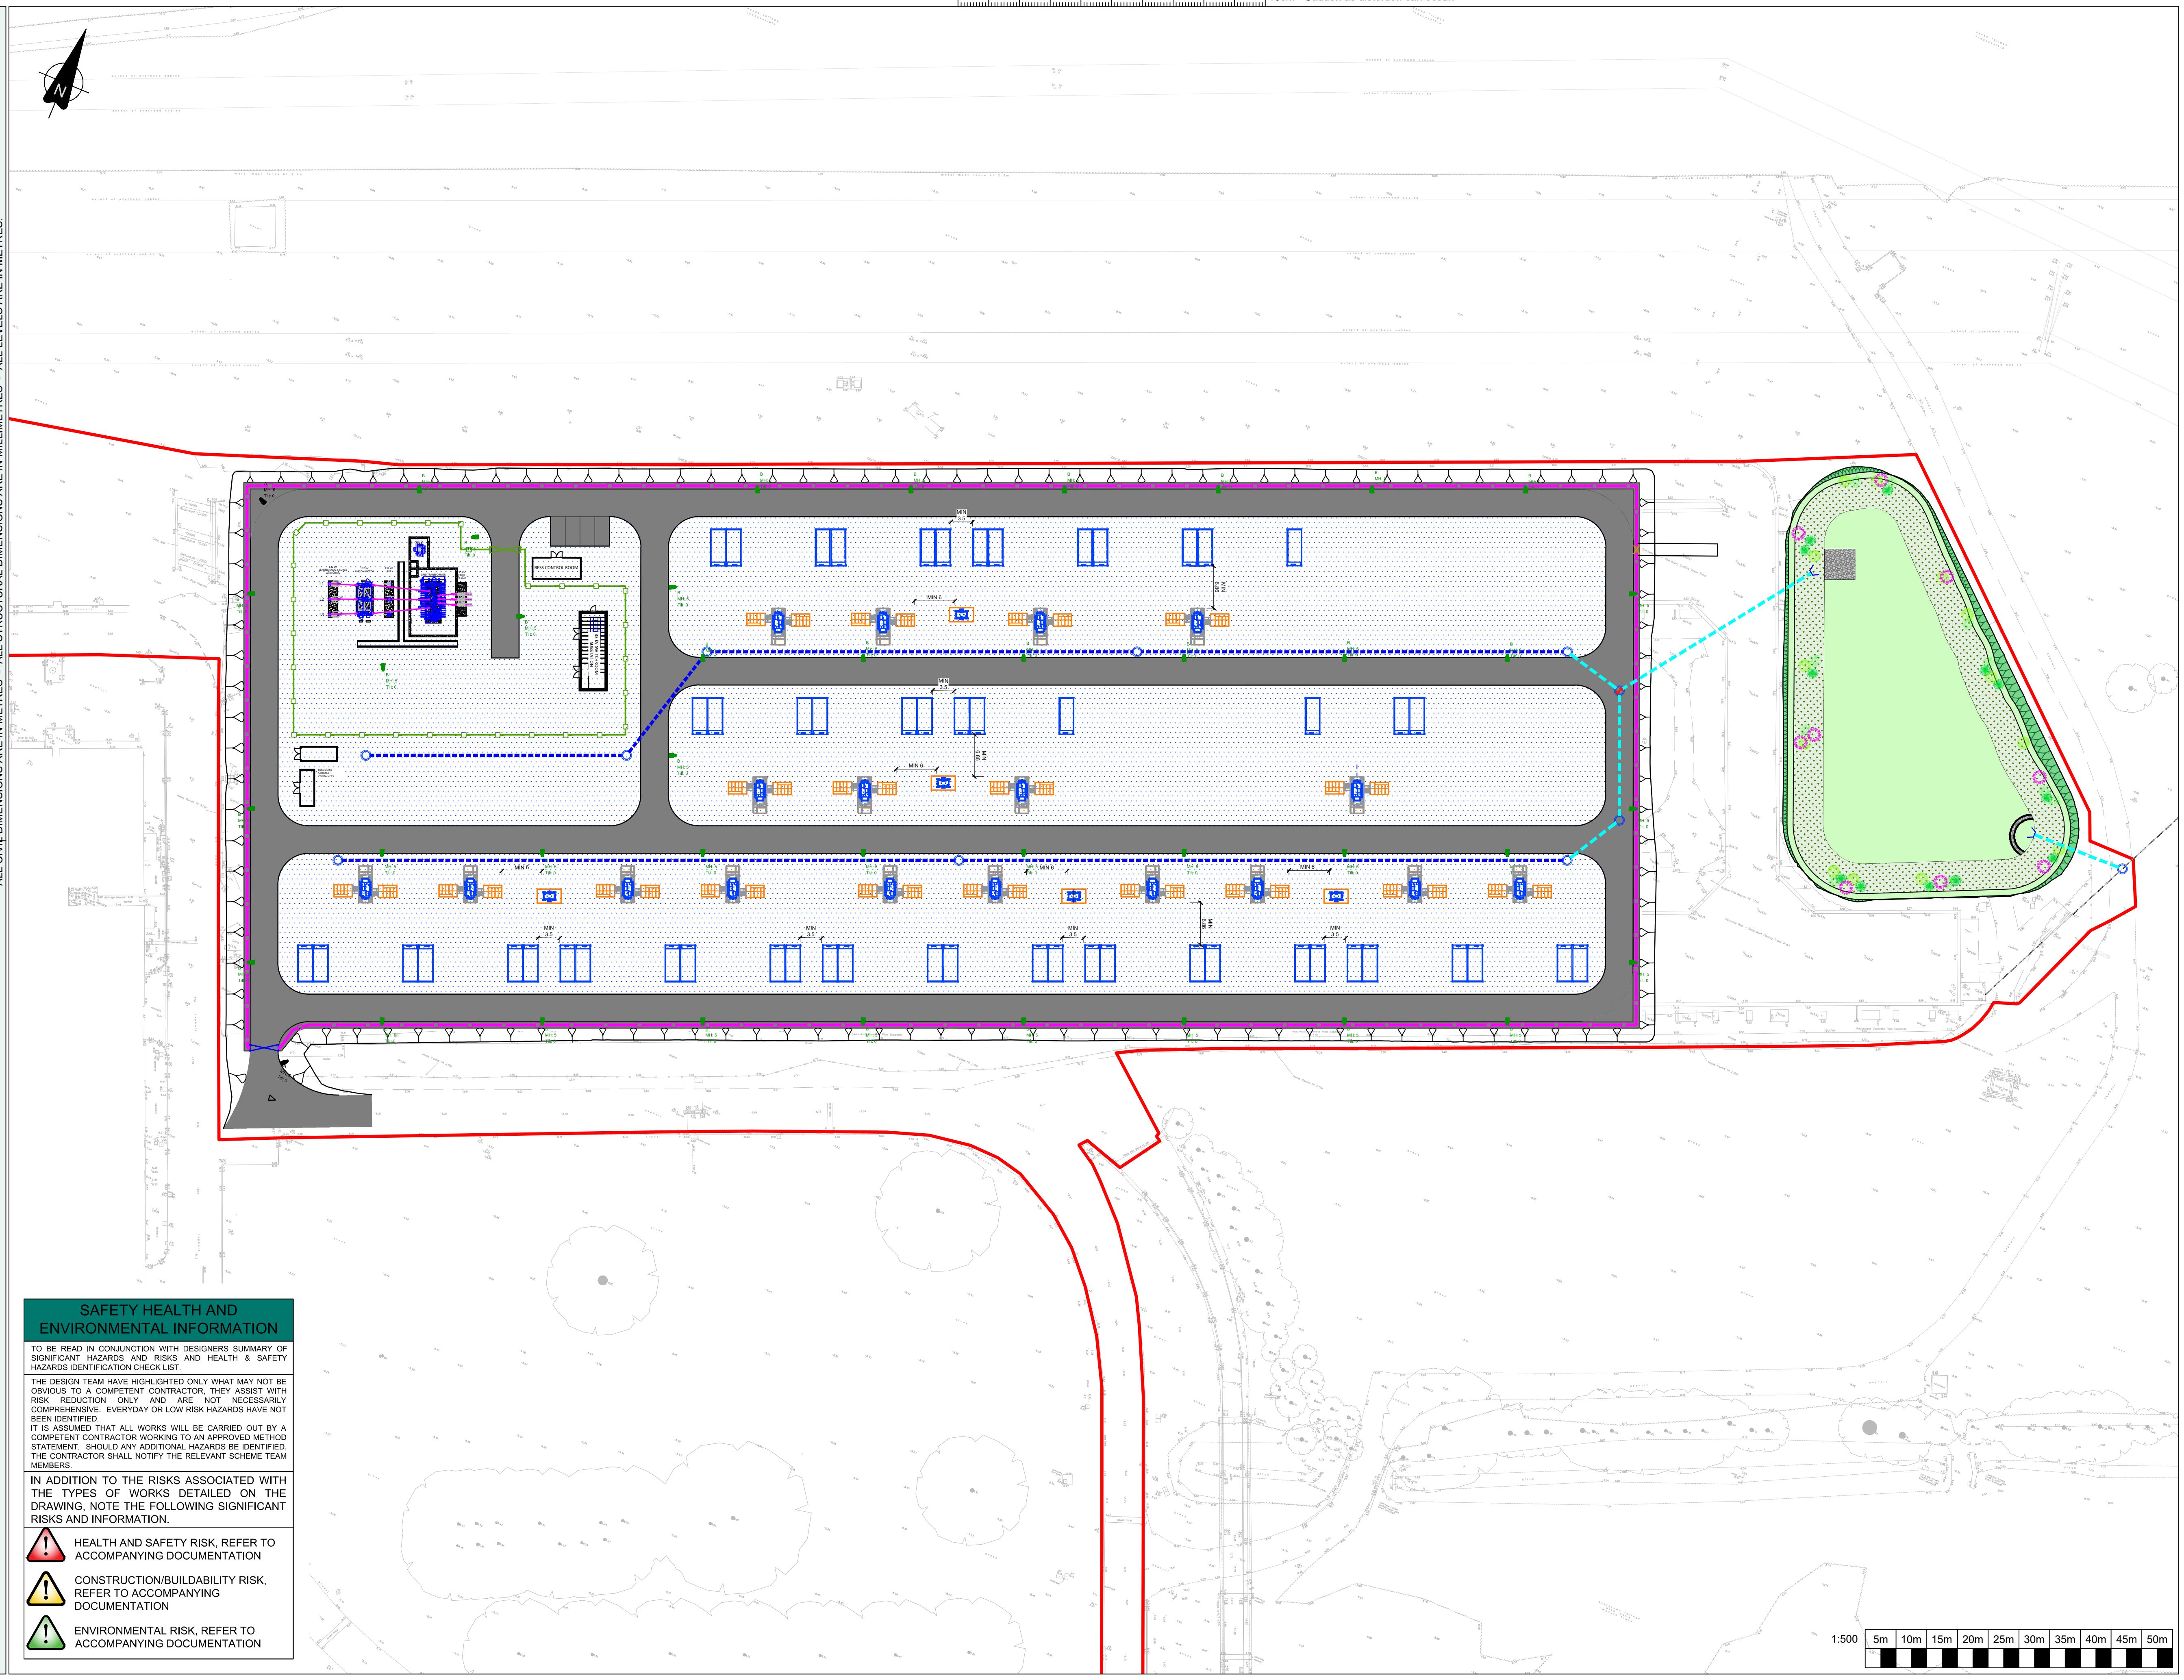

Project:
**AFON WYSG BESS,
USKMOUTH**

LEGEND:

- SITE BOUNDARY
- PROPOSED 2.4m PRO MESH V- MESH FENCING
- PROPOSED 2.4m PALISADE FENCING
- 5m WIDE 2.4m HEIGHT DOUBLE LEAF ACCESS GATES TO MATCH FENCE TYPE
- 1.2m WIDE 2.4m HEIGHT PEDESTRIAN GATE TO MATCH FENCE TYPE
- PROPOSED CARRIAGEWAY
- PROPOSED GRAVEL
- PROPOSED PERFORATED PIPEWORK
- PROPOSED CARRIER PIPEWORK
- PROPOSED MANHOLE / CATCHPIT / INSPECTION CHAMBER
- PROPOSED HEADWALL
- PROPOSED POROUS PAVING
- 12W LED 3000K (1 module) 60mA Italo 1 WITH STA OPTIC COLUMN
- 12W LED 3000K (1 module) 60mA Italo 1 WITH SO7 OPTIC COLUMN
- CSES BATTERIES LAYOUT - YEAR 1

REV	DESCRIPTION	DATE	DRW	CHK	APP	
S1-P10	UPDATED DESIGN LAYOUT	18/03/24	WN	1	AJ	DDH
S1-P9	CAR PARKING LIGHTING ADDED BACK IN	02/12/24	LTG	1	AJ	DDH
S1-P7	CAR PARKING SPACES ADDED	28/11/24	LTG	1	AJ	DDH
S1-P6	ISSUED FOLLOWING UPDATES FOR PLANNING	25/11/24	JAH	1	AJ	DDH
S1-P5	ISSUED FOR PLANNING	08/11/24	WN	1	AJ	DDH
S1-P4	UPDATED DESIGN & CSES LAYOUT	06/11/24	WN	1	AJ	DDH
S1-P3	REVISED FOLLOWING REDUCED BATTERY LAYOUT	10/04/24	IQ	1	SL	DDH
S1-P2	REVISED FOLLOWING DESIGN CHANGE	26/03/24	IQ	1	SL	DDH
S1-P1	ORIGINAL ISSUE	22/03/24	IQ	1	SL	DDH

Drawing Title:
**SERIES 100 PRELIMINARY
PROPOSED DESIGN LAYOUT YEAR 1
GENERAL ARRANGEMENT**

Burroughs Project No.:
50624-00

Scale:
1:500

Original Paper Size:
A1

Drawing Number:
50624-BUR-GEN-XX-DR-C-0101

Status:
S1 - FOR CO-ORDINATION

Revision:
P9.0 - UPDATED DESIGN LAYOUT

This document is copyright of Burroughs Ltd. Use figured measurements only! DO NOT SCALE FROM DRAWING. Verify all dimensions prior to construction. Immediately report any discrepancies to Burroughs and if in doubt ASK. This drawing should be read in conjunction with all other associated project information

SAFETY HEALTH AND ENVIRONMENTAL INFORMATION

TO BE READ IN CONJUNCTION WITH DESIGNERS SUMMARY OF SIGNIFICANT HAZARDS AND RISKS AND HEALTH & SAFETY HAZARDS IDENTIFICATION CHECK LIST.

THE DESIGN TEAM HAVE HIGHLIGHTED ONLY WHAT MAY NOT BE OBVIOUS TO A COMPETENT CONTRACTOR. THEY ASSIST WITH RISK REDUCTION ONLY AND ARE NOT NECESSARILY COMPREHENSIVE. EVERYDAY OR LOW RISK HAZARDS HAVE NOT BEEN IDENTIFIED.

IT IS ASSUMED THAT ALL WORKS WILL BE CARRIED OUT BY A COMPETENT CONTRACTOR WORKING TO AN APPROVED METHOD STATEMENT. SHOULD ANY ADDITIONAL HAZARDS BE IDENTIFIED THE CONTRACTOR SHALL NOTIFY THE RELEVANT SCHEME TEAM MEMBERS.

IN ADDITION TO THE RISKS ASSOCIATED WITH THE TYPES OF WORKS DETAILED ON THE DRAWING, NOTE THE FOLLOWING SIGNIFICANT RISKS AND INFORMATION.

- HEALTH AND SAFETY RISK, REFER TO ACCOMPANYING DOCUMENTATION
- CONSTRUCTION/BUILDABILITY RISK, REFER TO ACCOMPANYING DOCUMENTATION
- ENVIRONMENTAL RISK, REFER TO ACCOMPANYING DOCUMENTATION