



10 cm - Caution as distortion can occur.

ALL CIVIL DIMENSIONS ARE IN METRES - ALL STRUCTURAL DIMENSIONS ARE IN MILLIMETRES - ALL LEVELS ARE IN METRES.

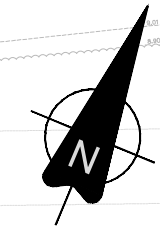

10cm - Caution as distortion can occur.

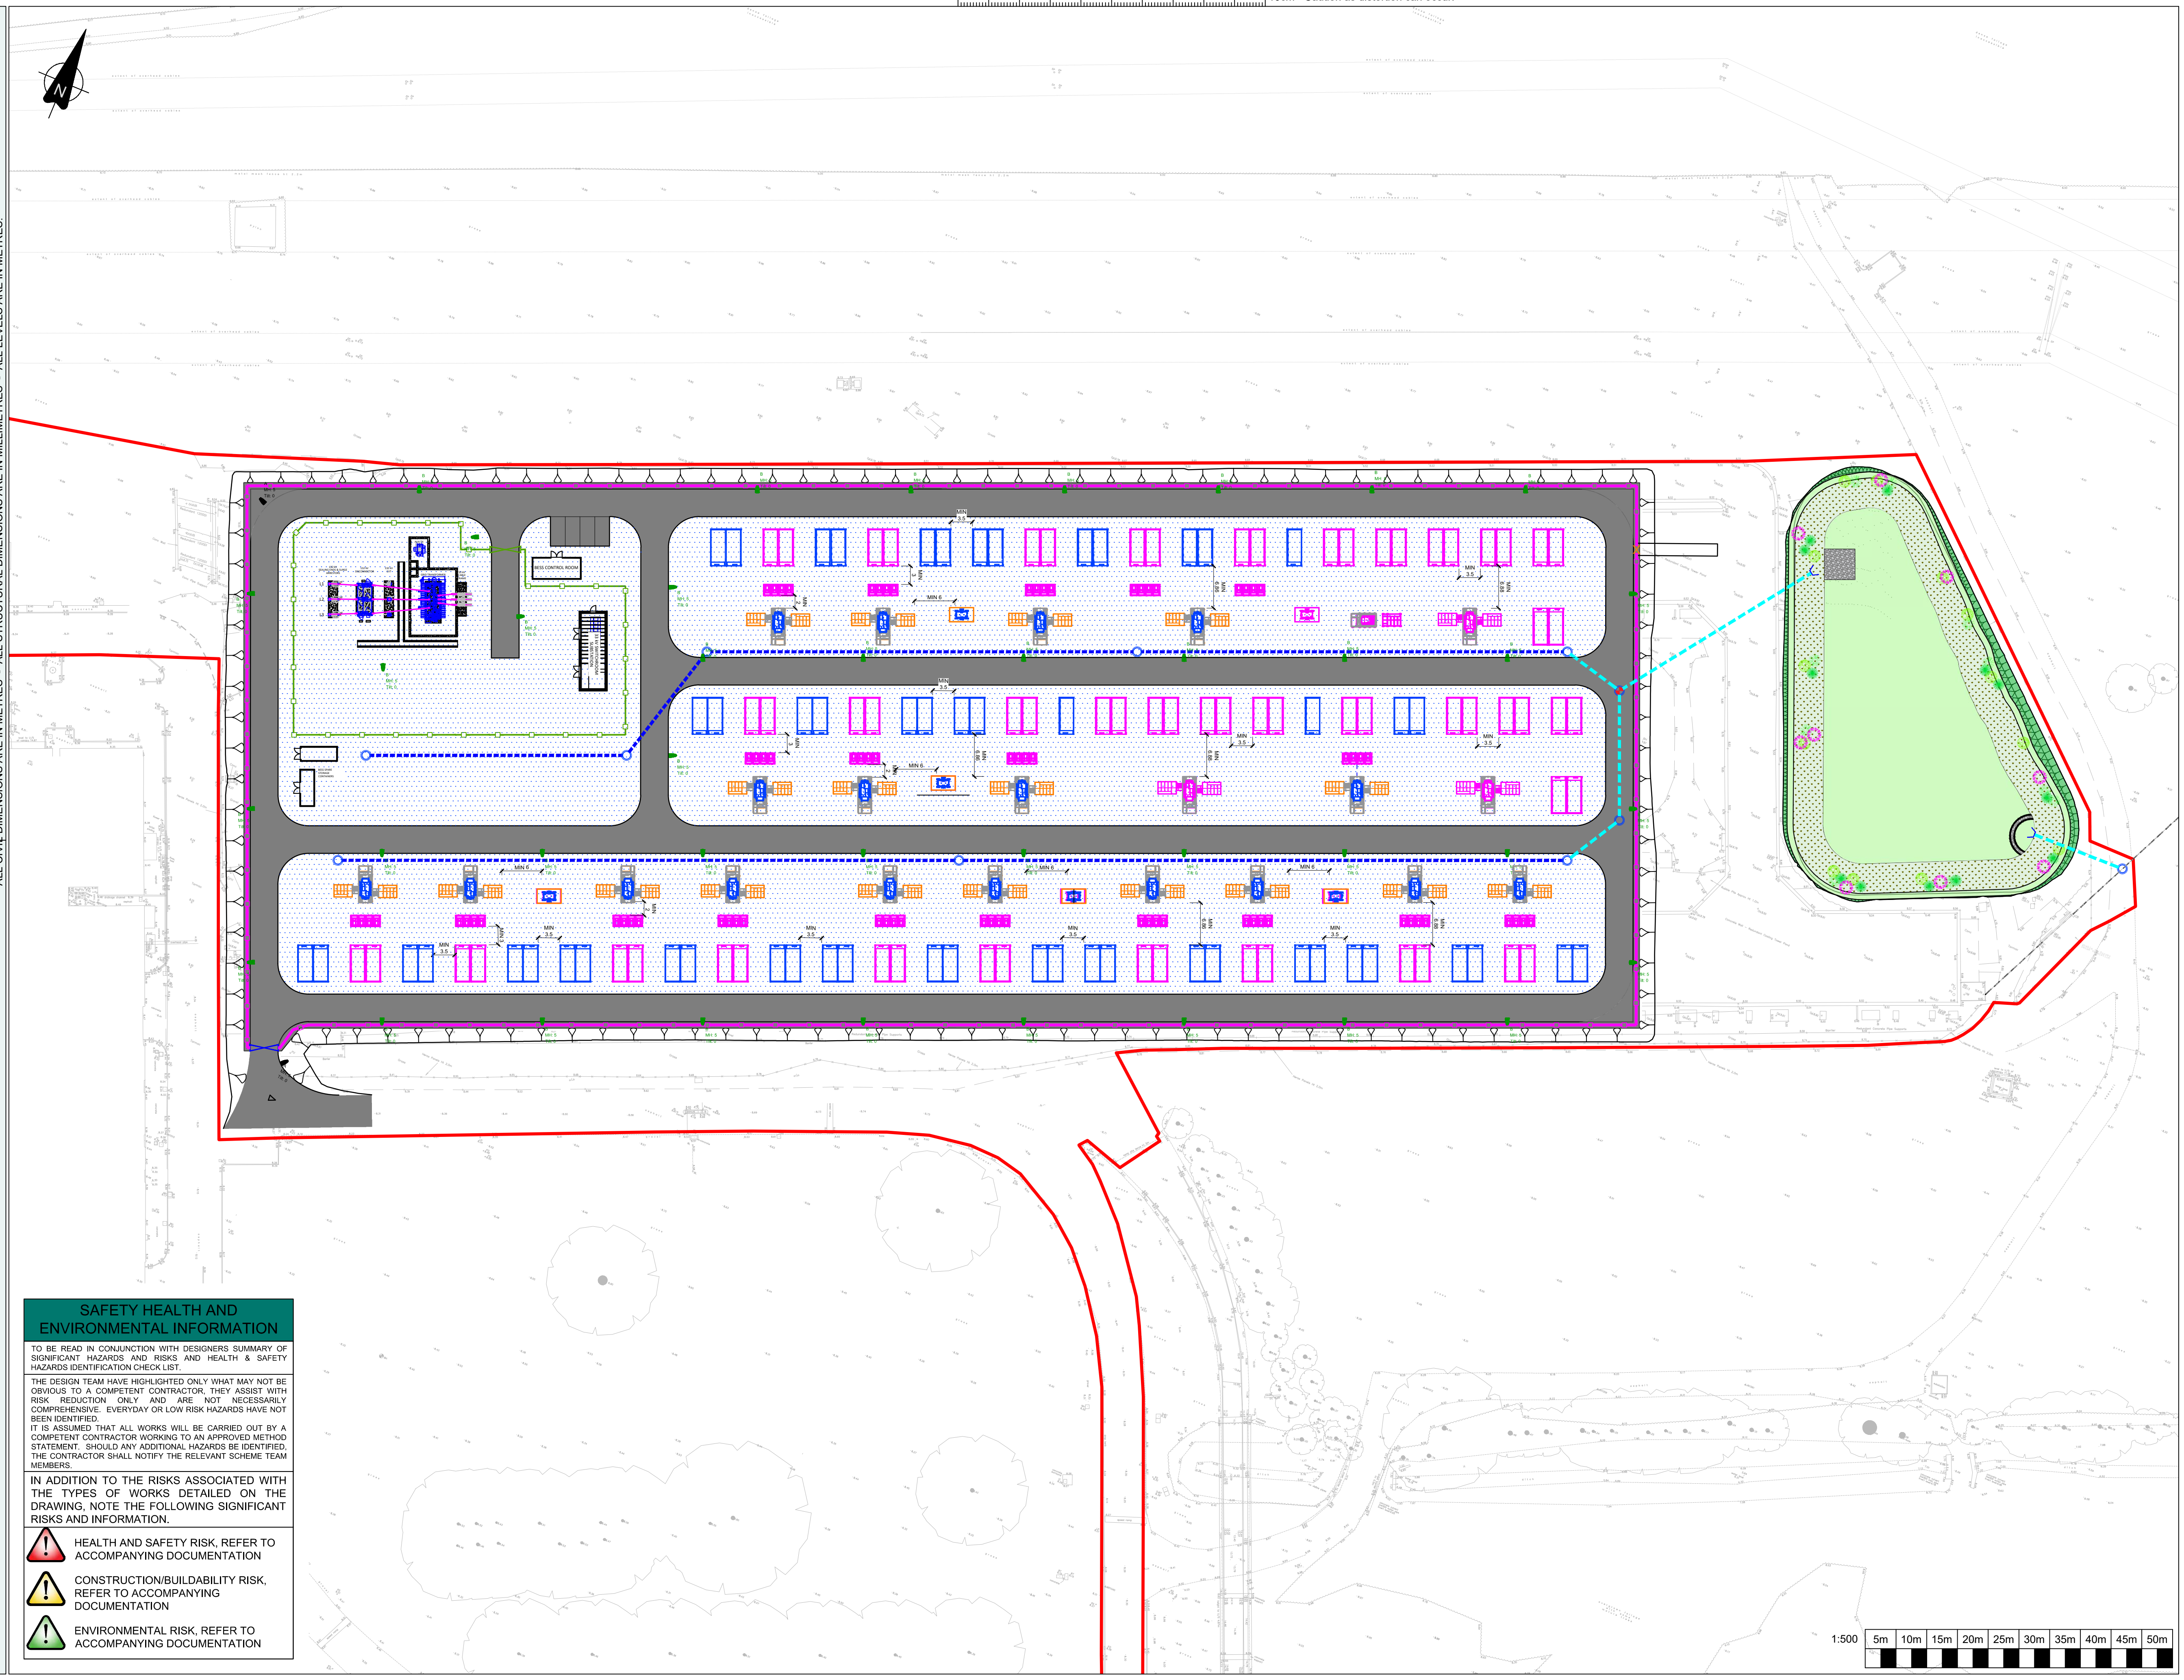

SAFETY HEALTH AND ENVIRONMENTAL INFORMATION

TO BE READ IN CONJUNCTION WITH DESIGNERS SUMMARY OF SIGNIFICANT HAZARDS AND RISKS AND HEALTH & SAFETY HAZARDS IDENTIFICATION CHECK LIST.

THE DESIGN TEAM HAVE HIGHLIGHTED ONLY WHAT MAY NOT BE OBVIOUS TO A COMPETENT CONTRACTOR. THEY ASSIST WITH RISK REDUCTION ONLY AND ARE NOT NECESSARILY COMPREHENSIVE. EVERYDAY OR LOW RISK HAZARDS HAVE NOT BEEN IDENTIFIED.

IT IS ASSUMED THAT ALL WORKS WILL BE CARRIED OUT BY A COMPETENT CONTRACTOR WORKING TO AN APPROVED METHOD STATEMENT. SHOULD ANY ADDITIONAL HAZARDS BE IDENTIFIED THE CONTRACTOR SHALL NOTIFY THE RELEVANT SCHEME TEAM MEMBERS.

IN ADDITION TO THE RISKS ASSOCIATED WITH THE TYPES OF WORKS DETAILED ON THE DRAWING, NOTE THE FOLLOWING SIGNIFICANT RISKS AND INFORMATION.

HEALTH AND SAFETY RISK, REFER TO ACCOMPANYING DOCUMENTATION

CONSTRUCTION/BUILTABILITY RISK, REFER TO ACCOMPANYING DOCUMENTATION

ENVIRONMENTAL RISK, REFER TO ACCOMPANYING DOCUMENTATION

Burroughs

Project:

AFON WYSG BESS, USKMOUTH

LEGEND:

SITE BOUNDARY

PROPOSED 2.4m PRO MESH V- MESH FENCING

PROPOSED 2.4m PALISADE FENCING

5m WIDE 2.4m HEIGHT DOUBLE LEAF ACCESS GATES TO MATCH FENCE TYPE

1.2m WIDE 2.4m HEIGHT PEDESTRIAN GATE TO MATCH FENCE TYPE

PROPOSED CARRIAGEWAY

PROPOSED GRAVEL

PROPOSED PERFORATED PIPEWORK

PROPOSED CARRIER PIPEWORK

PROPOSED MANHOLE / CATCHPIT / INSPECTION CHAMBER

PROPOSED HEADWALL

PROPOSED POROUS PAVING

12W LED 3000K (1 module) 60mA Italo 1 WITH STA OPTIC COLUMN

12W LED 3000K (1 module) 60mA Italo 1 WITH SO7 OPTIC COLUMN

CSES BATTERIES LAYOUT - YEAR 6 AUGMENTATION

CSES BATTERIES LAYOUT - YEAR 1

REV

DESCRIPTION

DATE

DRWN

CHK

APP

S1-P4.0

UPDATED DESIGN LAYOUT

10/03/25

WN

1

AJ

DDH

S1-P3.0

CAR PARKING LIGHTING ADDED BACK IN

10/12/24

LTO

1

AJ

DDH

S1-P2.0

CAR PARKING SPACES ADDED

28/11/24

LTO

1

AJ

DDH

S1-P1.0

ISSUED FOR PLANNING

20/11/24

JAH

1

SL

DDH

Drawing Title:

SERIES 100 PRELIMINARY PROPOSED DESIGN LAYOUT YEAR 6 GENERAL ARRANGEMENT

Burroughs Project No.:

50624-00

Scale:

1:500

Original Paper Size:

A1

Drawing Number:

50624-BUR-GEN-XX-DR-C-0102

Status:

S1

Status Description:

FOR CO-ORDINATION

Revision:

P4.0

Revision Description:

UPDATED DESIGN LAYOUT

This document is copyright of Burroughs Ltd. Use figured measurements only! DO NOT SCALE FROM DRAWING. Verify all dimensions prior to construction. Immediately report any discrepancies to Burroughs and if in doubt ASK. This drawing should be read in conjunction with all other associated project information