


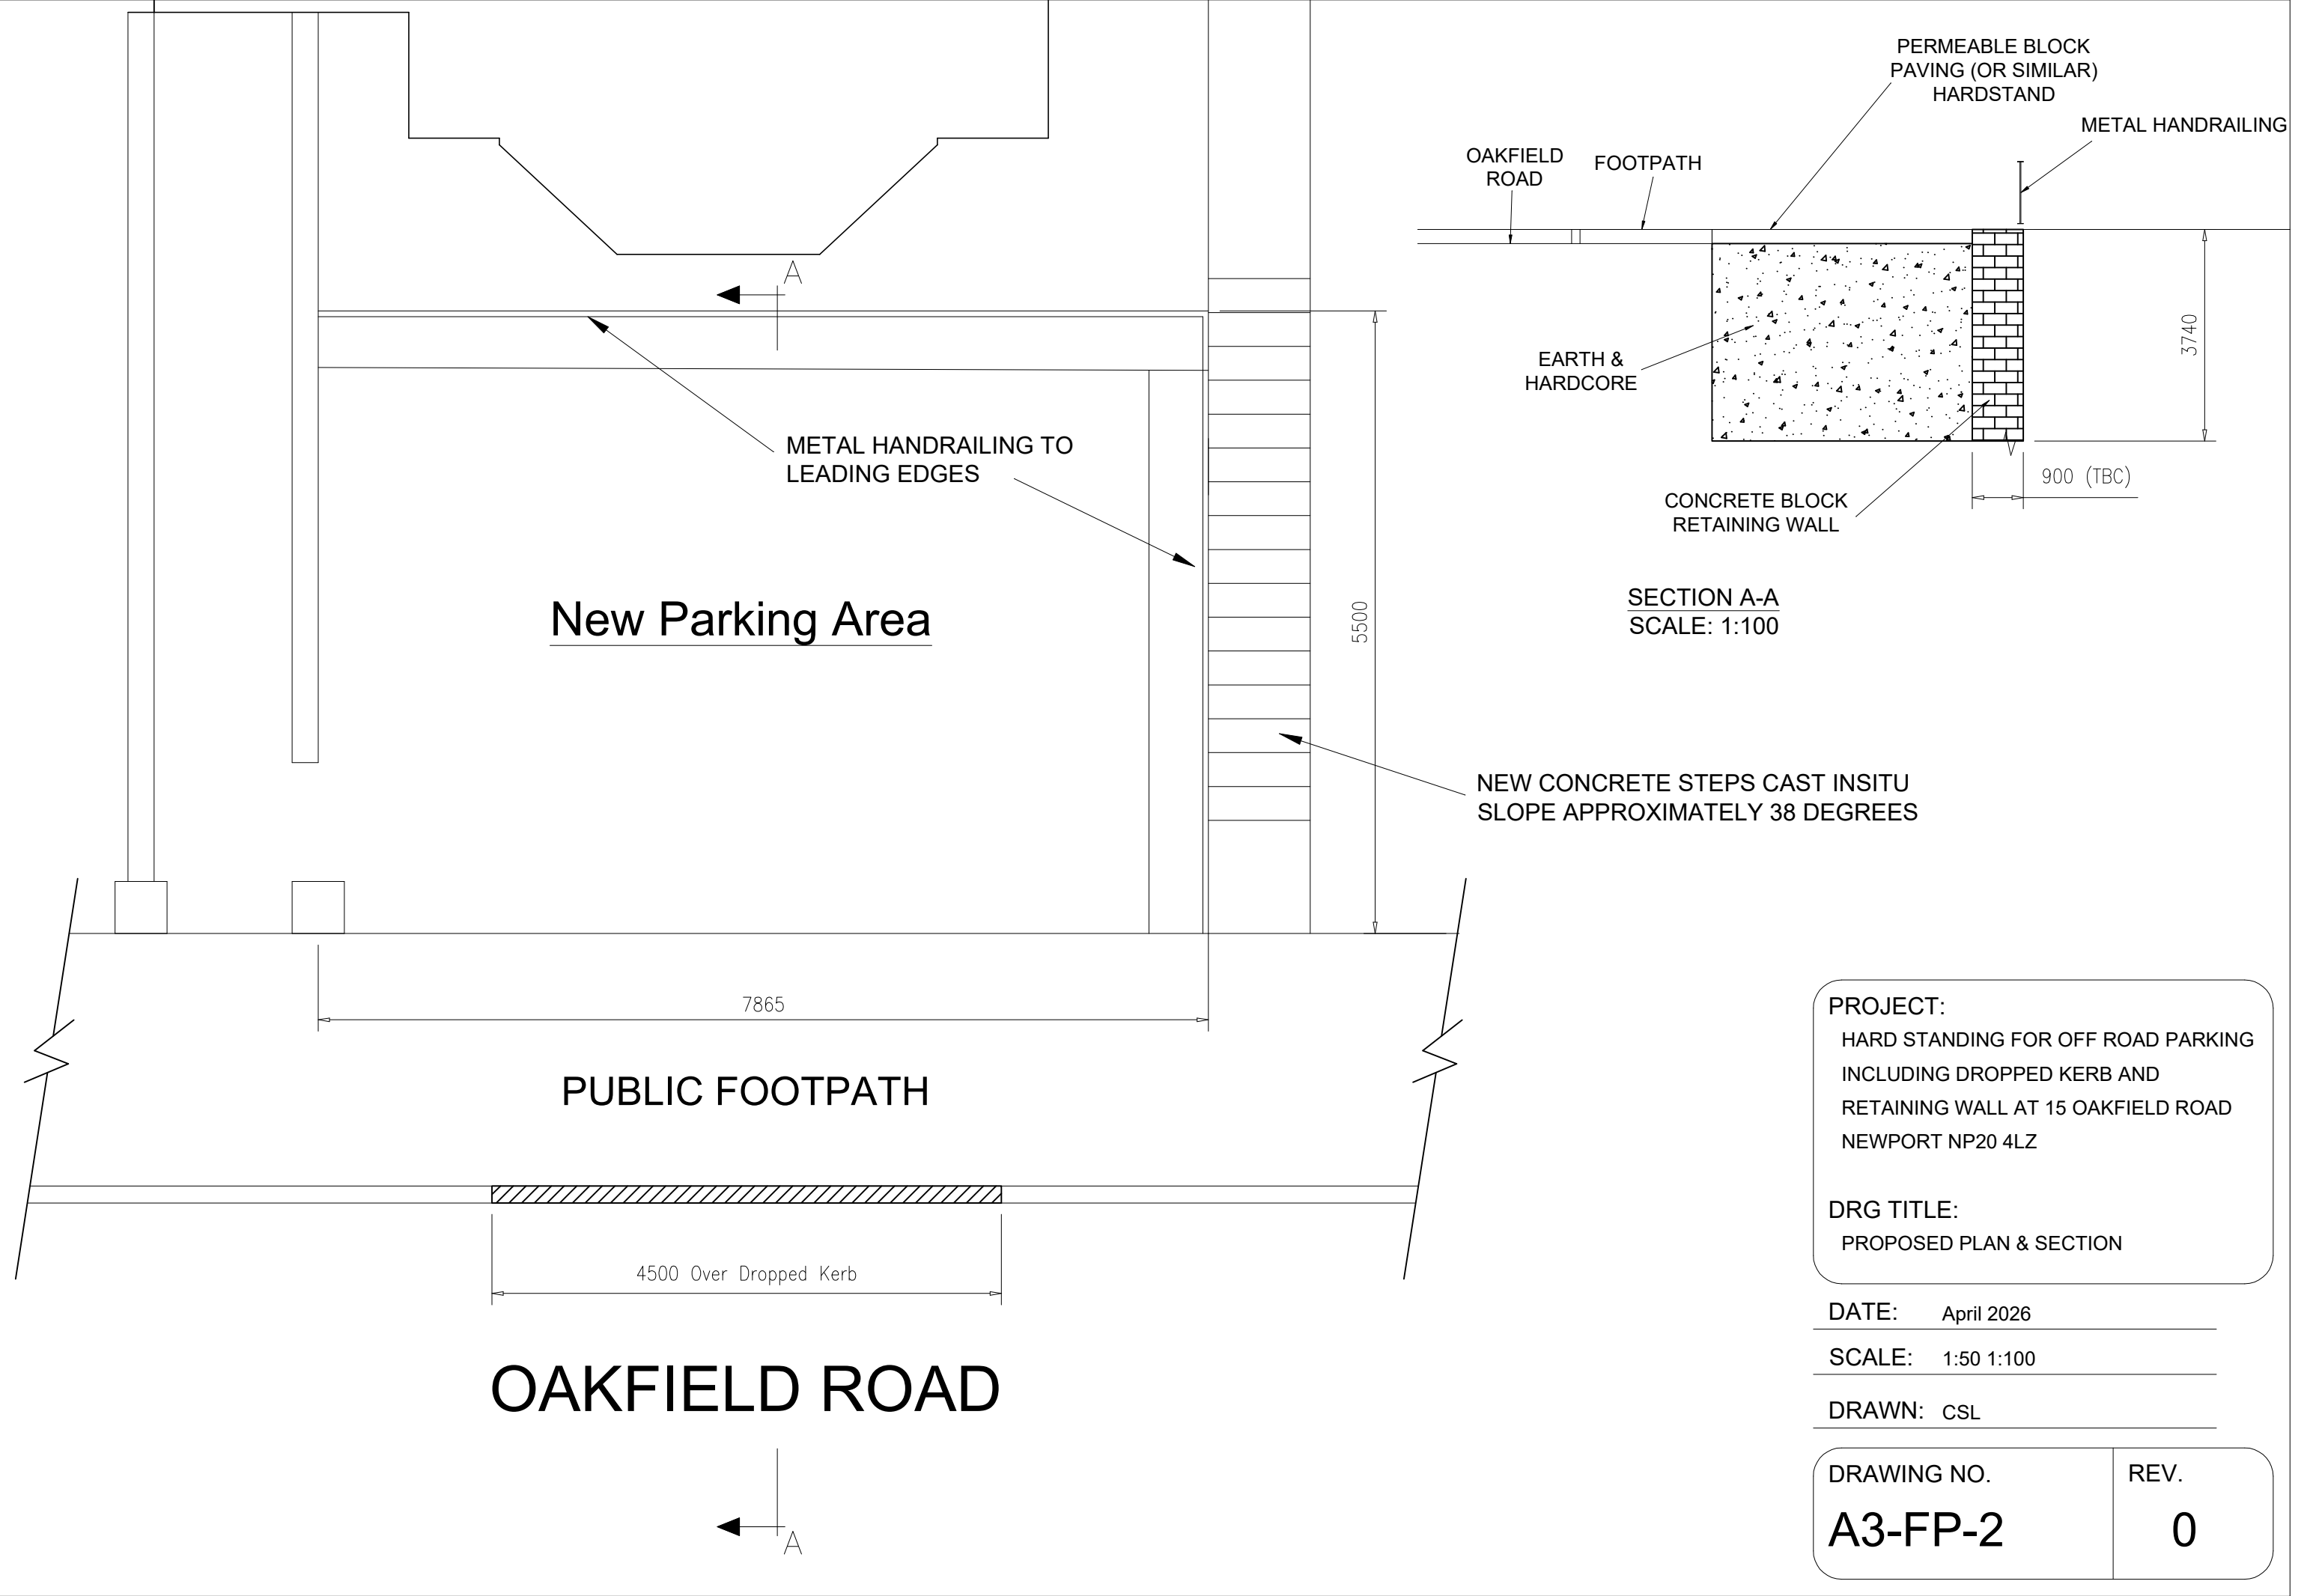

PROJECT:
HARD STANDING FOR OFF ROAD PARKING
INCLUDING DROPPED KERB AND
RETAINING WALL AT 15 OAKFIELD ROAD
NEWPORT NP20 4LZ

DRG TITLE:
PROPOSED PLAN & SECTION

DATE: April 2026

SCALE: 1:50 1:100

DRAWN: CSL

DRAWING NO.
A3-FP-2

REV.
0