


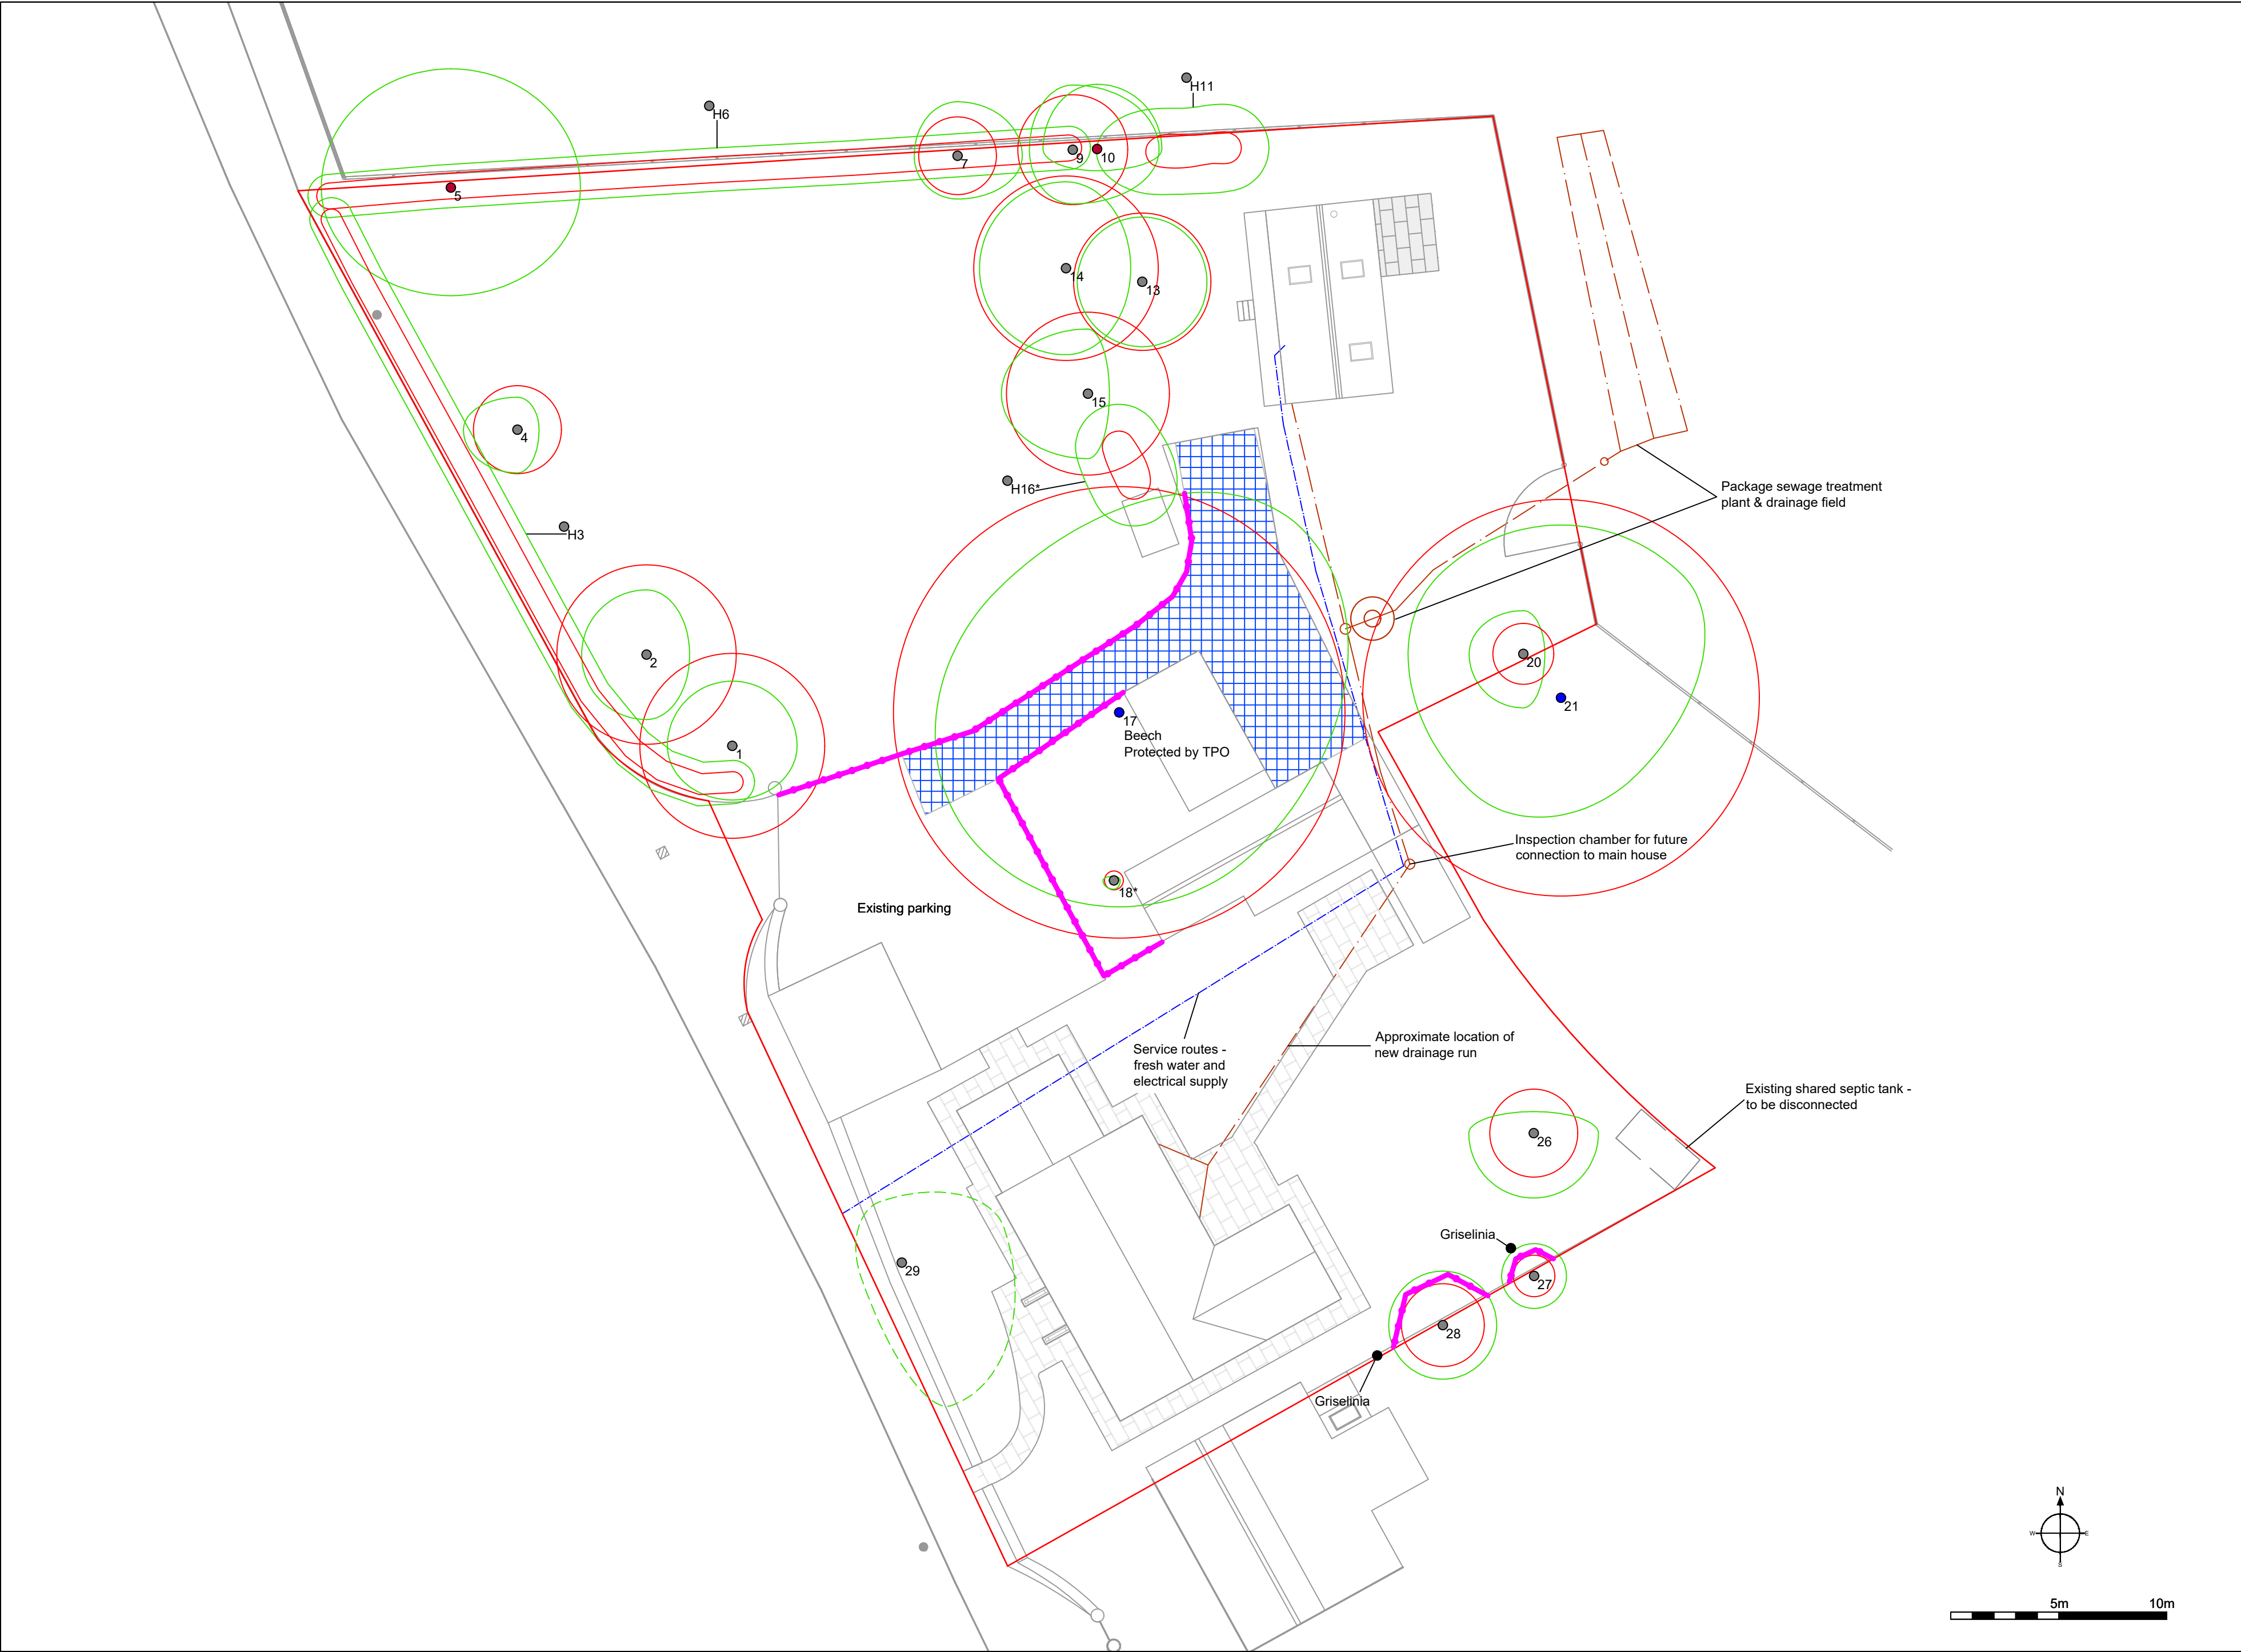

Symbol Guide

- Root Protection Area
- Canopy Spread
- Tree Position, (colour represents retention category)
- Tag Number

BS5837:2012 - Tree Category

Category A Trees High Quality	Category C Trees Low Quality
Category B Trees Moderate Quality	Category U Trees Poor Quality/Remove
Proposed Tree for Removal	No Dig Cellular Confinement System
New Foul Drainage	Service Runs - Fresh Water & Electrical

NOTE: Tree/group numbers marked have approximate locations.



122 Bloomfield Road
Brislington, Bristol BS4 3RD
Tel & Fax: 0117 377 8432
Mobile: 07974 398406
Email: steve@jack-pine.co.uk
Web: www.jack-pine.co.uk

Project Name:	The Grove, Penhow
Drawing Title:	Tree Protection Plan
Drawing Number:	260402-TG-TPP-Rev G-NB
Client:	Will Laws
Date:	April 2026
Scale:	1:200 @ A2

