


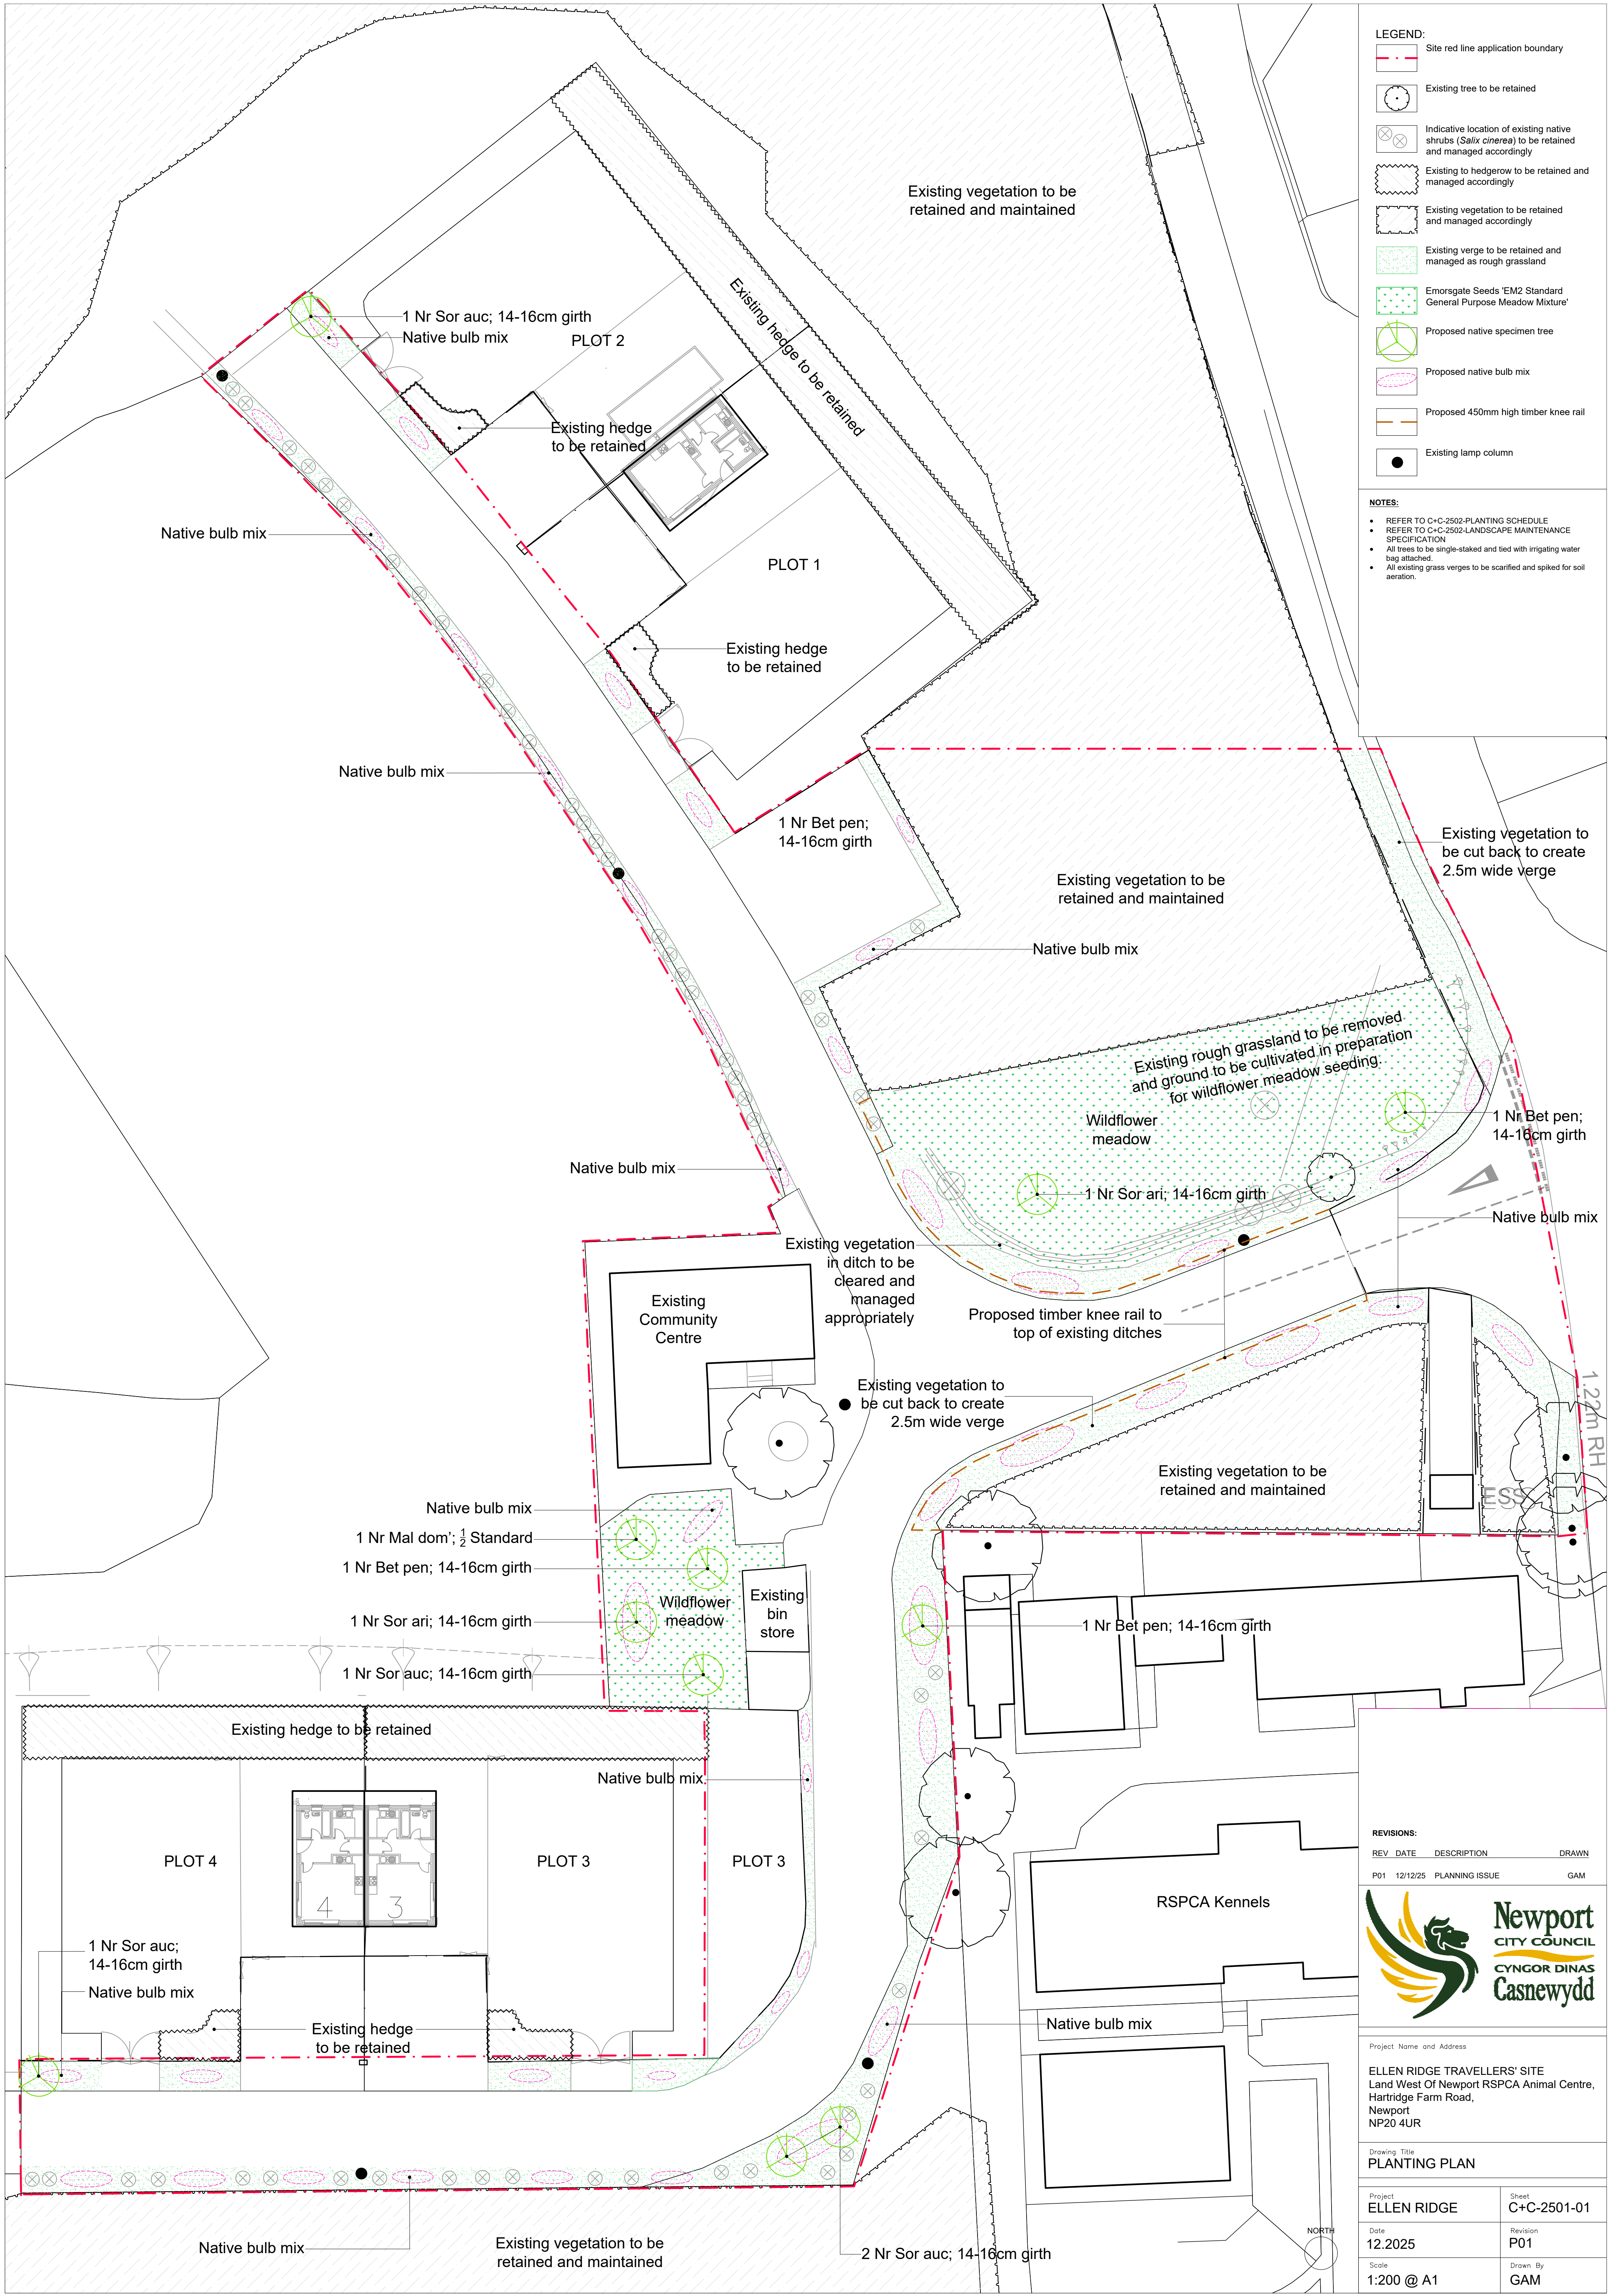

LEGEND:

- Site red line application boundary
- Existing tree to be retained
- Indicative location of existing native shrubs (*Salix cinerea*) to be retained and managed accordingly
- Existing hedgerow to be retained and managed accordingly
- Existing vegetation to be retained and managed accordingly
- Existing verge to be retained and managed as rough grassland
- Emorsgate Seeds 'EM2 Standard General Purpose Meadow Mixture'
- Proposed native specimen tree
- Proposed native bulb mix
- Proposed 450mm high timber knee rail
- Existing lamp column

NOTES:

- REFER TO C+C-2502-PLANTING SCHEDULE
- REFER TO C+C-2502-LANDSCAPE MAINTENANCE SPECIFICATION
- All trees to be single-staked and tied with irrigating water bag attached
- All existing grass verges to be scarified and spiked for soil aeration.

REVISIONS:

REV	DATE	DESCRIPTION	DRAWN
P01	12/12/25	PLANNING ISSUE	GAM



Project Name and Address
ELLEN RIDGE TRAVELLERS' SITE
Land West Of Newport RSPCA Animal Centre,
Hartridge Farm Road,
Newport
NP20 4UR

Drawing Title
PLANTING PLAN

Project ELLEN RIDGE	Sheet C+C-2501-01
Date 12.2025	Revision P01
Scale 1:200 @ A1	Drawn By GAM