

APPENDICES

Appendix D

Tree Removal & Protection Plan

C:\457-Series\5457 - Imperial Park Substation\Plan\457-PLN-LAN-5457-DR-AR-91001 - 1799.dwg P03.dwg



© 2025 RPS Group

Notes:

- This drawing has been prepared in accordance with the scope of RPS's appointment with its client and is subject to the terms and conditions of that appointment. RPS accepts no liability for any use of this document other than by its client and only for the purposes for which it was prepared and provided.
- If received electronically it is the recipient's responsibility to print to correct scale. Only written dimensions should be used.
- This drawing should be read in conjunction with all other relevant drawings and specifications.
- Where applicable Ordnance Survey (c) Crown Copyright 2025

All rights reserved. Licence number AC000060122

Drawing Scale Bar (unless drawing is printed to the correct sheet size)

1:500

0m 1m 2m 

Key

- Arboricultural survey area
- Tree with numbered reference. Canopy spread and coloured BS5837:2012 tree quality category as shown below.
= Tree details estimate (inaccessible tree)
= Tree in off site location
- Tree group plotted with individual stem locations and numbered reference. Canopy extents coloured to match BS5837:2012 tree quality category as shown below.
- Tree or Vegetation group with numbered reference. Canopy extents coloured to match BS5837:2012 tree quality category as shown below and dashed line to show indicative stem line.
- Hedge with numbered reference. Canopy extents and coloured BS5837:2012 tree quality category as shown below and dashed line to show hedge centerline.
- Woodland with numbered reference. Canopy extents coloured to match BS5837:2012 tree quality category as shown below and dashed line to show indicative tree line.
- Area of Scrub with numbered reference. Dashed line to show indicative stem line.

BS 5837:2012 Tree Quality Categories - Table 1

- Category A - High quality
- Category B - Moderate quality
- Category C - Low quality
- Category U - Unsuitable for retention

- Direction of first significant branch
- Root protection area (RPA) Calculated in accordance with Section 4.6 - BS5837:2012
- Temporary protective visual barrier, hi-vis mesh fence. See inset detail for example detail.

NOTES:

- Refer to RPS Tree Survey Report & Schedule for further details.
- Survey based on a visual inspection from the ground and is not intended as a full arboricultural inspection.
- Plan produced in accordance with recommendations set out in BS 5837:2012 - 'Trees in Relation to design, demolition and construction'.
- Due to the legal protection afforded to breeding birds, vegetation removal should not take place during the bird nesting period; generally, although not restricted to, March - August inclusive.
- Survey based upon topographic survey produced by Geo-Info LTD in June, 2023

VISUAL TREE PROTECTION BARRIER

Secondary tree protection barrier

See inset detail

- To identify trees and vegetation not immediately adjacent to construction works.
- Large trees and trees with better health.
- Exposed and trees to retain value. Other values or values not shown on the ground or map are shown.

N

P03	Updated removals	EP	DC	10.11.25
P02	Updated Layout	EP	DC	09.10.25
P01	First Issue	EP	DC	23.07.25
Rev	Description	By	Ckd	Date

rps MAKING COMPLEX EASY

A TETRA TECH COMPANY

Lakesbury House, Hittingbury Road, Chandlers Ford, Hampshire SO53 5SS United Kingdom
T: +44 2380 810 440 E: rpsso@rpsgroup.com

Client: **SSE Energy**

Project: **Imperial Park Substation, Dryfn Lane, Newport, Wales**

Title: **Tree Removal and Protection Plan (Sheet 1 of 4)**

Status	Scale	Date Created
P01	1:500 @A0	June 2025
Task Team Manager	Information Author	Task Information Manager
LR	CMJM	DC

Document Number: **5457-RPS-XX-XX-DR-AR-91001**


Project Code - Originator - Zone - Level - Type - Risk - Drawing Number

RPS Project Number: **794-PLN-LAN-5457**

Subsidiary: **S03** Revision: **P03**

rpsgroup.com

C:\CAD\Bentley\2021\Imperial Park Substation\p01\LAN\Drawings\5457-RPS-XX-XX-DR-AR-91001-1.dwg (2021) P01.dwg

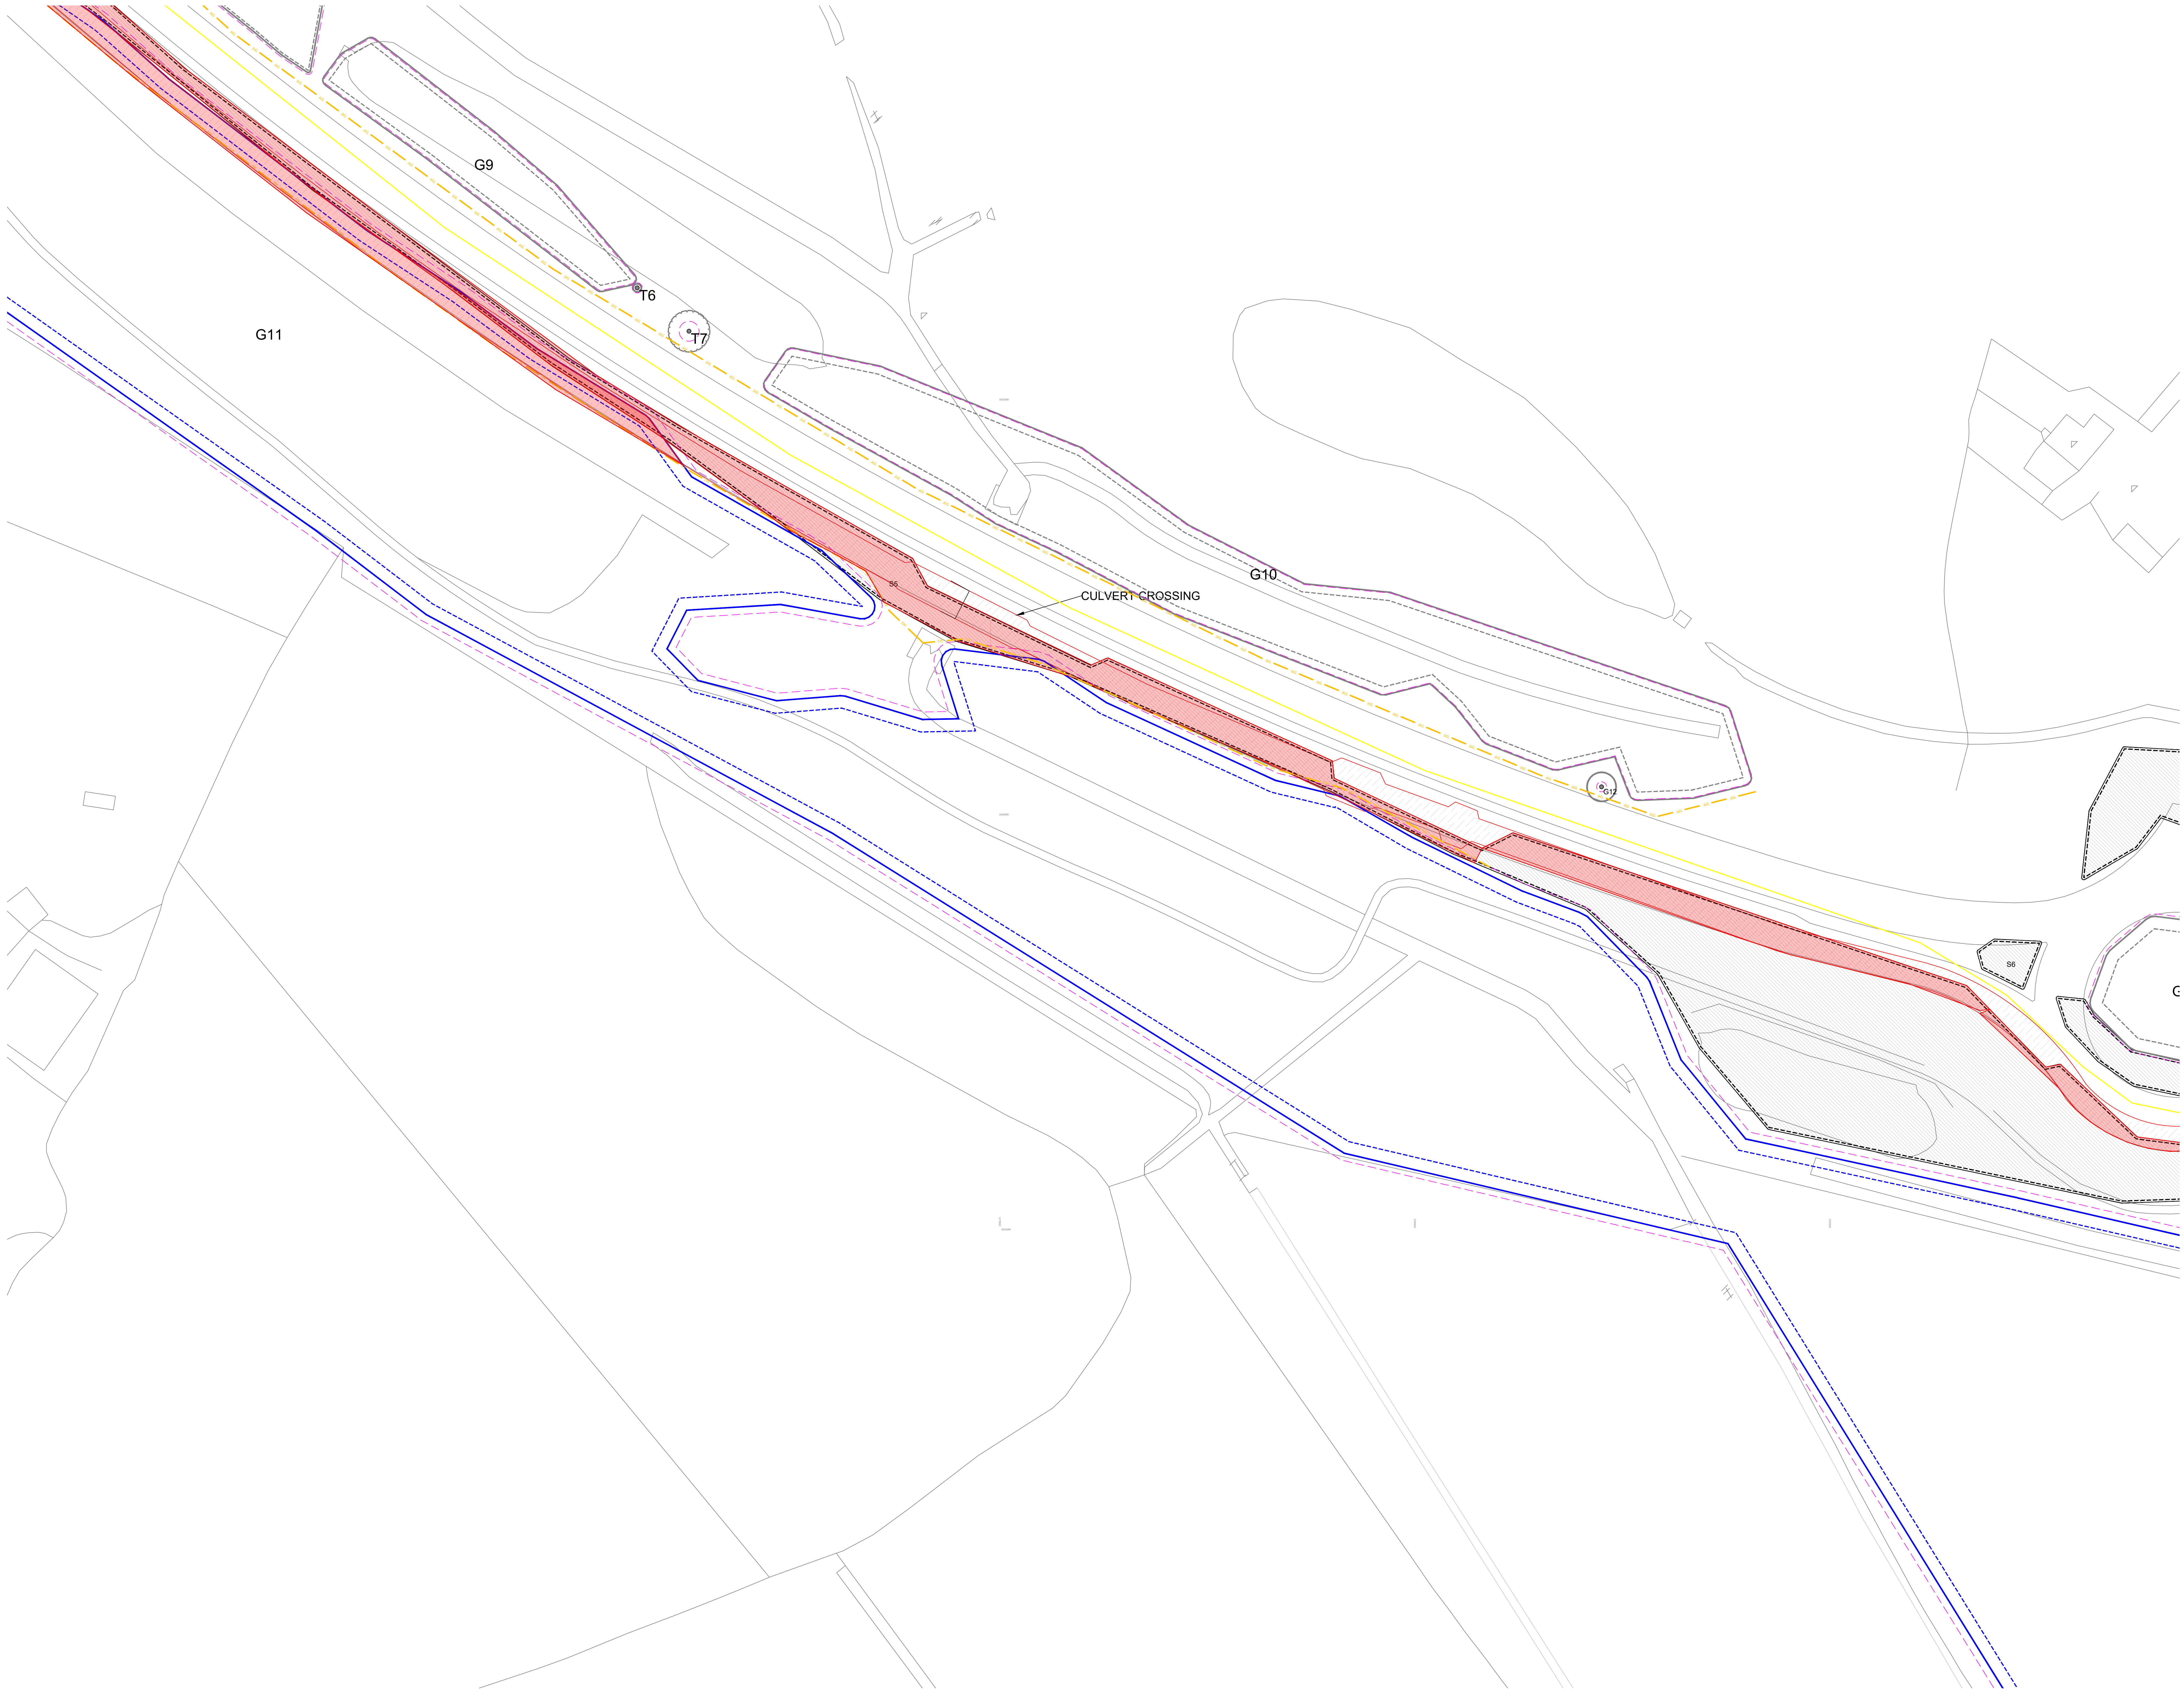

© 2025 RPS Group

Notes:

1. This drawing has been prepared in accordance with the scope of RPS's appointment with its client and is subject to the terms and conditions of that appointment. RPS accepts no liability for any use of this document other than by its client and only for the purposes for which it was prepared and provided.
2. If received electronically it is the recipient's responsibility to print to correct scale. Only written dimensions should be used.
3. This drawing should be read in conjunction with all other relevant drawings and specifications.
4. Where applicable Ordnance Survey (c) Crown Copyright 2025

All rights reserved. Licence number AC2000608122

Drawing Scale Bar (unless drawing is printed to the correct sheet size)

2500 0 250 500 750 1000 1250 1500 1750 2000 2250 2500

Key

Arboricultural survey area

Tree with numbered reference.
Canopy spread and coloured BS5837:2012 tree quality category as shown below.
= Tree details estimate (inaccessible tree)
* = Tree in off site location

Tree group plotted with individual stem locations and numbered reference. Canopy extents coloured to match BS5837:2012 tree quality category as shown below.

Tree or Vegetation group with numbered reference. Canopy extents coloured to match BS5837:2012 tree quality category as shown below and dashed line to show indicative stem line.

Hedge with numbered reference. Canopy extents coloured to match BS5837:2012 tree quality category as shown below and dashed line to show hedge centerline.

Woodland with numbered reference. Canopy extents coloured to match BS5837:2012 tree quality category as shown below and dashed line to show indicative tree line.

Area of Scrub with numbered reference. Dashed line to show indicative stem line.

BS 5837:2012 Tree Quality Categories - Table 1

Category A - High quality

Category B - Moderate quality

Category C - Low quality

Category U - Unsuitable for retention

Direction of first significant branch

Root protection area (RPA)
Calculated in accordance with Section 4.6 - BS5837:2012

Temporary protective visual barrier, hi-vis mesh fence.
See inset detail for example detail.

NOTES:

- Refer to RPS Tree Survey Report & Schedule for further details.
- Survey based on a visual inspection from the ground and is not intended as a full arboricultural inspection.
- Plan produced in accordance with recommendations set out in BS 5837:2012 - 'Trees in Relation to design, demolition and construction'.
- Due to the legal protection afforded to breeding birds vegetation removal should not take place during the bird nesting period; generally, although not restricted to, March - August inclusive.
- Survey based upon topographic survey produced by Geo-Info LTD in June, 2023

VISUAL TREE PROTECTION BARRIER

Secondary tree protection

- To identify trees and vegetation not immediately adjacent to construction works.
- Highly visible and robust barrier.
- Barrier must meet to meet poles, timber stakes or other poles driven into the ground at regular intervals.

P03	Updated removals	EP	DC	10.11.25
P02	Updated Layout	EP	DC	09.10.25
P01	First Issue	EP	DC	23.07.25
Rev	Description	By	Ckd	Date

MAKING COMPLEX EASY

A TETRA TECH COMPANY

Lakesbury House, Hittingbury Road, Chandlers Ford, Hampshire SO53 5SS
United Kingdom
T: +44 2380 810 440 E: rpsso@rpsgroup.com

Client: **SSE Energy**

Project: **Imperial Park Substation, Dryfin Lane, Newport, Wales**

Title: **Tree Removal and Protection Plan (Sheet 2 of 4)**

Status

P01

Task Team Manager

LR

Scale

1:500 @A0

Information Author

CMJM

Date Created

June 2025

Task Information Manager

DC

Document Number

5457-RPS-XX-XX-DR-AR-91001

Project Code - Originator - Zone - Level - Type - Risk - Drawing Number

RPS Project Number

794-PLN-LAN-5457

Subsidiary

S03

Revision

P03


rpsgroup.com

C:\AD\Bentley\2021\Imperial Park Substation\p01\LAN\Drawings\5457-RPS-XX-XX-DR-AR-91001 - 1799.dwg P03.dwg



© 2025 RPS Group
Notes:
1. This drawing has been prepared in accordance with the scope of RPS's appointment with its client and is subject to the terms and conditions of that appointment. RPS accepts no liability for any use of this document other than by its client and only for the purposes for which it was prepared and provided.
2. If received electronically it is the recipient's responsibility to print to correct scale. Only written dimensions should be used.
3. The drawing should be read in conjunction with all other relevant drawings and specifications.
4. Where applicable Ordnance Survey (c) Crown Copyright 2025
All rights reserved. Licence number AG000060122

Drawing Scale Bar (unless drawing is printed to the correct sheet size)
1:500
0 1 2 

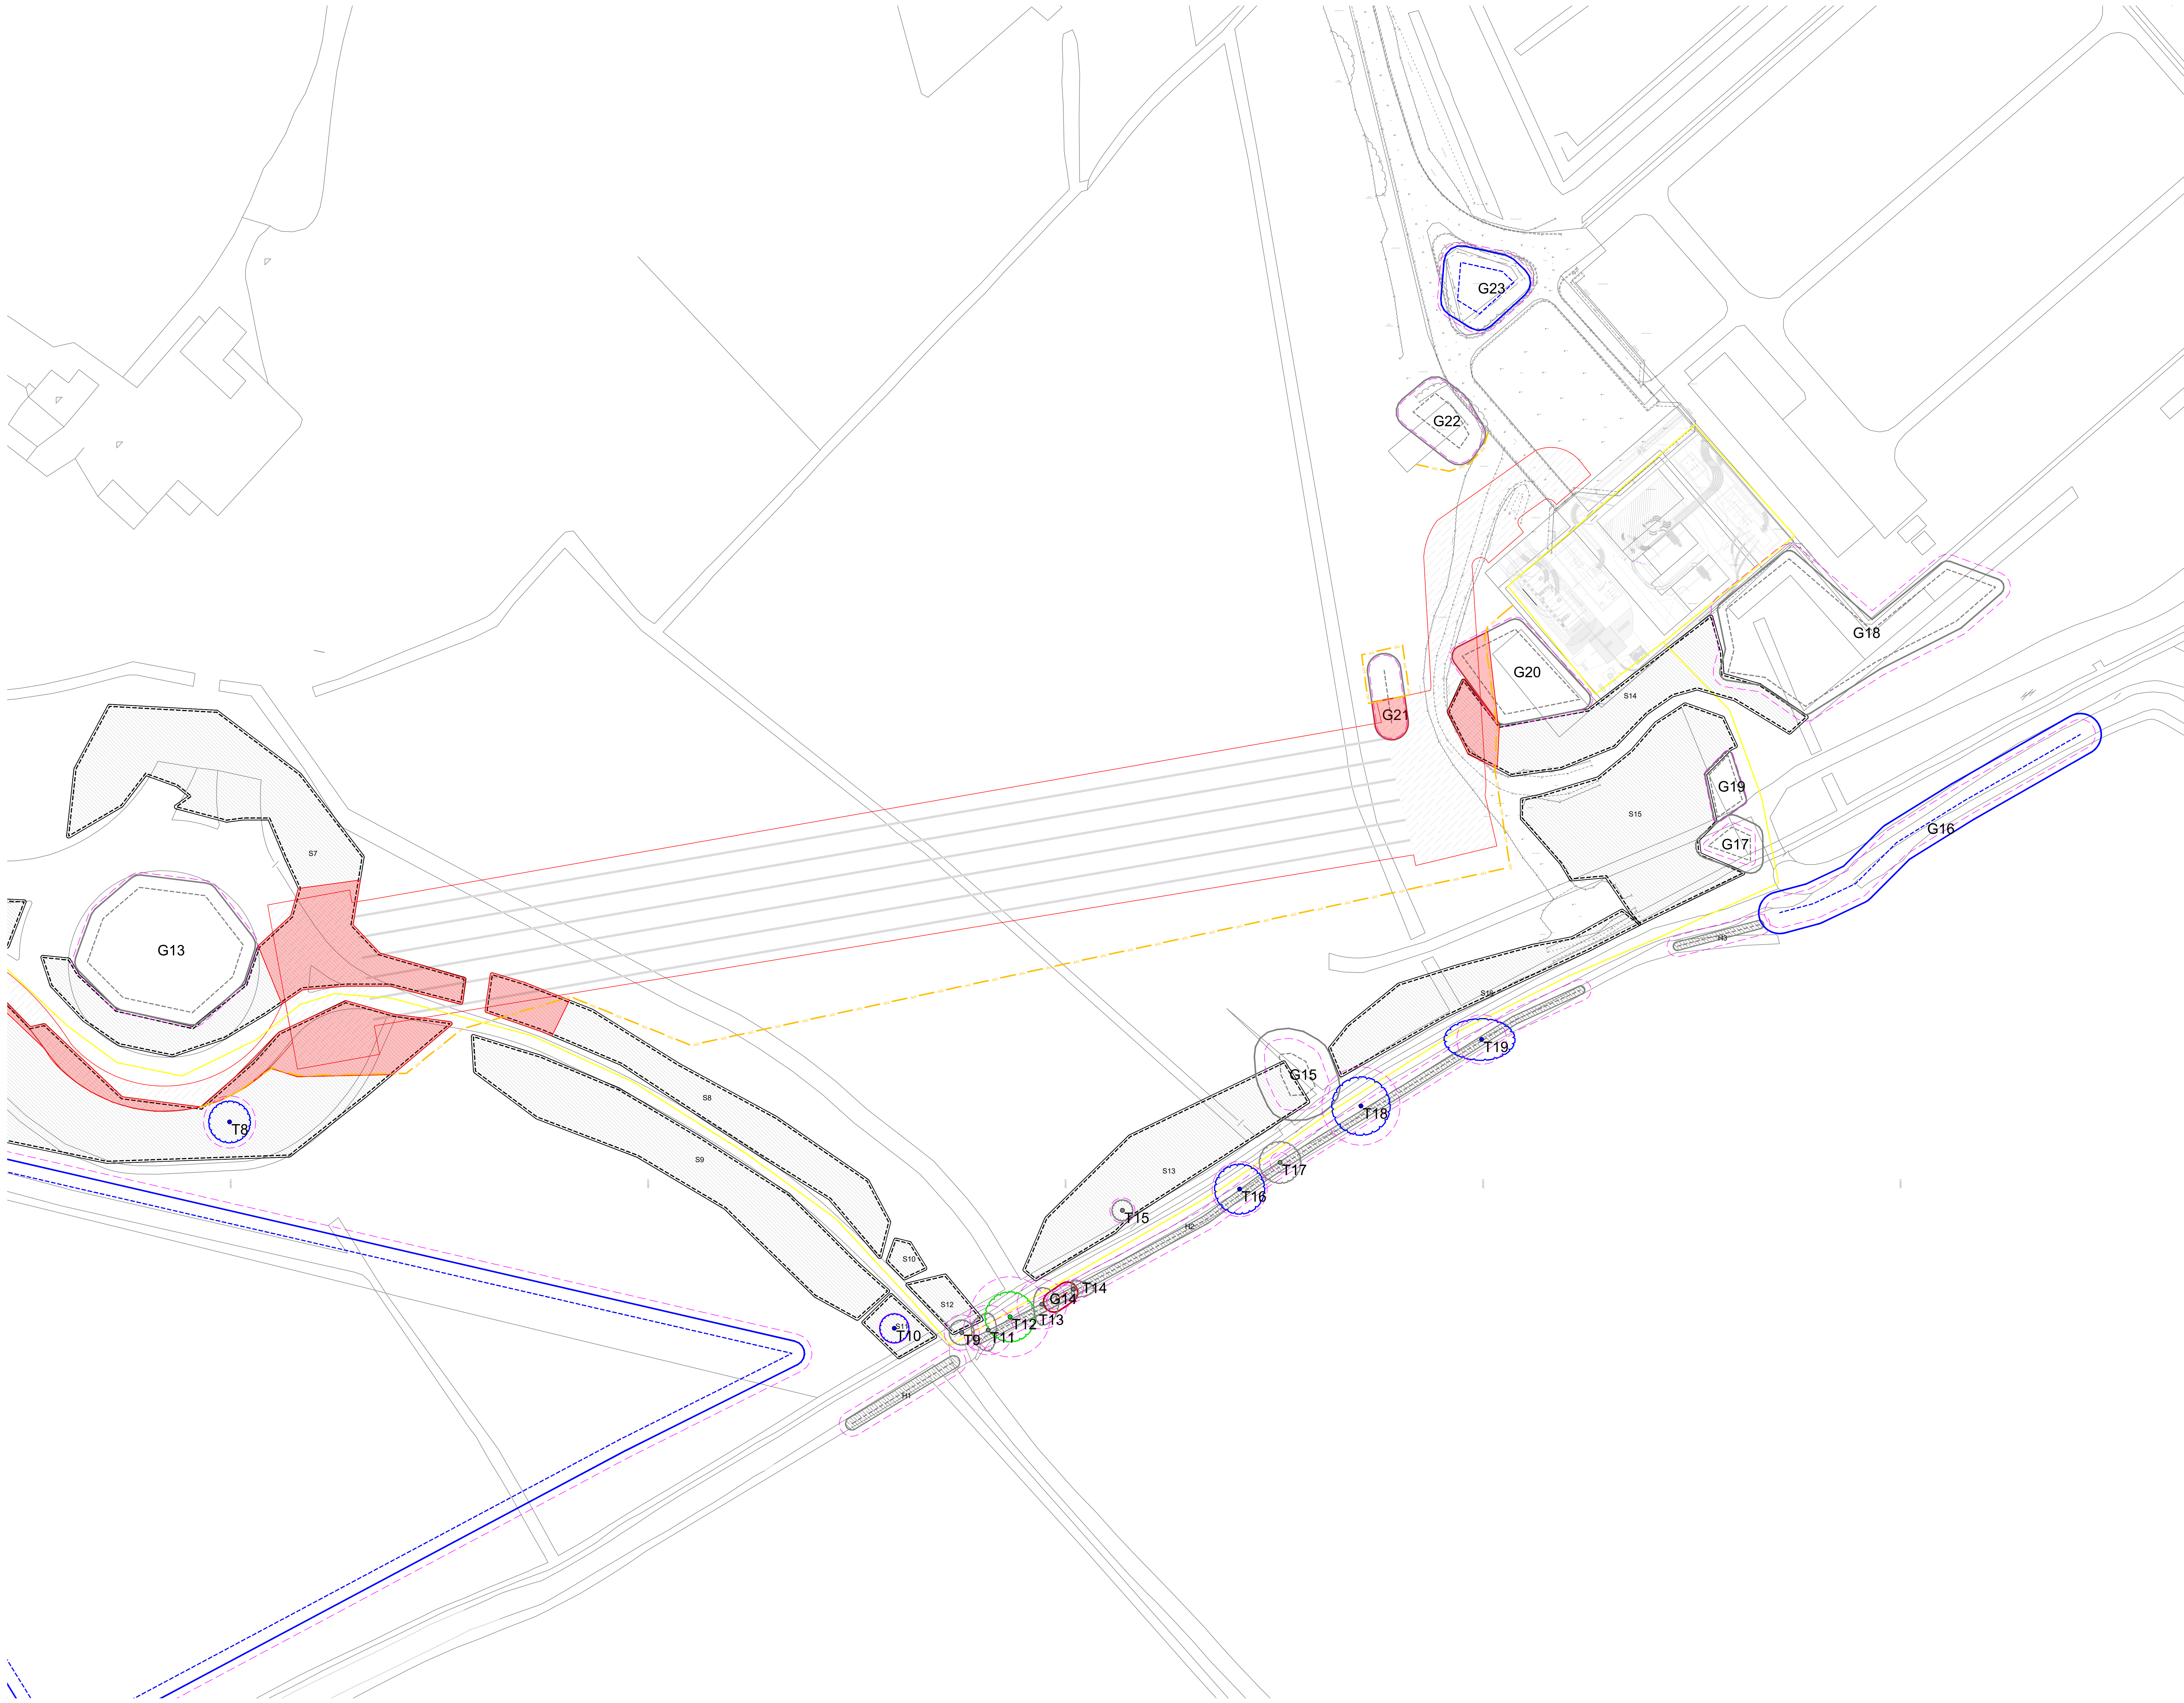

© 2025 RPS Group

Notes:

- This drawing has been prepared in accordance with the scope of RPS's appointment with its client and is subject to the terms and conditions of that appointment. RPS accepts no liability for any use of this document other than by its client and only for the purposes for which it was prepared and provided.
- If received electronically it is the recipient's responsibility to print to correct scale. Only written dimensions should be used.
- This drawing should be read in conjunction with all other relevant drawings and specifications.
- Where applicable Ordnance Survey (c) Crown Copyright 2025

All rights reserved. Licence number AC0000808122

Drawing Scale Bar (unless drawing is printed to the correct sheet size)

1:500

Key

- Arboricultural survey area
- Tree with numbered reference. Canopy spread and coloured BS5837:2012 tree quality category as shown below.
 - # = Tree details estimate (inaccessible tree)
 - * = Tree in off site location
- Tree group plotted with individual stem locations and numbered reference. Canopy extents coloured to match BS5837:2012 tree quality category as shown below.
- Tree or Vegetation group with numbered reference. Canopy extents coloured to match BS5837:2012 tree quality category as shown below and dashed line to show indicative stem line.
- Hedge with numbered reference. Canopy extents and coloured BS5837:2012 tree quality category as shown below and dashed line to show hedge centerline.
- Woodland with numbered reference. Canopy extents coloured to match BS5837:2012 tree quality category as shown below and dashed line to show indicative tree line.
- Area of Scrub with numbered reference. Dashed line to show indicative stem line.

BS 5837:2012 Tree Quality Categories - Table 1

- Category A - High quality
- Category B - Moderate quality
- Category C - Low quality
- Category U - Unsuitable for retention

- Direction of first significant branch
- Root protection area (RPA) Calculated in accordance with Section 4.6 - BS5837:2012
- Temporary protective visual barrier, hi-vis mesh fence. See inset detail for example detail.

NOTES:

- Refer to RPS Tree Survey Report & Schedule for further details.
- Survey based on a visual inspection from the ground and is not intended as a full arboricultural inspection.
- Plan produced in accordance with recommendations set out in BS 5837:2012 - 'Trees in Relation to design, demolition and construction'.
- Due to the legal protection afforded to breeding birds vegetation removal should not take place during the bird nesting period; generally, although not restricted to, March - August inclusive.
- Survey based upon topographic survey produced by Geo-info LTD in June, 2023

VISUAL TREE PROTECTION BARRIER
Secondary tree protection barrier

- To identify trees and vegetation not immediately adjacent to construction works.
- For high heavy duty hi-vis barrier used.
- Installed and fixed to existing poles, other objects or existing poles driven into the ground at regular intervals.

Rev

Description	By	Ckd	Date
P03 Updated removals	EP	DC	10.11.25
P02 Updated Layout	EP	DC	09.10.25
P01 First Issue	EP	DC	23.07.25

rps MAKING COMPLEX EASY
A TETRA TECH COMPANY

Lakesbury House, Hittingbury Road, Chandlers Ford, Hampshire SO53 5SS
United Kingdom
T: +44 2380 810 440 E: rpsso@rpsgroup.com

Client: **SSE Energy**

Project: **Imperial Park Substation, Dryfin Lane, Newport, Wales**

Title: **Tree Removal and Protection Plan (Sheet 4 of 4)**

Status	Scale	Date Created
P01	1:500 @A0	June 2025

Task Team Manager	Information Author	Task Information Manager
LR	CMJM	DC

Document Number: **5457-RPS-XX-XX-DR-AR-01001**

Project Code - Originator - Zone - Level - Type - Risk - Drawing Number

RPS Project Number: **794-PLN-LAN-5457**

Suitability: **S03** Revision: **P03**

rpsgroup.com


C:\Users\p01\OneDrive\Imperial Park Substation\Imperial Park Substation\Drawings\5457-RPS-XX-XX-DR-AR-01001 - Tree Removal Plan.dwg

Appendix E

Example Tree Protection Barriers (BS5837:2012 Fig 2 & 3)

VISUAL TREE PROTECTION BARRIER

Secondary tree protection barrier
(Not to scale)

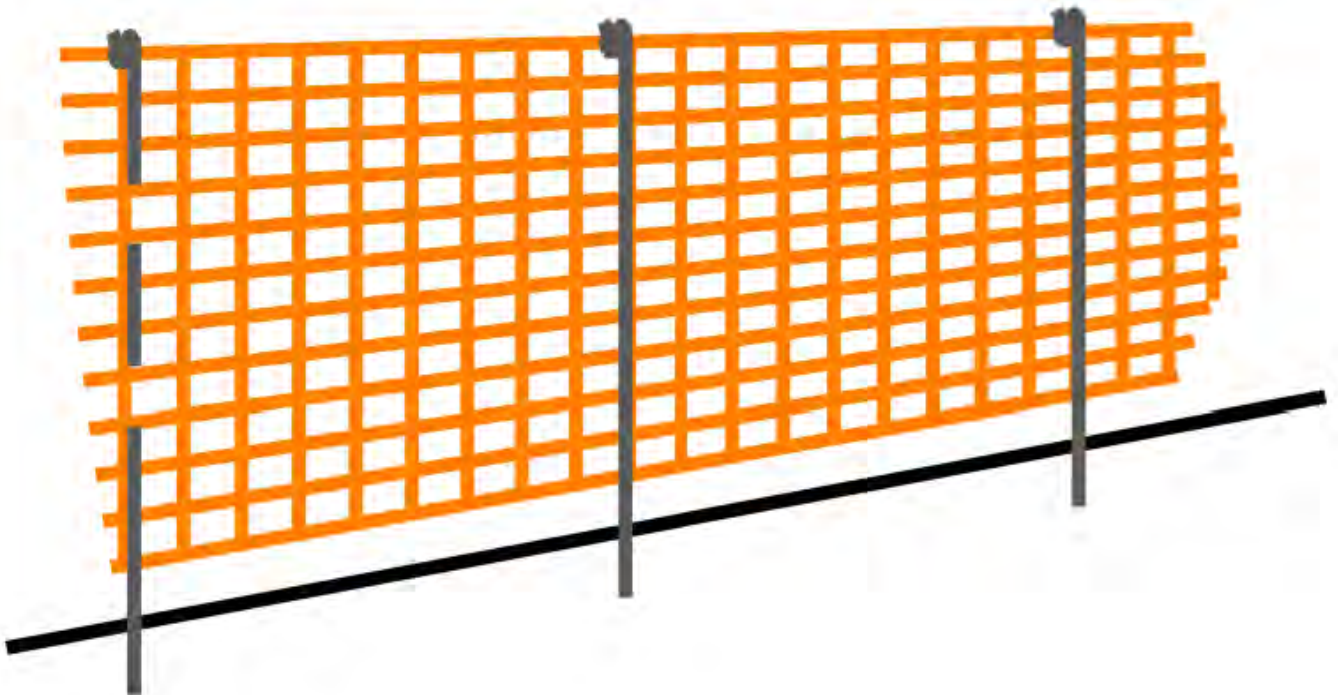

- To identify trees and vegetation not immediately adjacent to construction works.
- 1m high heavy duty hi-vis barrier mesh
- Erected and fitted to metal poles, timber stakes or railway pins driven into the ground at regular intervals

Appendix F

Construction Exclusion Zone (CEZ) Sign



Appendix G

Arboricultural Glossary

Age-class - A general classification of the tree into either - young, semi-mature, early mature, mature, over-mature, or veteran.

Apical Bud/Shoot – The apical bud, also known as the leading shoot, is responsible for shoot extension and is dominant.

Apical Dominance – A singular, leading shoot remains dominant.

Arboreal - In connection with, or in relation to, trees.

Arboriculturist – Person who has, through relevant education, training and experience, gained recognised qualifications and expertise in the field of trees in relation to construction.

Arboricultural Implications Assessment (AIA) – Study, undertaken by an arboriculturist, to identify, evaluate and possibly mitigate the extent of direct and indirect impacts on existing trees that may arise as a result of the implementation of any site layout proposal.

Arboricultural Method Statement (AMS) – Methodology for the implementation of any aspect of development that has the potential to result in the loss of or damage to a tree. Note The AMS is likely to include details of an on-site tree protection monitoring regime.

Asymmetric crown- Crowns that have a morphological bias in a particular direction. This can give the tree an aesthetically unfavourable appearance but can also subject the tree to uneven wind- loading forces and potentially result in failure.

Basal – Referring to the bottom part of a tree's stem.

Basifugal mortality – A natural process seen in trees in an advanced life stage whereby the trees extremities die back, and the inner crown expresses new growth, in order to conserve energy reserves.

Bifurcated - A growth characteristic, where two stems of similar size grow from the same point. Can create an inherent weakness.

Branch union/junction - The point at which a branch joins a larger stem. Can be a point of weakness, especially in certain species.

Brown Rot- Decay caused by certain species of fungus which results in the affected wood becoming brittle and liable to suddenly 'break out', especially if in key structural areas.

Buttress flares – Extensions of the basal stem of a tree that provide additional structural support. See reaction wood.

APPENDICES

Bifurcated- A growth characteristic, where two or more stems of similar size grow from the same point.
Can create an inherent weakness.

Cable braces – Cable braces used to support the crown of a tree, reduce impacts caused by wind- throw oscillation.

Canker – A clearly defined area of dead and sunken or malformed bark, caused by bacteria or fungi. Can have a bearing on structural integrity of infected limb(s) depending on size and location.

Central leader- See apical dominance.

Chalara ash dieback- A disease affecting ash trees caused by the fungus *Hymenoscyphus fraxineus*. Usually fatal, the disease causes leaf loss and crown dieback in infected trees. It was first confirmed in Britain in 2012.

Chlorosis- yellowing of leaves which can be caused by a range of factors, often an indicator of nutrient deficiency.

Compaction - The compressing & hardening of soil around tree root systems, due to vehicular/pedestrian use etc. Loss of pore space between soil granules limits water movement and gaseous exchange and inhibits root growth.

Companion shelter- Shelter provided by neighbouring trees in groups to one another, factors such as wind throw are reduced due to supporting branches and interlocking root systems. Removing individual trees on the peripheries of such groups can expose neighbouring trees to environmental factors they have not previously been subjected to and can lead to individual failure.

Competent person – Person who has training and experience relevant to the matter being addressed and an understanding of the requirements of the particular task being approached

Note 1 A competent person understands the hazards and the methods to be implemented to eliminate or reduce the risks that can arise. For example, when on site, a competent person is able to recognise at all times whether it is safe to proceed.

Note 2 A competent person is able to advise on the best means by which the recommendations of this British Standard may be implemented.

Condition – Assessment based on a visual and professional view giving consideration to many factors such as tree health, structural integrity and suitability of its position.

Conservation dead- wooding- Removal of deadwood using 'coronet cuts' that mimic the way a branch would naturally break off, maximising deadwood habitat availability for invertebrates.

Coppice - The method of managing trees by cutting the stems at between 1.0 inch and 1.0 foot from the ground level on a regular cycle, the cut stumps of the trees or shrubs are allowed to re-grow many new stems.

APPENDICES

Crown spread - Gives distances between extreme limits of the crown and the stem, usually along the four compass points. Helps to show crown symmetry.

Crown Reduction – The removal of branch ends to reduce the extreme limits of a tree's branch spread and height.

Crown Thin – The removal of selected branches within the crown to thin the internal branch structure.

D.B.H. - 'Diameter at Breast Height', an industry standard to gauge tree stem size and development. Within arboriculture, breast height is taken to be 1.5m above ground level.

Dieback - The reduction in crown vigour and extension growth progressing to death of distal parts; often associated with decline.

Epicormic growth - New growth from dormant buds that can often form tenuous attachments. Although some species readily form such shoots, it can be an indication of stress.

Form - A general assessment of the shape and position of the tree within its environment.

Hanger – Term used to describe a branch that has become detached and is being supported by other branches. Can be a hazard to persons and property below.

Hazard Beam – After the loss of a distal part, a limb concentrates growth upwards creating adverse end weights that can render the limb susceptible to failure.

Included bark – Growth characteristic usually caused when two or more stems/branches growing in close proximity 'fuse' together entrapping the bark from when the parts were separate in the middle, creating a structural weakness.

Invertebrate tower – Pollarding of a (usually dead) tree to a safe height that leaves part of the main stem as a deadwood habitat for invertebrate species.

Occlusion/Occluded – Normally used to describe the overgrowth of a wound. Also, immovable foreign objects in contact with a tree part can become encased or 'occluded' by the tree as it grows incrementally.

Pathogen - An agent that causes disease, especially a living microorganism such as a bacterium or fungus.

Phototropic growth – Growth responding to a light stimulus i.e. the sun. This can influence the form of a tree, particularly where other factors e.g. buildings or other trees, affect the amount/ direction light is received.

Pollard – The removal and subsequent regular re-removal of the crown of a tree above animal browsing height. Can be an effective method of controlling the size of trees in urban areas. This is ideally begun in the trees early stages and maintained throughout its life.

APPENDICES

Reaction wood - Essentially additional wood laid down by the tree to compensate for structural defects such as cavities.

Rhizosphere - The rhizosphere is the narrow region of soil that is directly influenced by root secretions and associated soil microorganisms. In particular, mycorrhizal fungi form a symbiotic relationship with trees and assist in the assimilation of phosphates essential to the tree's health.

Ring barking/Girdling – the removal of bark around the entire circumference of a stem or branch, causing the death of all distal parts.

Root Protection Area (RPA) – Layout design tool indicating the area surrounding a tree that contains sufficient rooting volume to ensure the survival of the tree, shown in plan form in m².

Scaffold limbs - The main structural branches within the crown.

Tree Removal & Protection Plan – scale drawing prepared by an arboriculturist showing the finalised layout proposals, tree retention and tree and landscape protection measures detailed within the AMS, which can be shown graphically.

U.L.E – 'Useful Life Expectancy' is an estimate based on currently known factors of the possible remaining life of the tree as an asset. AKA 'Estimated remaining contribution'.

Veteran tree – Tree that, by recognised criteria, shows features of biological, cultural or aesthetic value that are characteristic of, but not exclusive to, individuals surviving beyond the typical age range for the species concerned.

Vigour - A general classification, as to the present and future potential growth and development of a tree. A comment regarding the health status of the tree specific to its species.

White Rot - A type of decay caused by certain species of fungi which results in the affected wood becoming flexible with little compressive strength.