



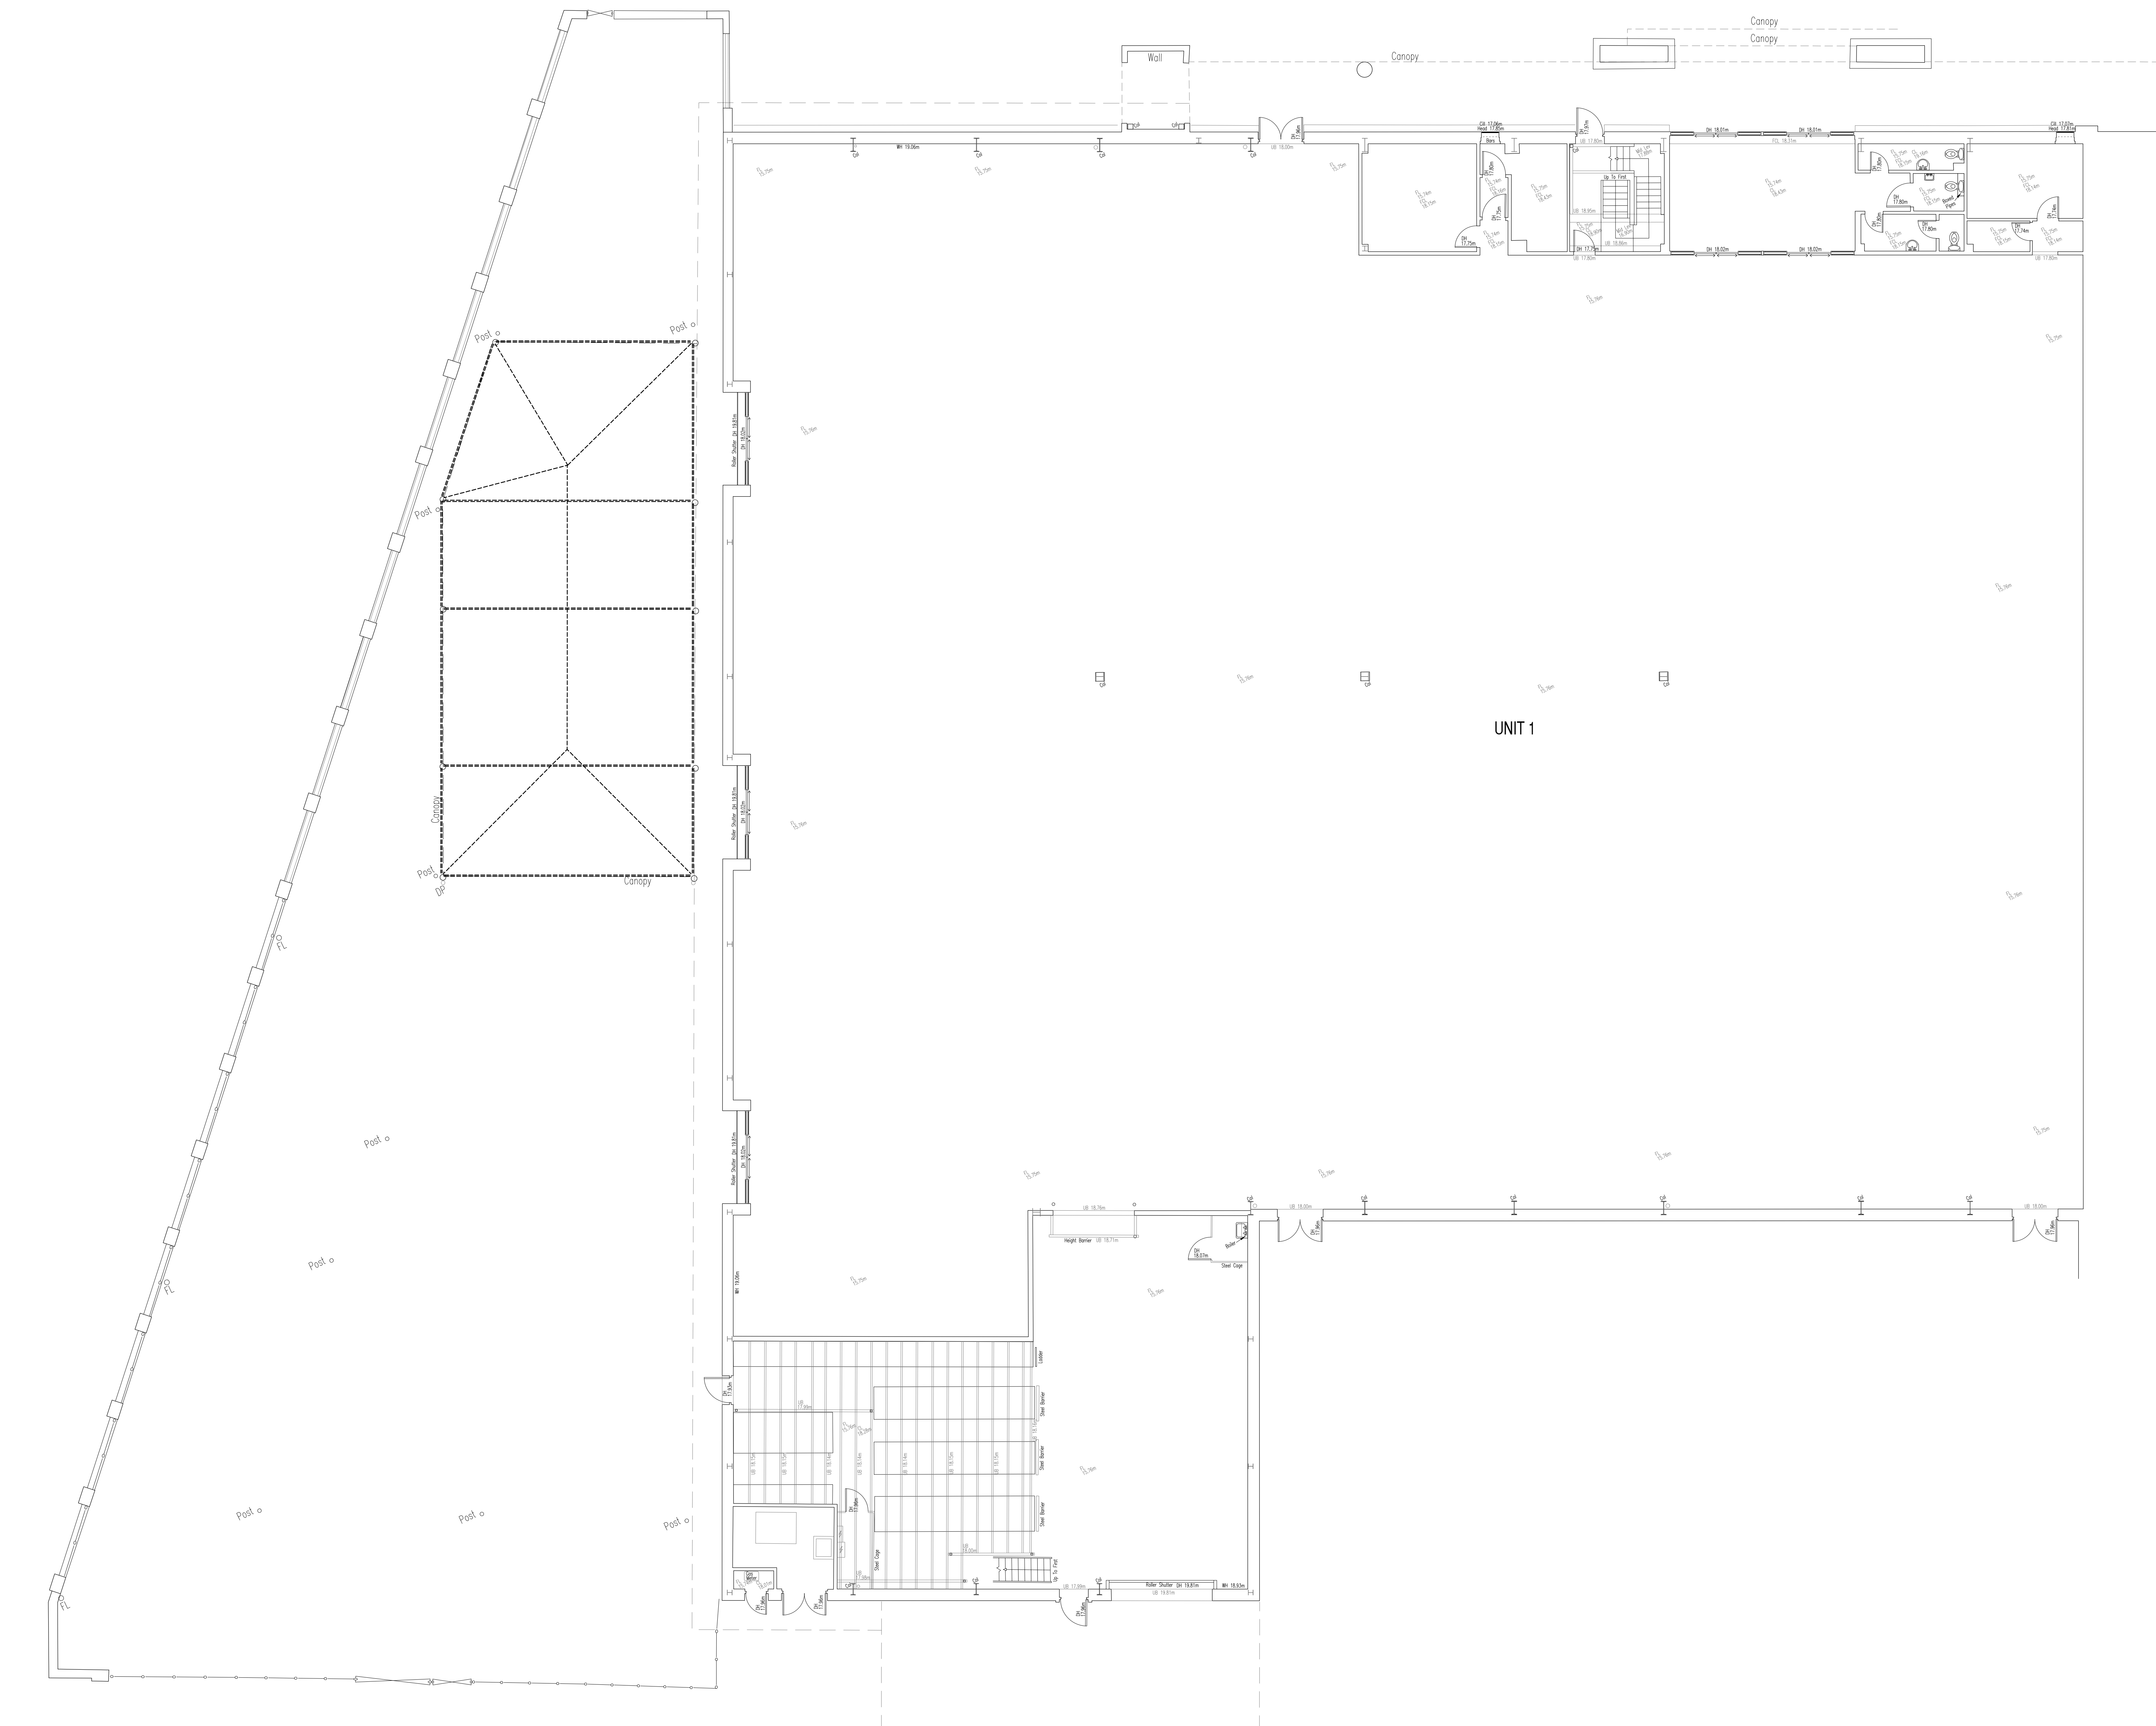

EXISTING GROUND FLOOR PLAN 1:100

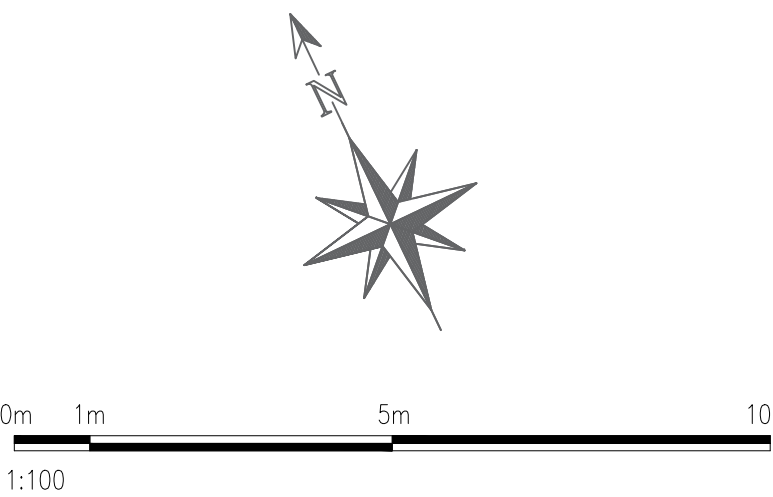



PLANNING

A REV.	20/05/20	Drawing updated to recent survey information AMENDMENT
	</	