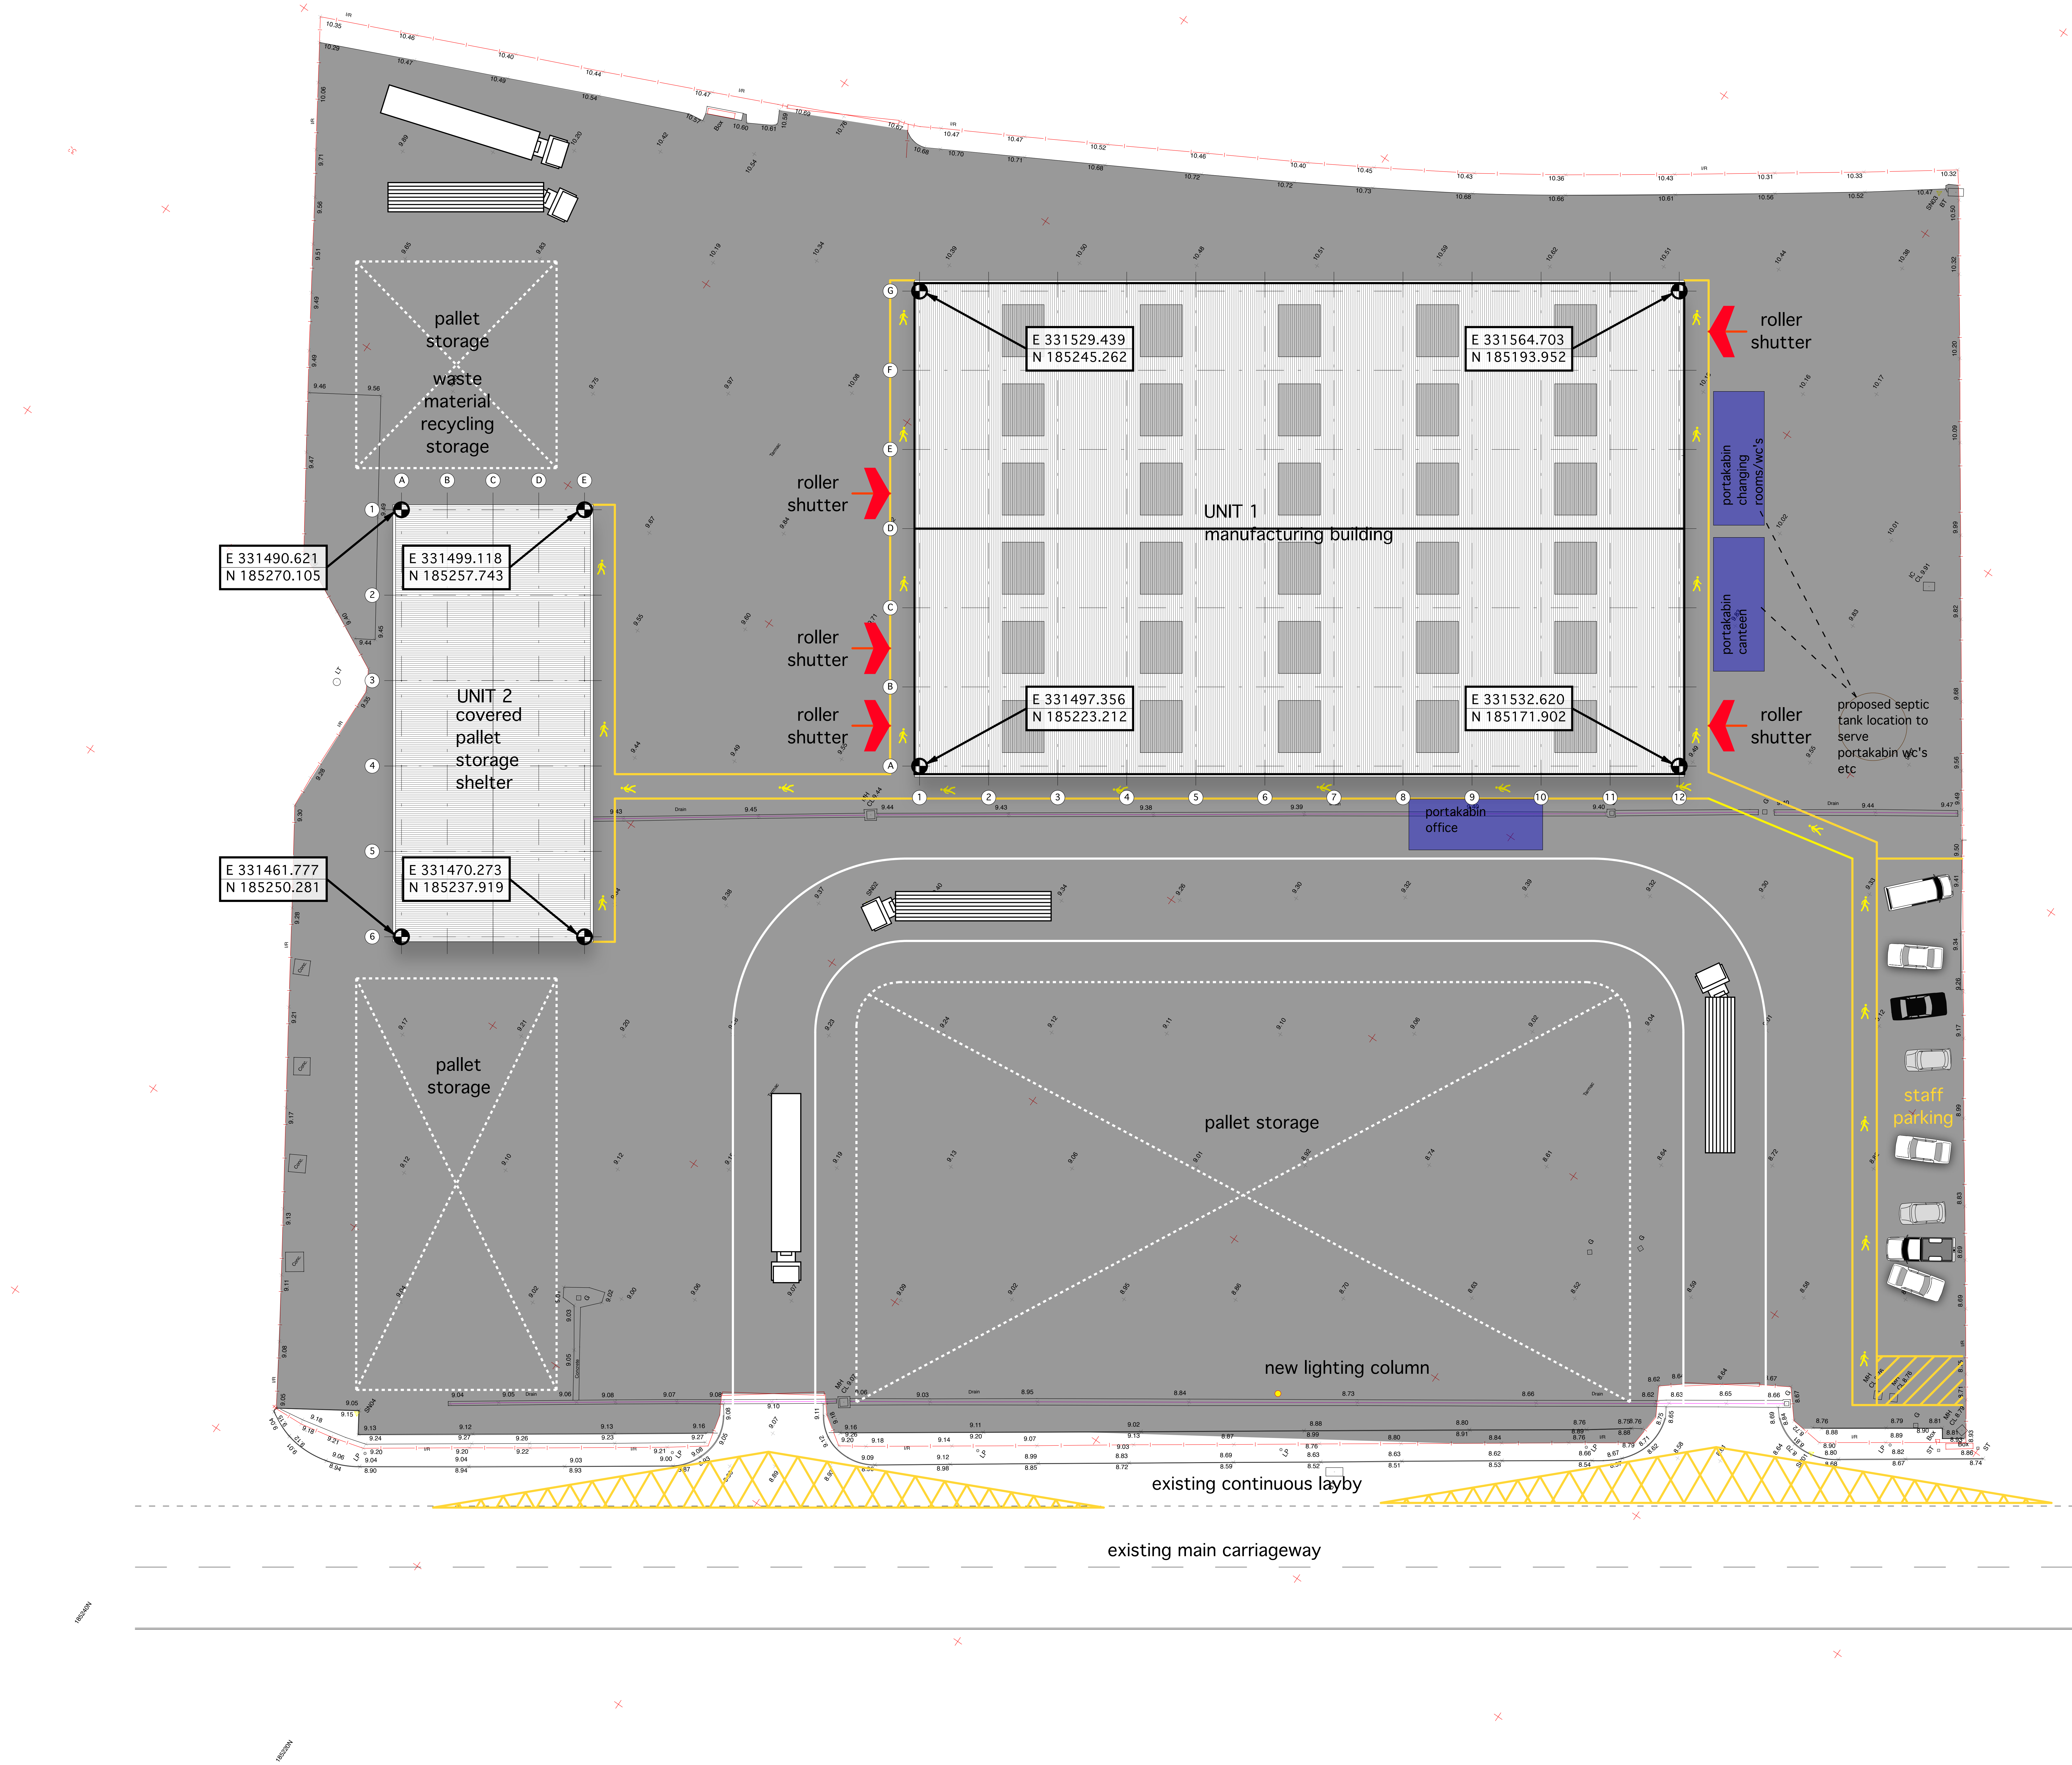

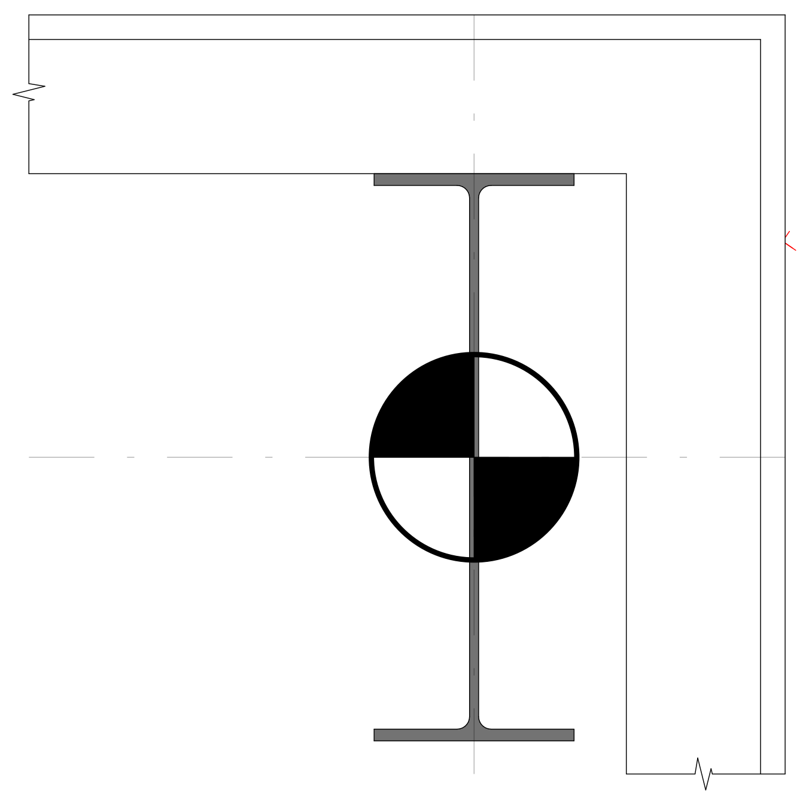

NOTE: All setting-out points are located at the centreline of each corner steel section

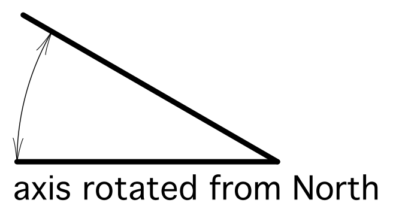

axis rotated from North 55.5 degrees

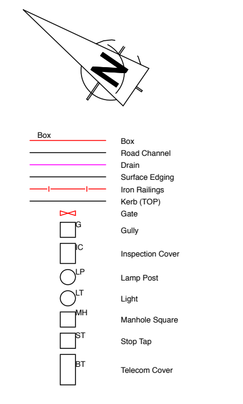

LEVELS RELATED TO ORDNANCE
SURVEY G.P.S. DATUM

SURVEY STATIONS			
Name	Easting	Northing	Height
SN01	331492.315	185131.070	8.779
SN02	331485.716	185220.299	9.403
SN03	331583.411	185180.962	10.501
SN04	331427.523	185231.169	9.157

JOHN VINCENT SURVEYS LTD
drwg 014/26

Rev	Date:	Action:
B	23.03.26	UNIT 1 and 2 labelled
A	13.02.26	setting out points added

This drawing is copyright.

Dimensions to be checked on site and any discrepancies reported to the Architect immediately .

Do not scale, use figured dimensions only.

cfw
ARCHITECTS

ASR Projects
PRSW - West Way, Newport
proposed site plan
1:250 @ A1
2358-018 B

6 north road, cardiff. cf10 3du
029 2034 0491
www.cfw-architects.co.uk