


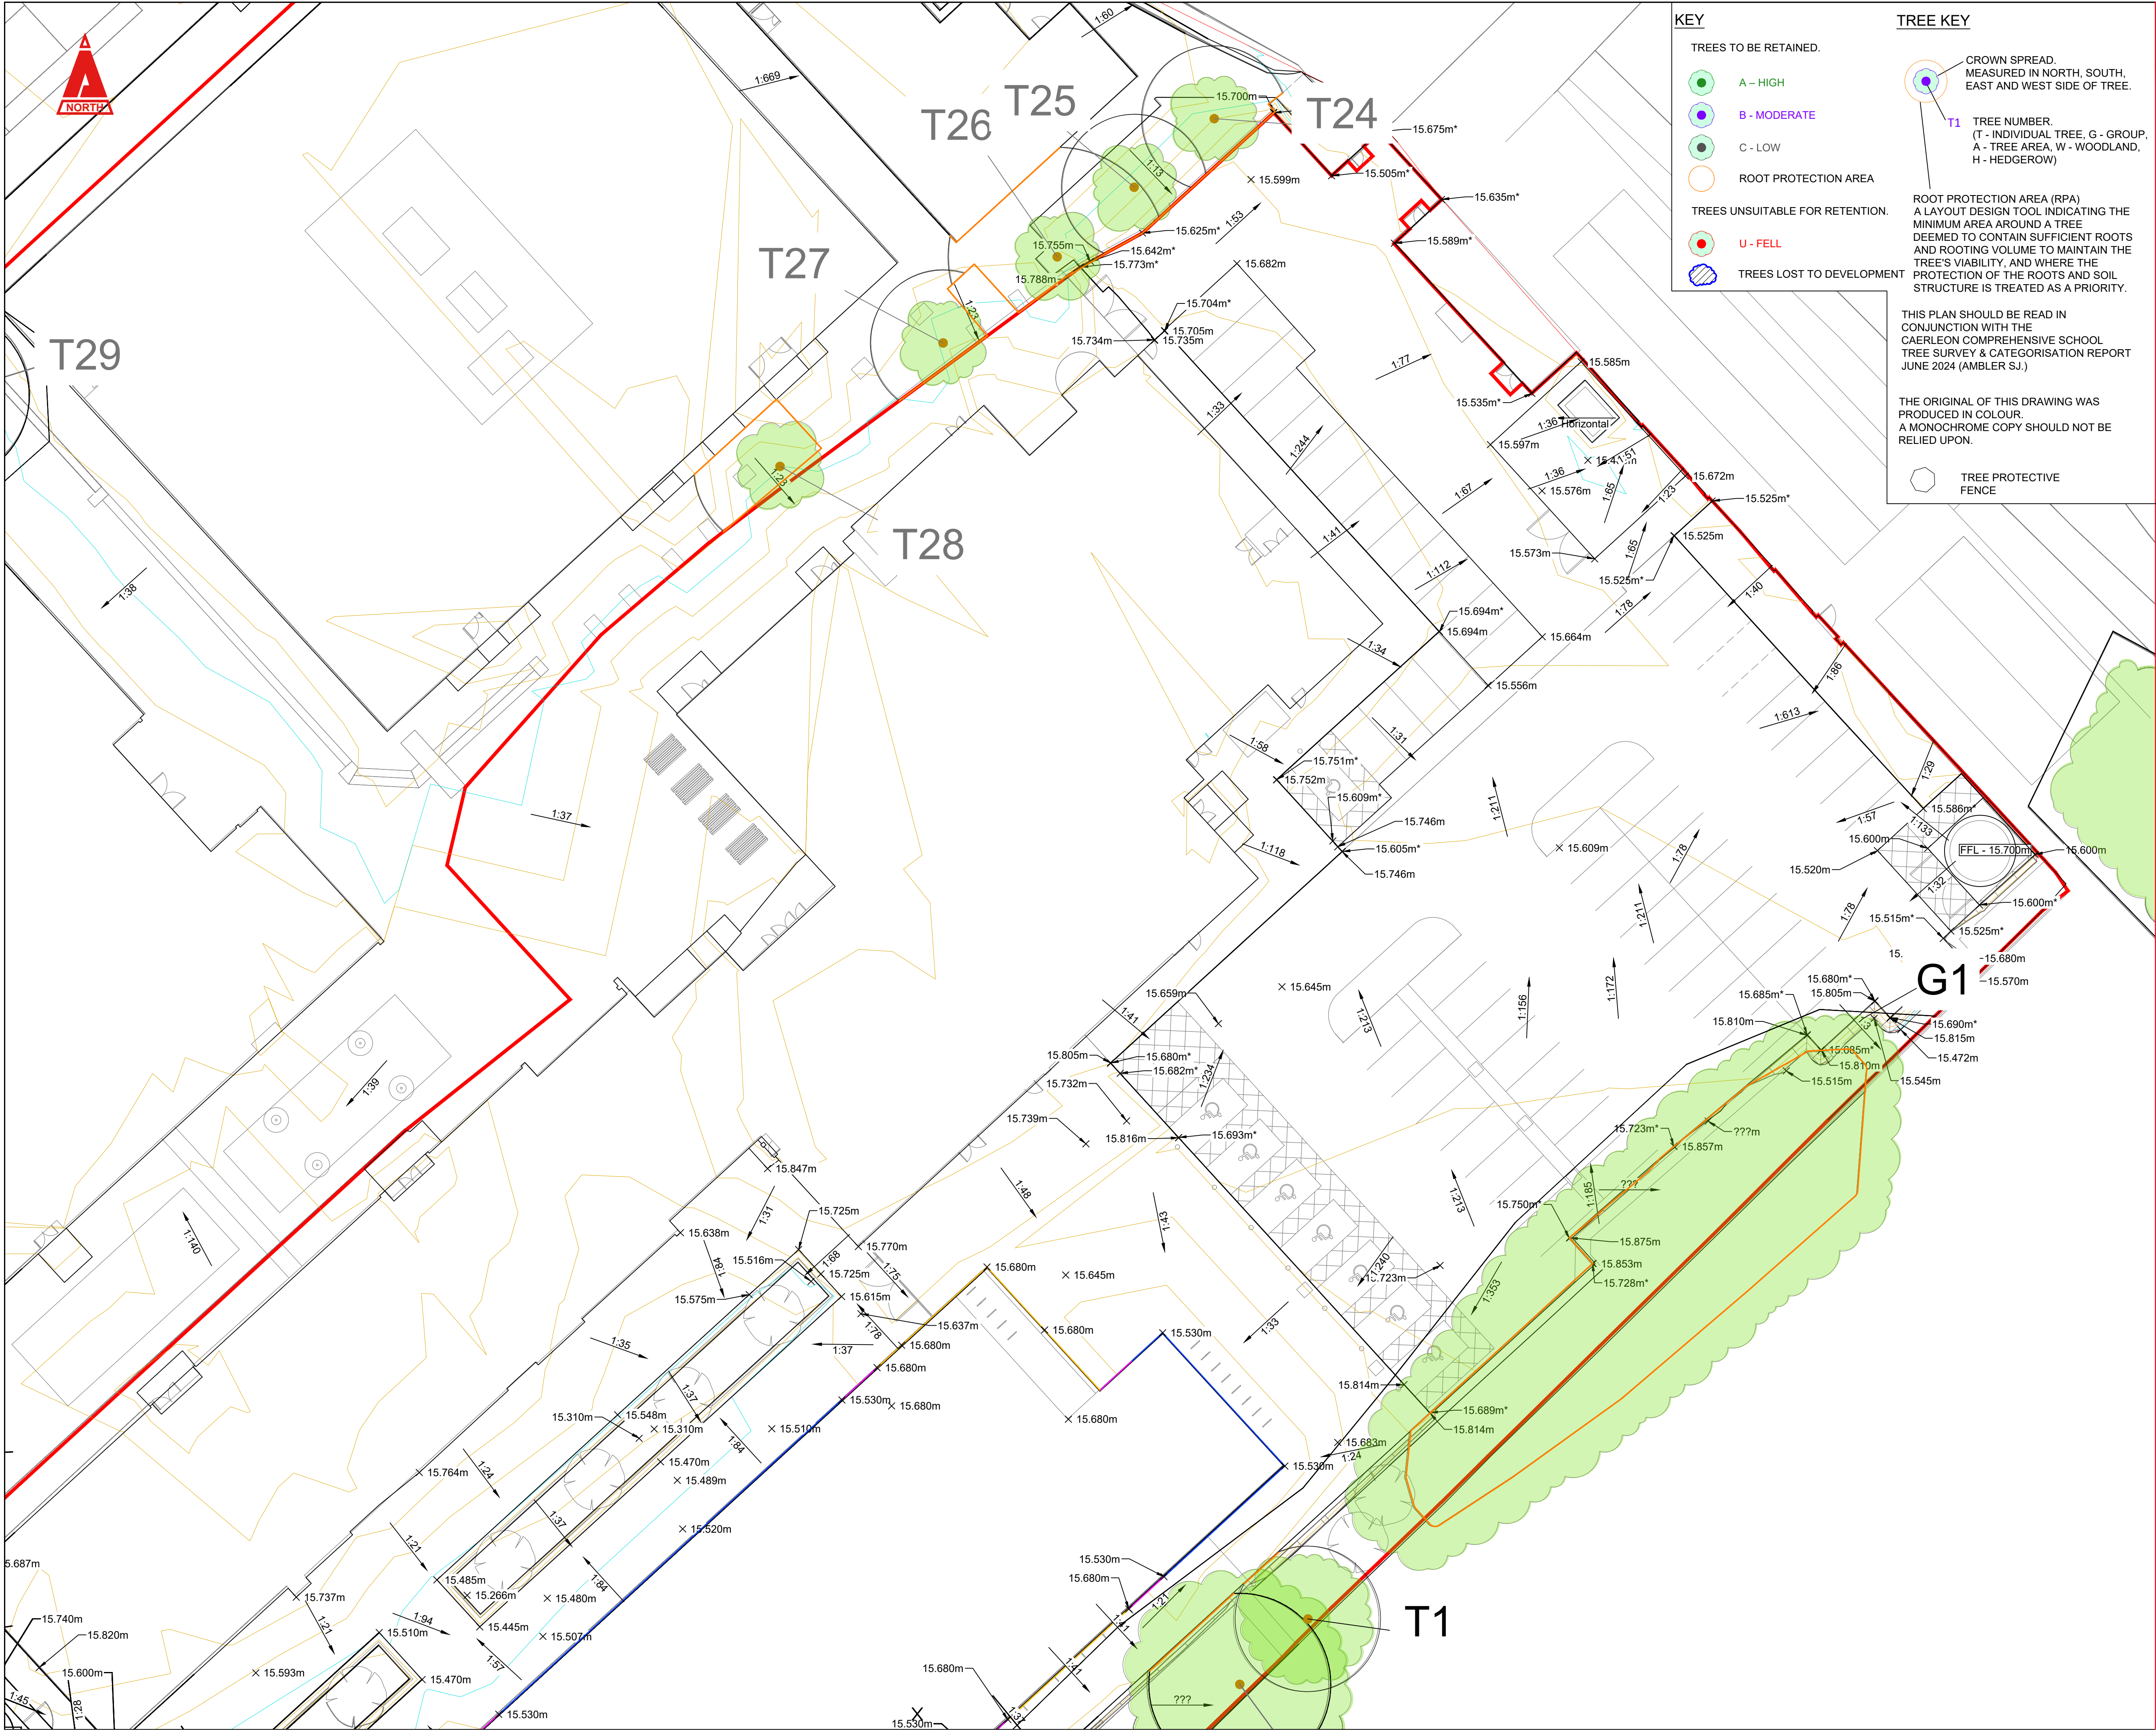

KEY

TREES TO BE RETAINED.
A - HIGH
B - MODERATE
C - LOW
ROOT PROTECTION AREA
TREES UNSUITABLE FOR RETENTION.
U - FELL
TREES LOST TO DEVELOPMENT

TREE KEY
CROWN SPREAD.
MEASURED IN NORTH, SOUTH,
EAST AND WEST SIDE OF TREE.
T1 TREE NUMBER.
(T - INDIVIDUAL TREE, G - GROUP,
A - TREE AREA, W - WOODLAND,
H - HEDGEROW)
ROOT PROTECTION AREA (RPA)
A LAYOUT DESIGN TOOL INDICATING THE
MINIMUM AREA AROUND A TREE
DEEMED TO CONTAIN SUFFICIENT ROOTS
AND ROOTING VOLUME TO MAINTAIN THE
TREE'S VIABILITY, AND WHERE THE
PROTECTION OF THE ROOTS AND SOIL
STRUCTURE IS TREATED AS A PRIORITY.
THIS PLAN SHOULD BE READ IN
CONJUNCTION WITH THE
CAERLEON COMPREHENSIVE SCHOOL
TREE SURVEY & CATEGORISATION REPORT
JUNE 2024 (AMBLER SJ.)
THE ORIGINAL OF THIS DRAWING WAS
PRODUCED IN COLOUR.
A MONOCHROME COPY SHOULD NOT BE
RELIED UPON.
TREE PROTECTIVE
FENCE

THIS DRAWING IS COPYRIGHT © CAMBRIA CONSULTING LTD.
DO NOT SCALE FROM THIS DRAWING.

CONTRACTORS MUST CHECK ALL DIMENSIONS ON SITE.
ONLY FIGURED DIMENSIONS ARE TO BE WORKED FROM.
DISCREPANCIES MUST BE REPORTED IMMEDIATELY TO
CAMBRIA CONSULTING LIMITED BEFORE PROCEEDING.

THE CONTRACTOR IS TO REFER TO THE SPECIFICATION,
FULL SCHEDULE OF RESIDUAL RISKS IN THE CONTRACT
DOCUMENTATION AND ALSO TO INFORMATION FROM OTHER
DESIGNERS, IN PARTICULAR THE M&E CONSULTANT
REGARDING EXISTING LIVE SERVICES.

! THIS SYMBOL IS USED TO HIGHLIGHT INSTANCES
OF RISK WITHIN THE CONSTRUCTION PROCESS.
ALWAYS CHECK FOR LATER REVISIONS OF THIS DRAWING.

KEY
MINOR CONTOUR (0.1m)
MAJOR CONTOUR (0.5m)
PROPOSED SPOT ELEVATION
PROPOSED CHANNEL LEVEL
FINISHED FLOOR LEVEL
PROPOSED FALL
RETAINING WALL
SCHEME BOUNDARY
LEVEL THRESHOLD
150mm DPC
DPC TRANSITION

P05	KEY & TREE SURVEY UPDATED	GJ	RJ	RJ
			08/06/26	
P04	ISSUED FOR S73 APPLICATION	RJ	RJ	RJ
			30/04/26	
P03	ISSUED FOR FULL SAB APPLICATION	GJ	RJ	LKM
			03/10/25	
P02	ISSUED FOR PRE-SAB APPLICATION	GJ	RJ	LKM
			04/03/25	
P01	ISSUED FOR RIBA STAGE 3	JW	GJ	RJ
			07/02/25	
Rev.	Description	By	Chk	App

Client:

WILLMOTT DIXON
CONSTRUCTION

CYSON CYMRU
Gwasanaethau eiddo • Property services

Project:
**CAERLEON SCHOOL
CB2183**

Drawing Title:
**PROPOSED SITE LEVELS
AND CONTOURS PLAN
SHEET 2**

Drawing No.
CB2183 CAM XX XX DR C 0612

Project	Originator	Function	Spacial	Form	Disc	Number
		B'down	B'down			
Status:	S4 PRELIMINARY	Scale @A1:	1:200	Rev.	P05	

CAMBRIA
Constructive Thinking

Civil & Structural Engineers
Cambria House
16 Plas St. Pol de Leon
Penarth Marina
Cardiff, CF64 1TR

T 029 2099 3333
E admin@cambria.co.uk
W www.cambria.co.uk
@cambriauk
uk.linkedin.com/in/cambriauk