


- General Notes :
- 1.)Do not scale from this drawing.
 - 2.) All dimensions are in millimetres.
 - 3.) All levels are in metres relative to datum.
 - 4.) All dimsnsions stated are to be confirmed on site prior to commencement of any works and any discrepancies found are to be reported to Steve Morgan Associates Limited immediately.

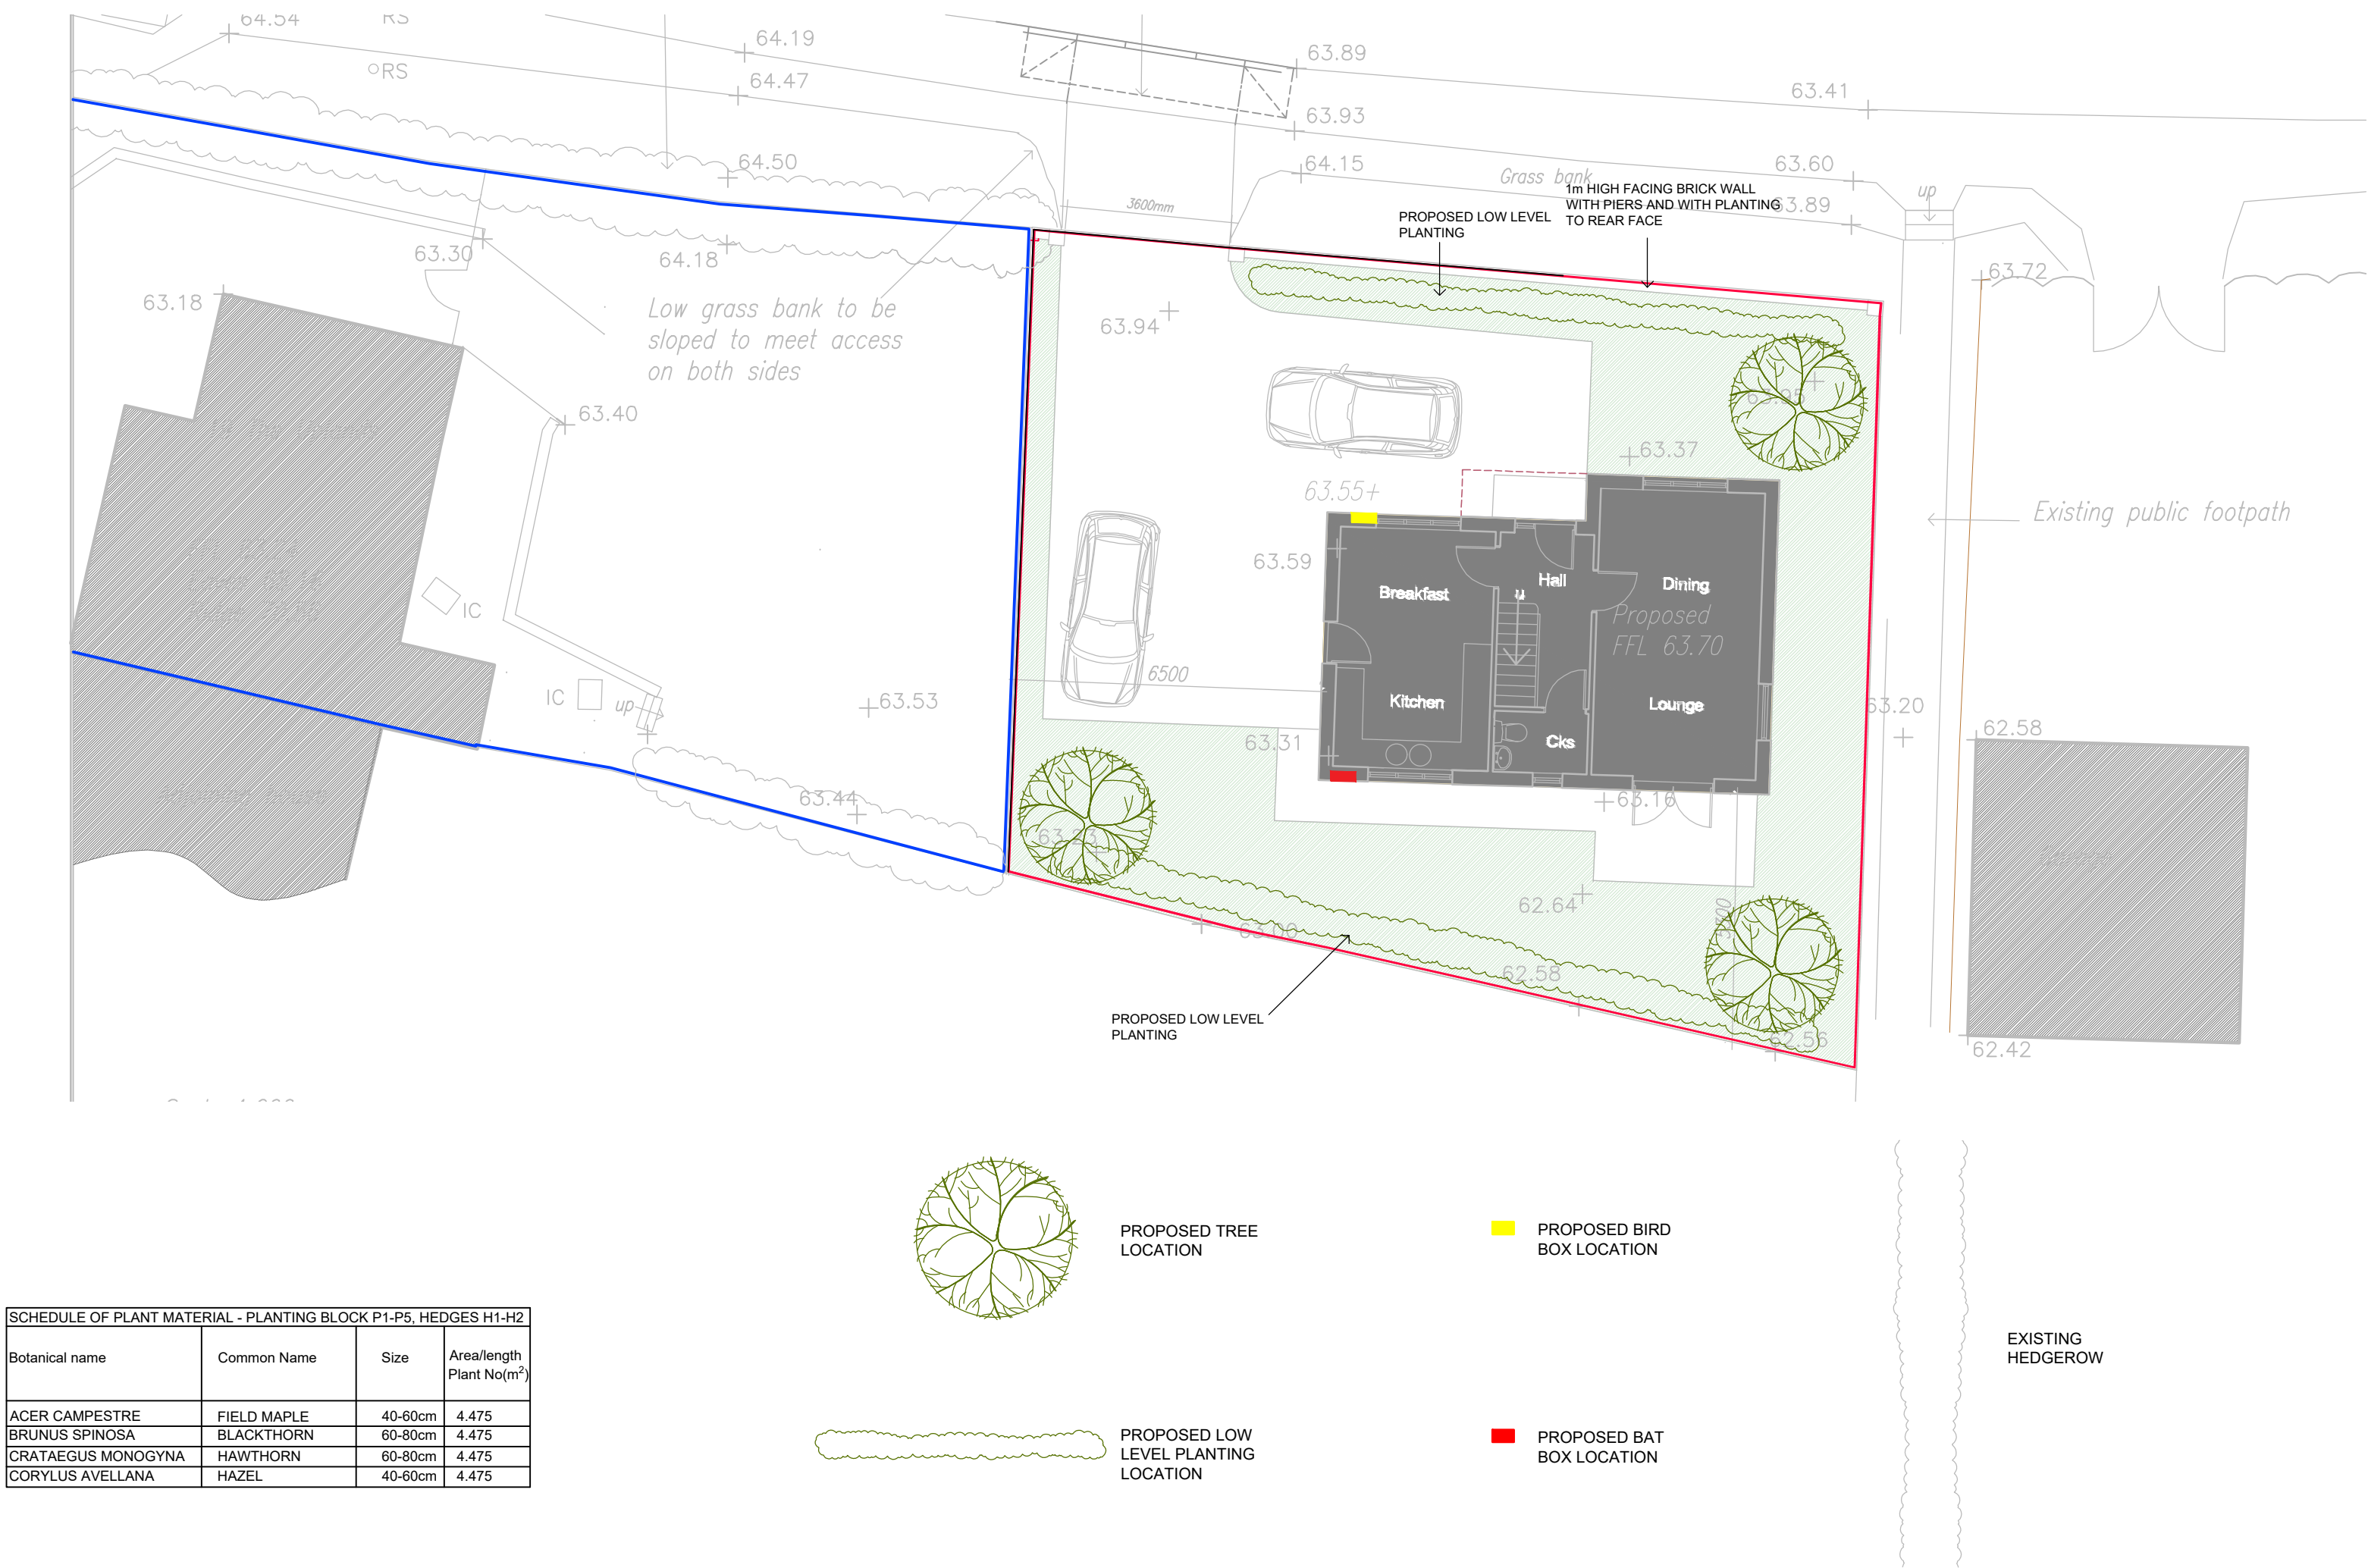

SCHEDULE OF PLANT MATERIAL - PLANTING BLOCK P1-P5, HEDGES H1-H2			
Botanical name	Common Name	Size	Area/length Plant No(m²)
ACER CAMPESTRE	FIELD MAPLE	40-60cm	4.475
BRUNUS SPINOSA	BLACKTHORN	60-80cm	4.475
CRATAEGUS MONOGYNA	HAWTHORN	60-80cm	4.475
CORYLUS AVELLANA	HAZEL	40-60cm	4.475

TYPICAL ANNUAL PLANTING MAINTENANCE PROGRAMME		
TIME OF YEAR	No. OF VISITS	OPERATIONS TO BE CARRIED OUT AS NECESSARY
LATE APRIL TO EARLY JUNE	1	1) STRIM EXCESSVE WEEDY AND OVERGROWN VEGETATION WITHIN PLANTING BLOCKS (IF DEEMED NECESSARY). 2) RE-FIRM, READJUST OR REPLACE SPIRALS/GUARDS, SUPPORTS AND MULCH MATS AS NECESSARY. PULL GRASS GROWING INSIDE SPIRALS/GUARDS.
MID AUGUST TO MID OCTOBER	1 (PROVISIONAL, IF NECESSARY)	1) STRIM EXCESSIVE WEEDY AND OVERGROWN VEGETATION WITHIN PLANTING BLOCKS (IF DEEMED NECESSARY)
NOVEMBER TO MARCH	1	1) REPLACEMENT OF PLANTING FAILURES. 2) RE-FIRM, READJUST OR REPLACE SPIRALS/GUARDS, SUPPORTS AND MULCH MATS AS NECESSARY. PULL GRASS GROWING INSIDE SPIRALS/GUARDS.

B	JH	23/04/26	AMENDED
REV.	By	Date	Description
Client MR WILFRED			
Project Description 19 THE UPLANDS, ROGERSTONE			
Drawing Title BIODIVERSITY ENHANCEMENT PLAN			
(CONDITION 4)			
Drawn	JH	Date	01/09/25
Checked	SM	Date	01/09/25
Scales NOT TO SCALE			
 STEVE MORGAN ASSOCIATES CONSULTING ENGINEERS 9 Clytha Park Road Newport NP20 4PB tel: 01633 266244 fax: 01633 266275 e-mail: engineers@smalimited.co.uk Web: smalimited.co.uk			
Project Number		1248773	
Drawing Number		CIV-01	Rev. B