


- General Notes :
- 1.)Do not scale from this drawing.
 - 2.) All dimensions are in millimetres.
 - 3.) All levels are in metres relative to datum.
 - 4.) All dimsnsions stated are to be confirmed on site prior to commencement of any works and any discrepancies found are to be reported to Steve Morgan Associates Limited immediately.

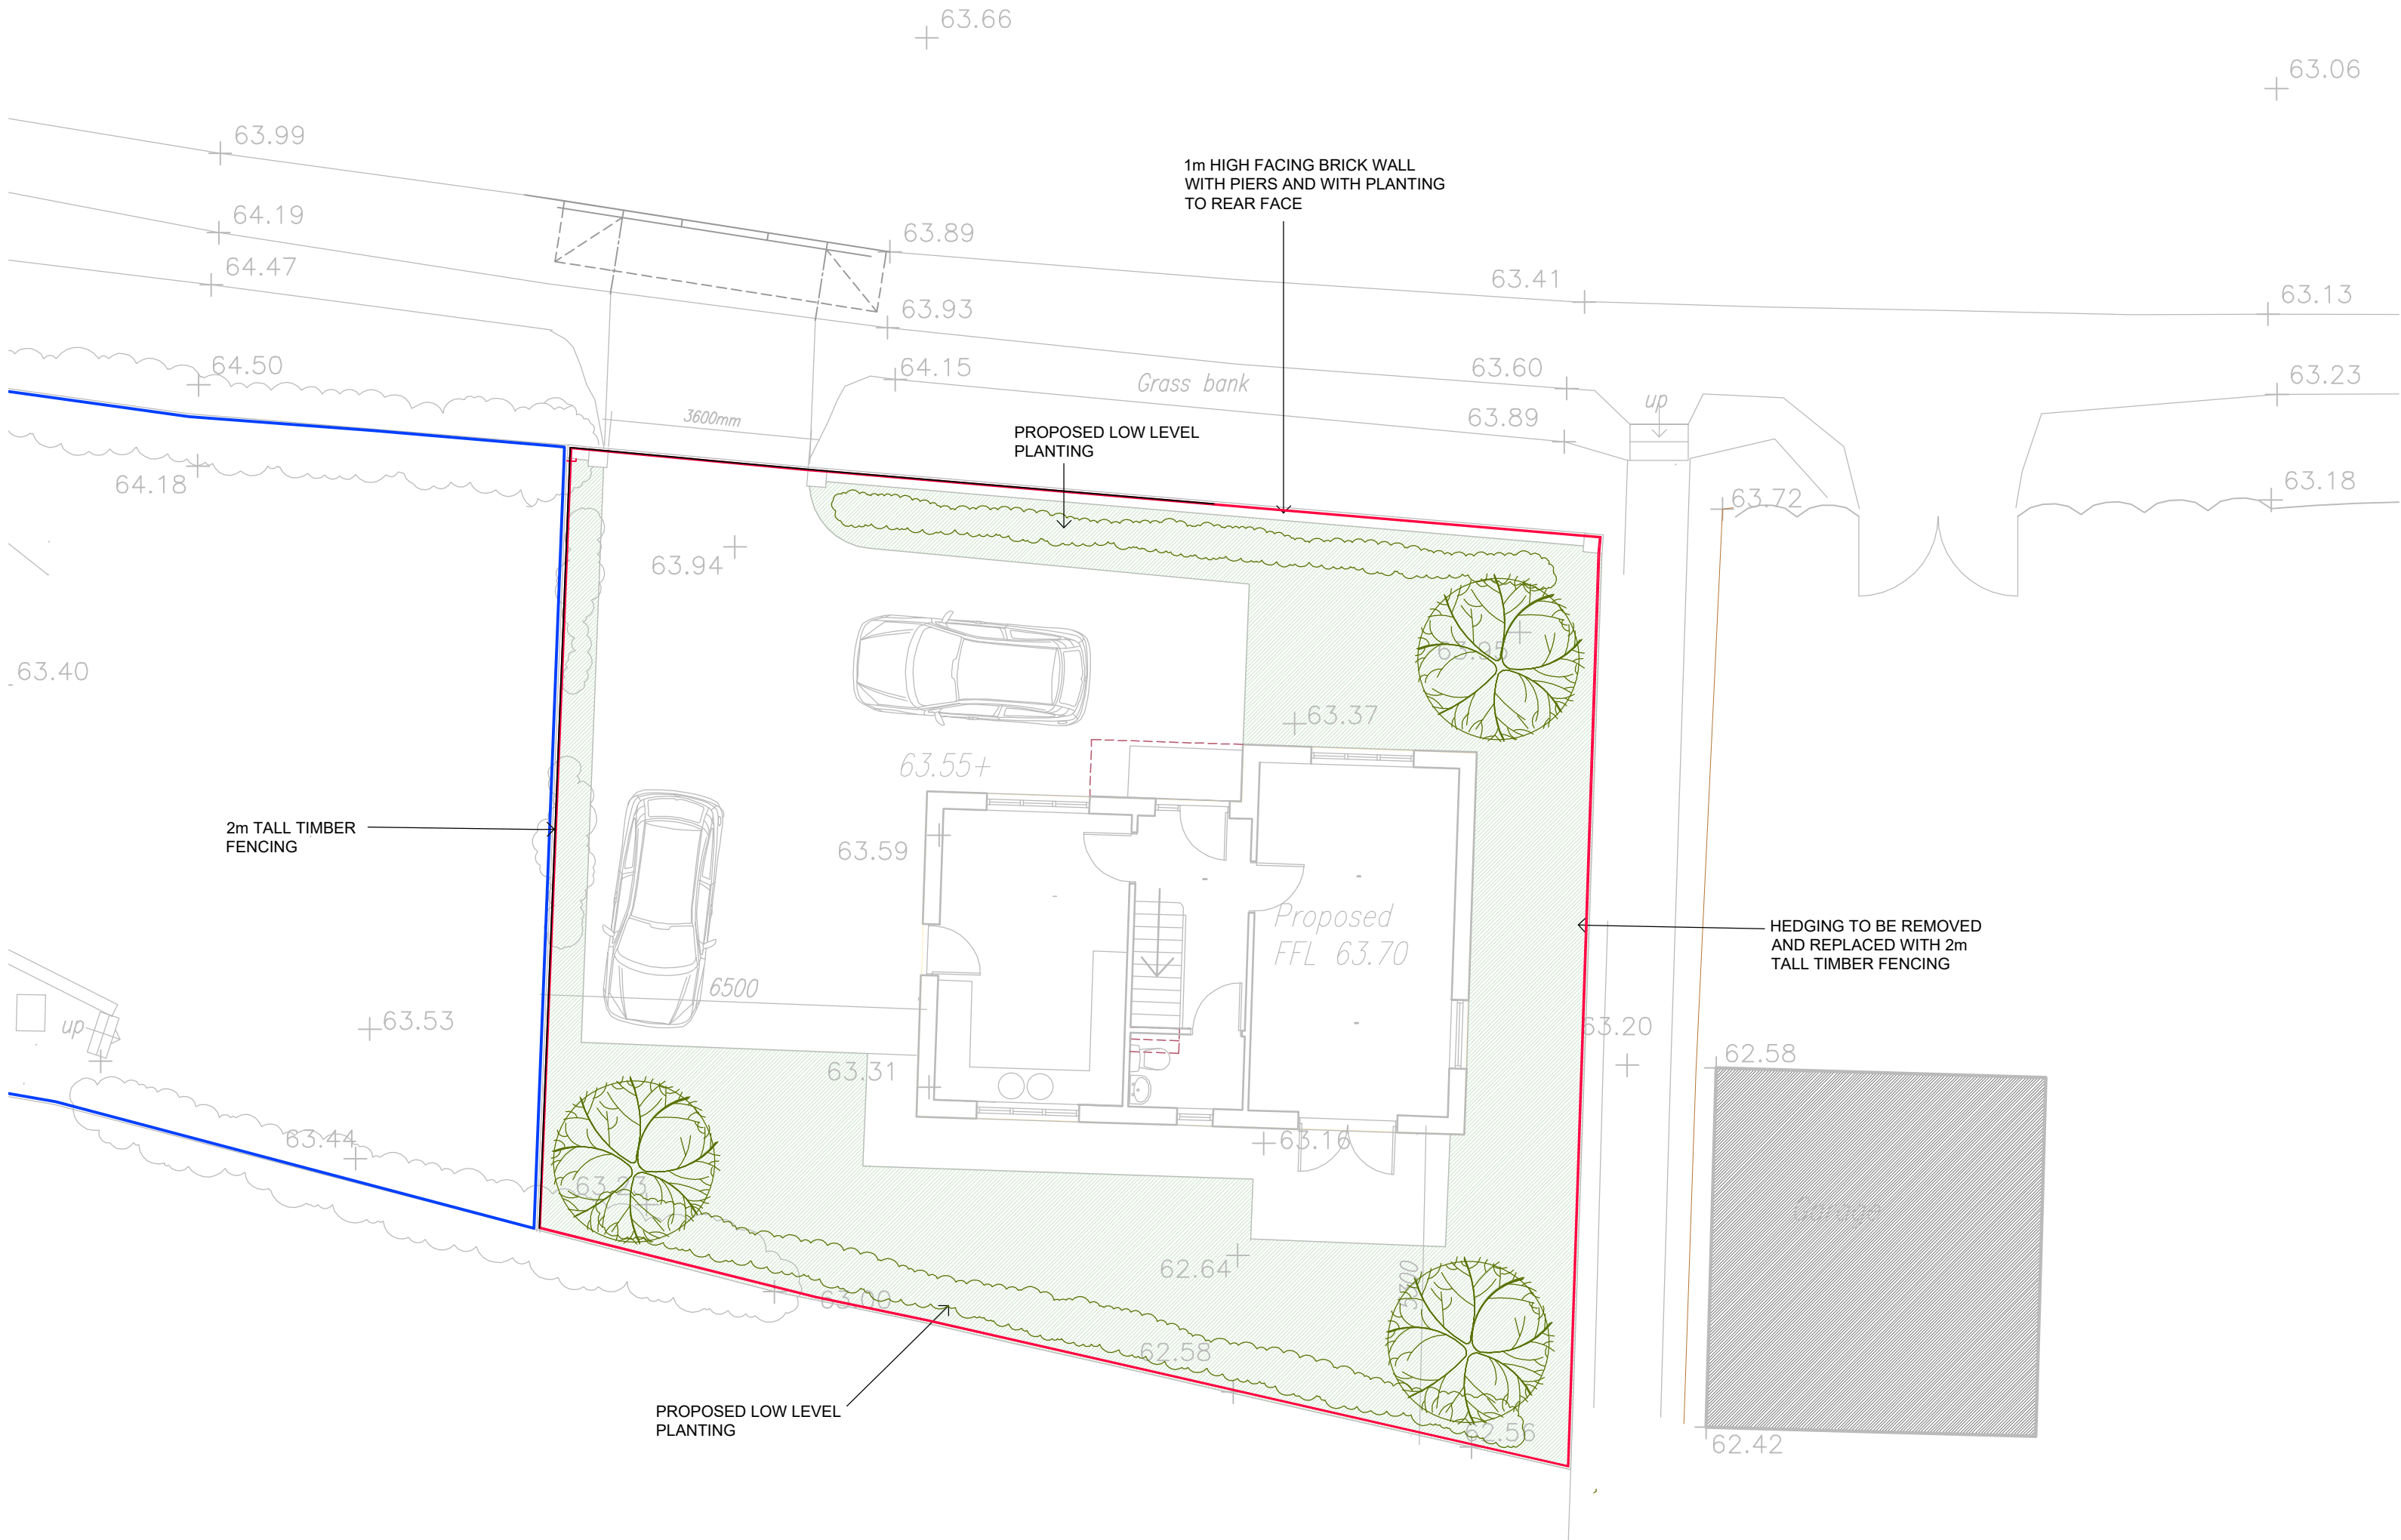

B	JH	23/04/26	AMENDED
REV.	By	Date	Description
Client MR WILFRED			
Project Description 19 THE UPLANDS, ROGERSTONE			
Drawing Title BOUNDARY TREATMENT PLAN			
(CONDITION 4)			
Drawn	JH	Date	29/01/26
Checked	SM	Date	29/01/26
Scales NOT TO SCALE			
 STEVE MORGAN ASSOCIATES CONSULTING ENGINEERS 9 Clytha Park Road Newport NP20 4PB tel: 01633 266244 fax: 01633 266275 e-mail: engineers@smalimited.co.uk Web: smalimited.co.uk			
Project Number 1248773			
Drawing Number CIV-03			Rev. B