


Legend

Site Boundary

- Access
- Unit 19
- Unit 20
- Unit 21
-
- Start date
- Q4 - 2027
- Complete date
- Q4 - 2028
-
- Start date
- Q4 - 2027
- Complete date
- Q4 - 2028
-
- Start date
- Q4 - 2027
- Complete date
- Q4 - 2028
-
- Start date
- Q4 - 2027
- Complete date
- Q4 - 2028

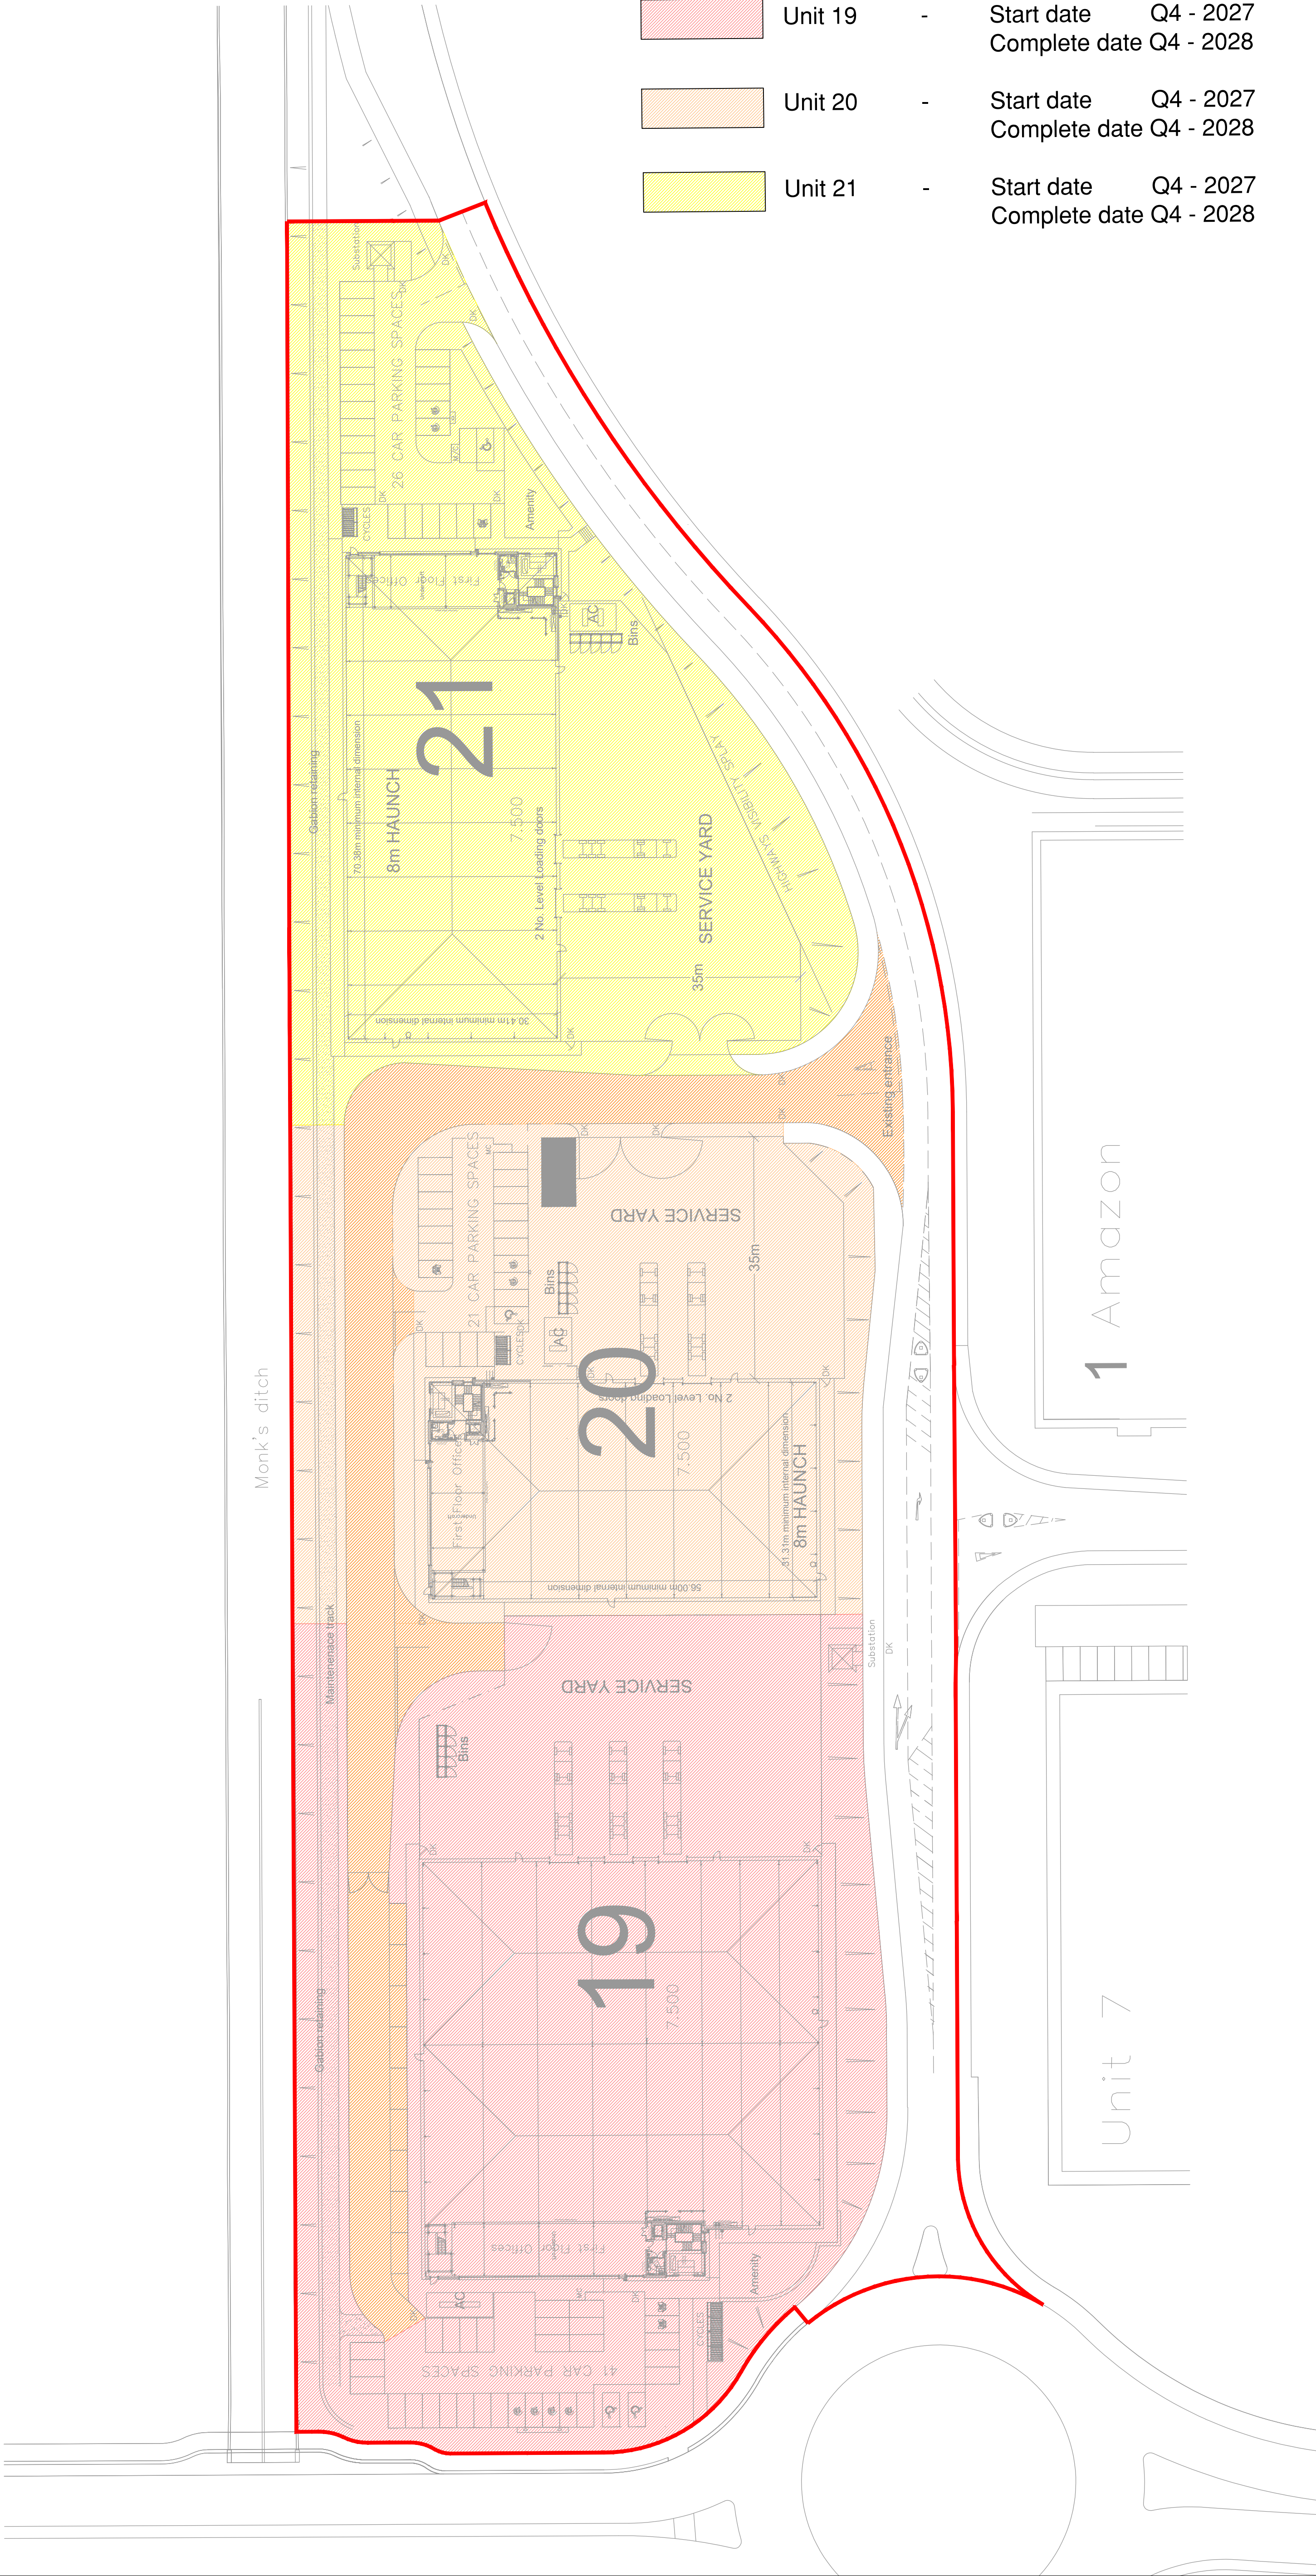

GENERAL NOTES

1. DO NOT SCALE.
2. This drawing is to be read in conjunction with all other relevant drawings and details.

Health and safety symbols refer to reference numbers indicated on Designers Risk Assessment number: 23XXX-RL-23-XX-HS-C-0001

Health & Safety Information Key

- Used to provide design specific safety information that may not be obvious to a competent contractor but may be useful
- Used to restrict/prevent a possible action, e.g. stop construction traffic from entering an area
- Used to warn of significant design hazards, adding recommendations
- Used to encourage a positive action, e.g. use of robust protection for inspection chambers

P02	30.04.25	Updated the dates	DP	DB	
P01	15.04.25	First Issue	DP	DB	
Rev	Date	Amendments	By	Chk	



Client

Indurent

Project

Indurent Park, Newport
Units 19-21

Drawing Title

Phasing Plan


Status

For Information

Scale	Drawn	Checked	Date
A1 @ 1:500	DP	DB	15.04.25

Drawing Number	Revision
25105-RL-25-00-DR-C-3001	P02

BIM Drawing Reference

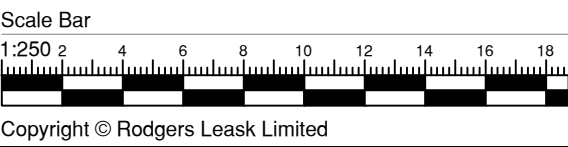

Copyright © Rodgers Leask Limited