


BLOCK A

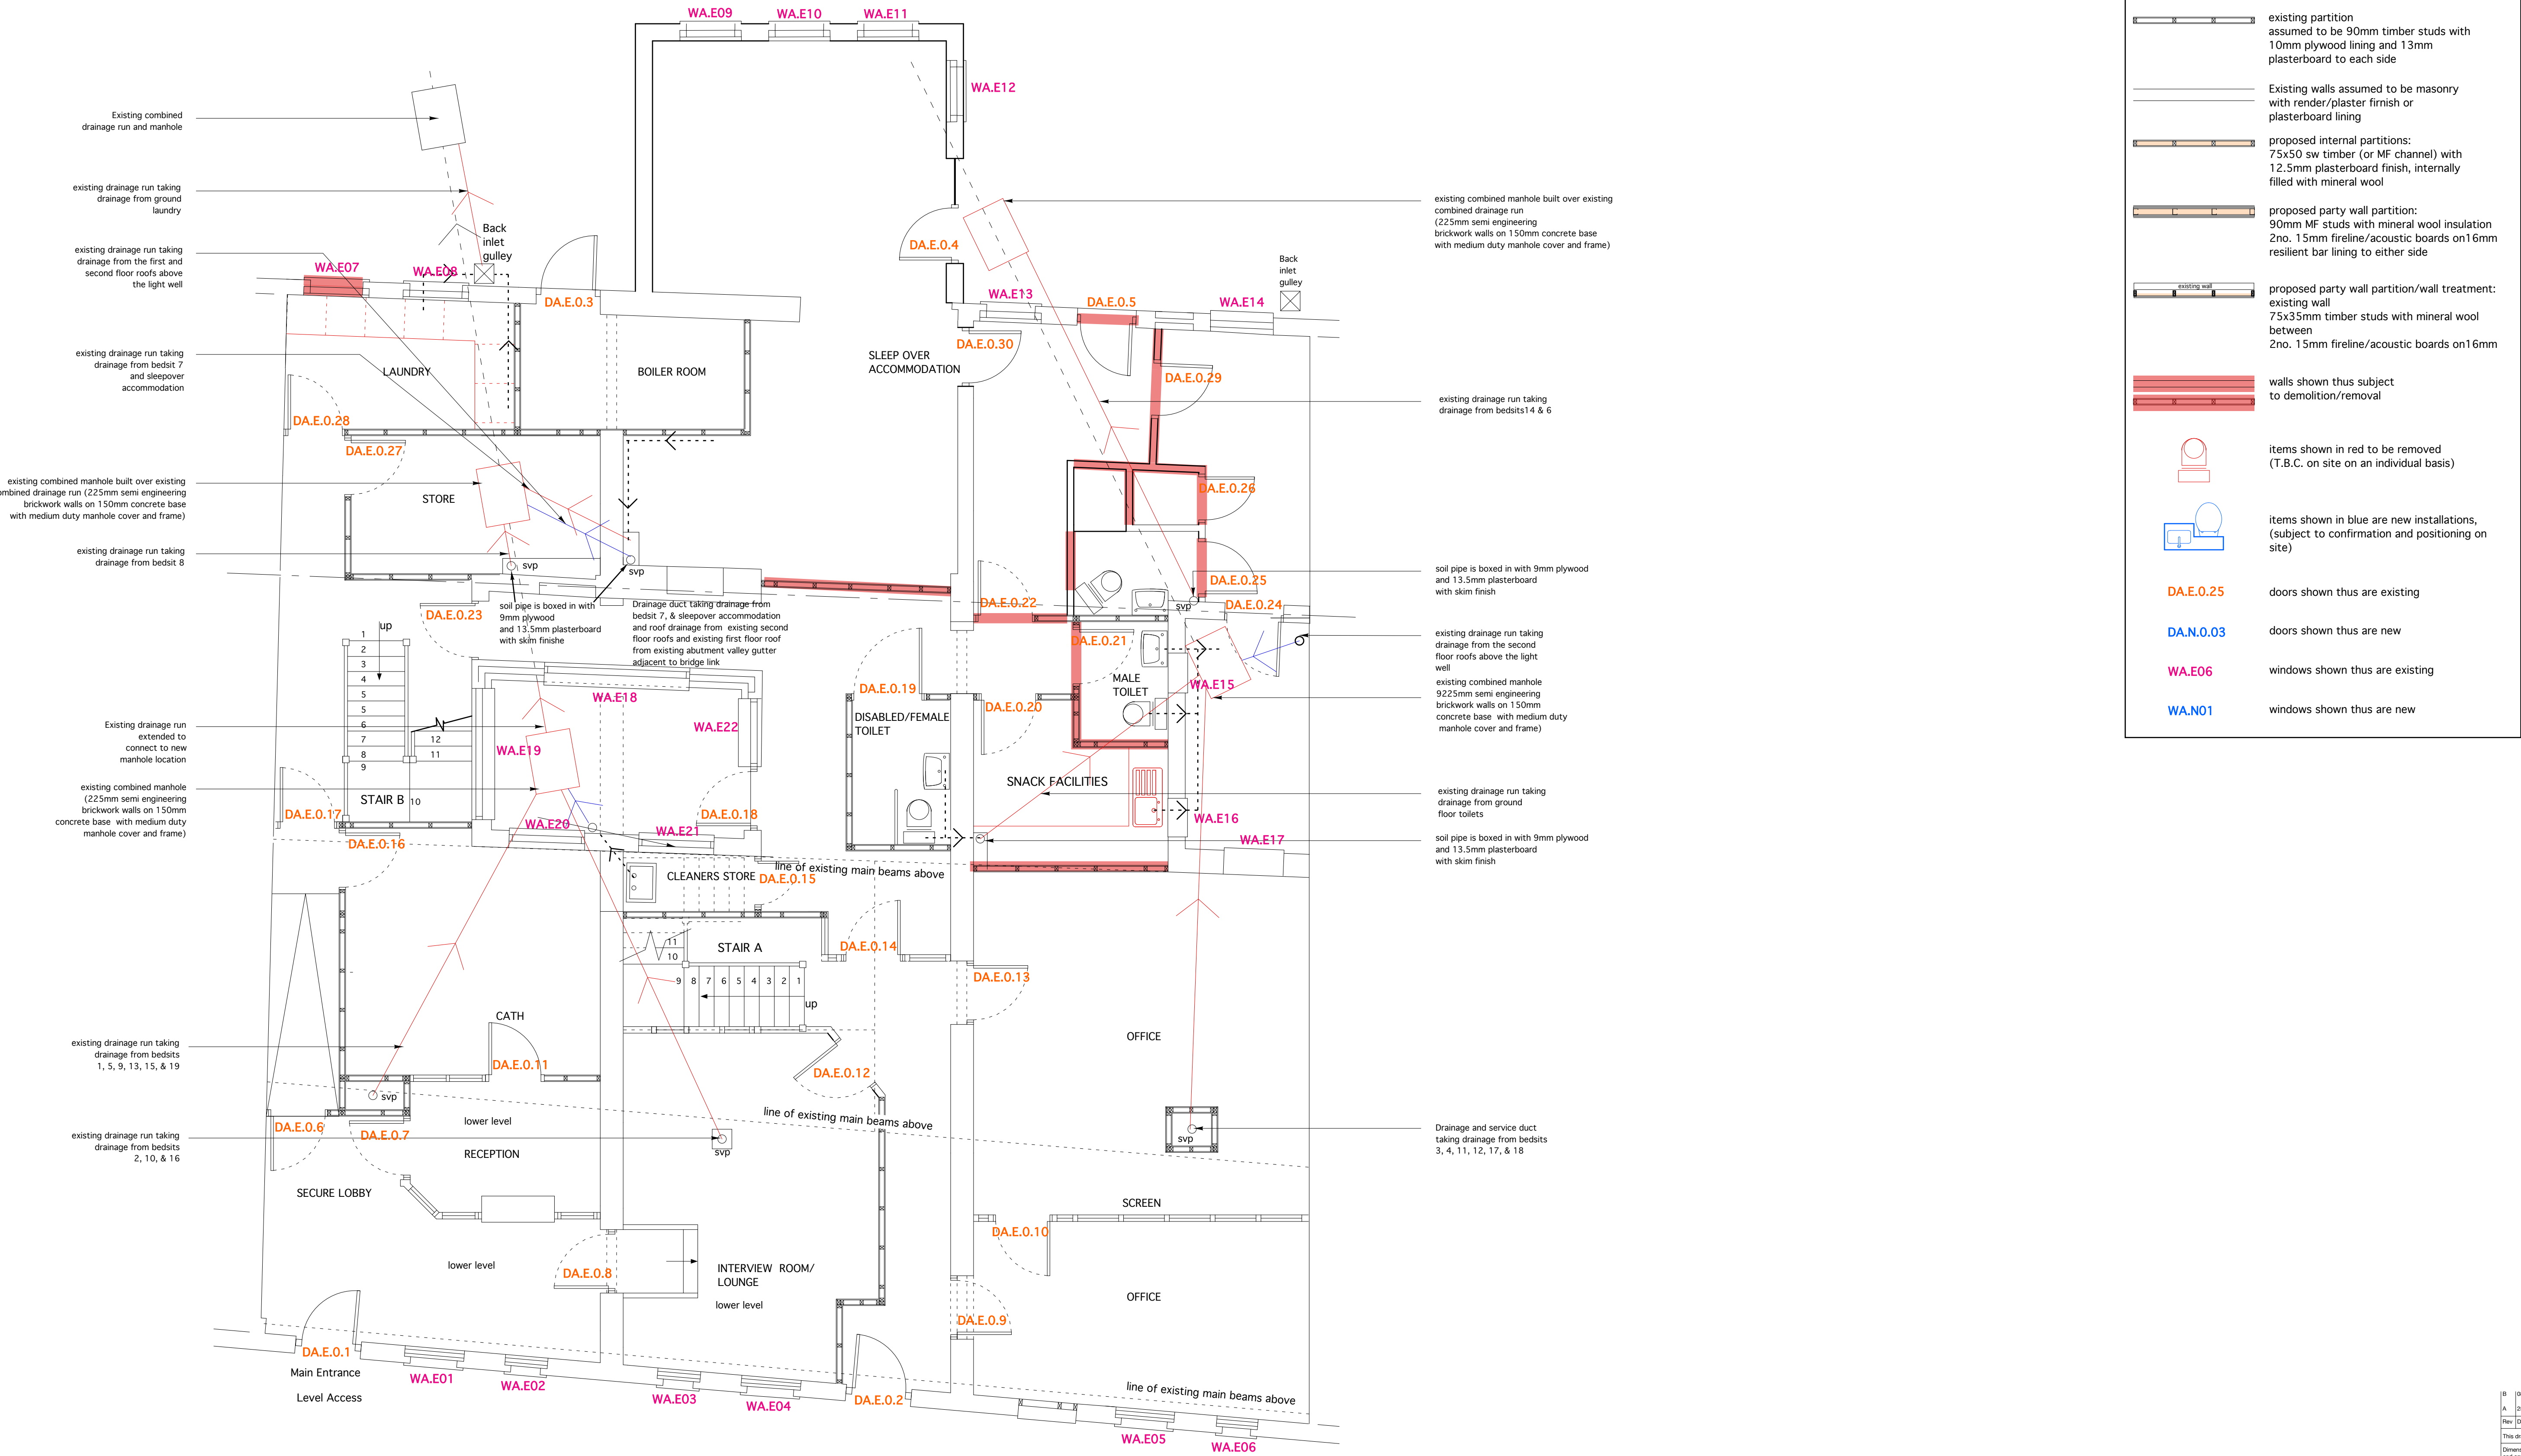

GROUND FLOOR