


BLOCK A

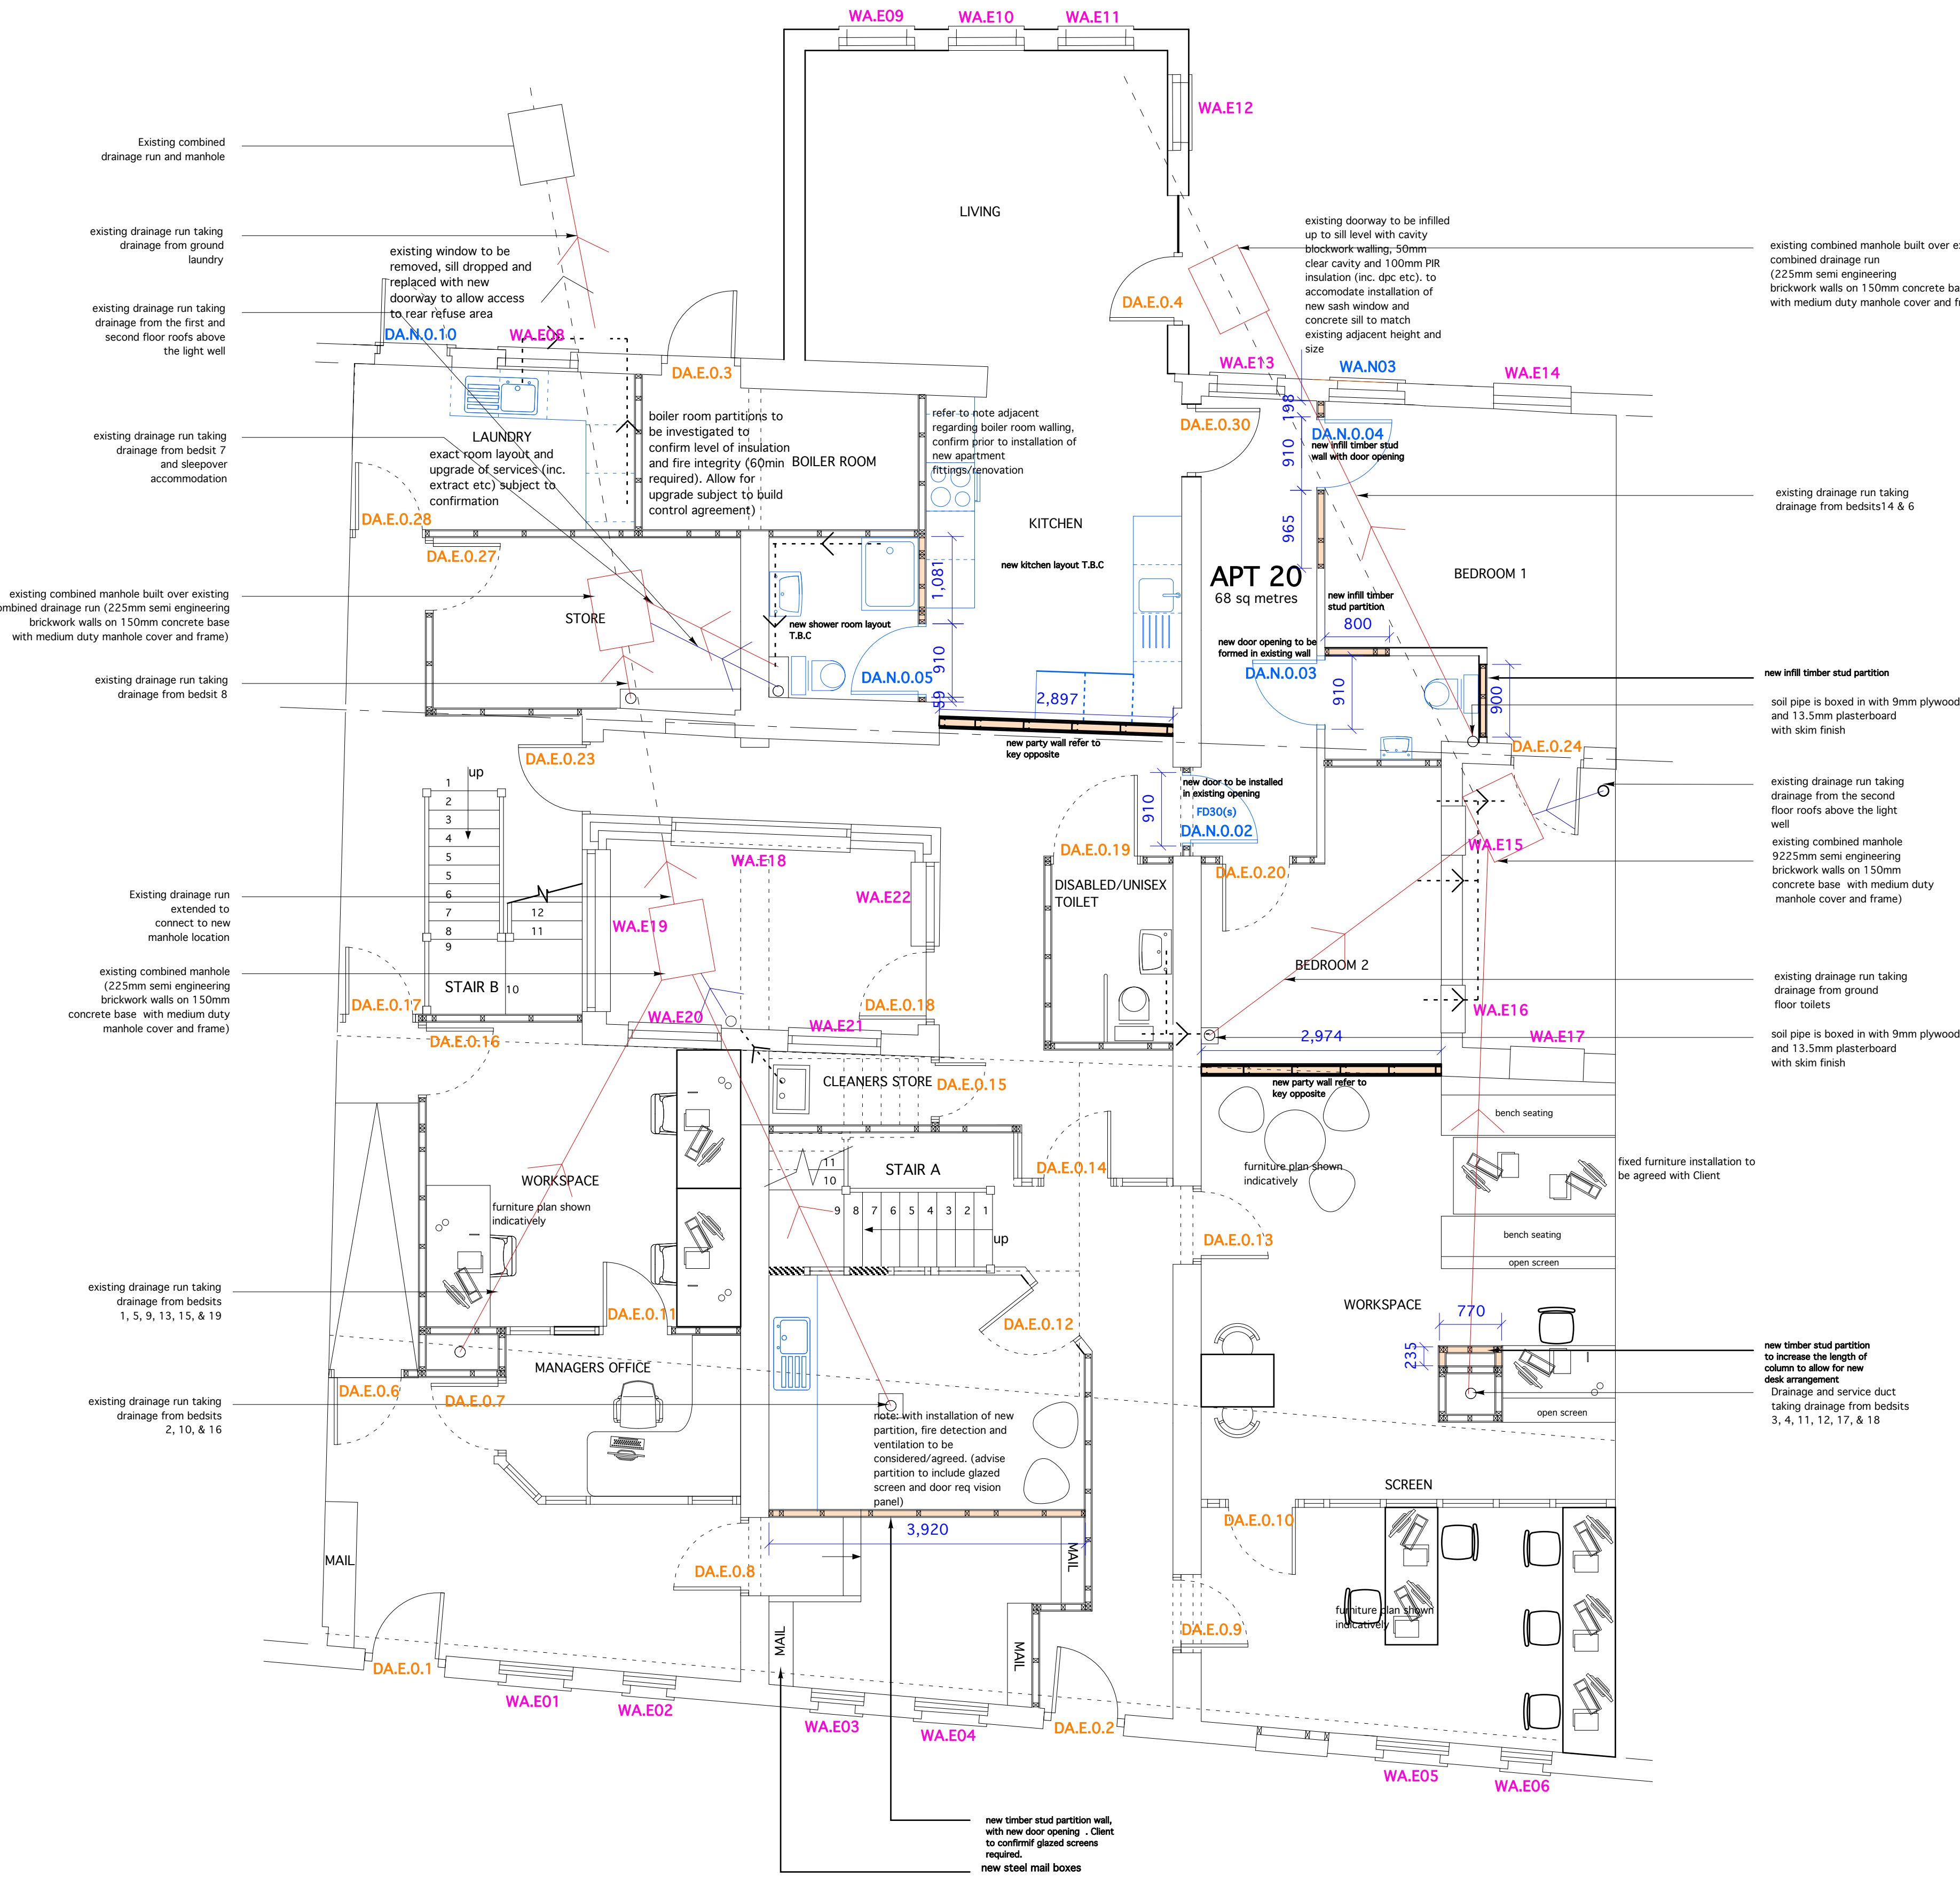

KEY

existing partition
assumed to be 90mm timber studs with
10mm plywood lining and 13mm
plasterboard to each side

Existing walls assumed to be masonry
with render/plaster finish or
plasterboard lining

proposed internal partitions:
75x50 sw timber (or MF channel) with
12.5mm plasterboard finish, internally
filled with mineral wool

proposed party wall partition:
90mm MF studs with mineral wool insulation
2no. 15mm fireline/acoustic boards on16mm
resilient bar lining to either side

proposed party wall partition/wall treatment:
existing wall
75x35mm timber studs with mineral wool
between
2no. 15mm fireline/acoustic boards on16mm

walls shown thus subject
to demolition/removal

items shown in red to be removed
(T.B.C. on site on an individual basis)

items shown in blue are new installations,
(subject to confirmation and positioning on
site)

doors shown thus are existing

doors shown thus are new

windows shown thus are existing

windows shown thus are new

GROUND FLOOR