



NOTES:
THIS DRAWING IS COPYRIGHT.
DO NOT SCALE FROM THIS DRAWING.
WORK TO FIGURED DIMENSIONS ONLY.
CHECK ALL DIMENSIONS ON SITE
ANY DISCREPANCIES TO BE NOTIFIED TO THE ARCHITECT

NOTES:
DRAWINGS HAVE BEEN PRODUCED FOR PLANNING AND B
REGULATIONS PURPOSES ONLY. THE CONSTRUCTION IDE
MANAGEMENT) REGULATIONS 2015 (CDM) IS THE RESPON
CLIENT/ CONTRACTOR UNLESS OTHERWISE AGREED IN W

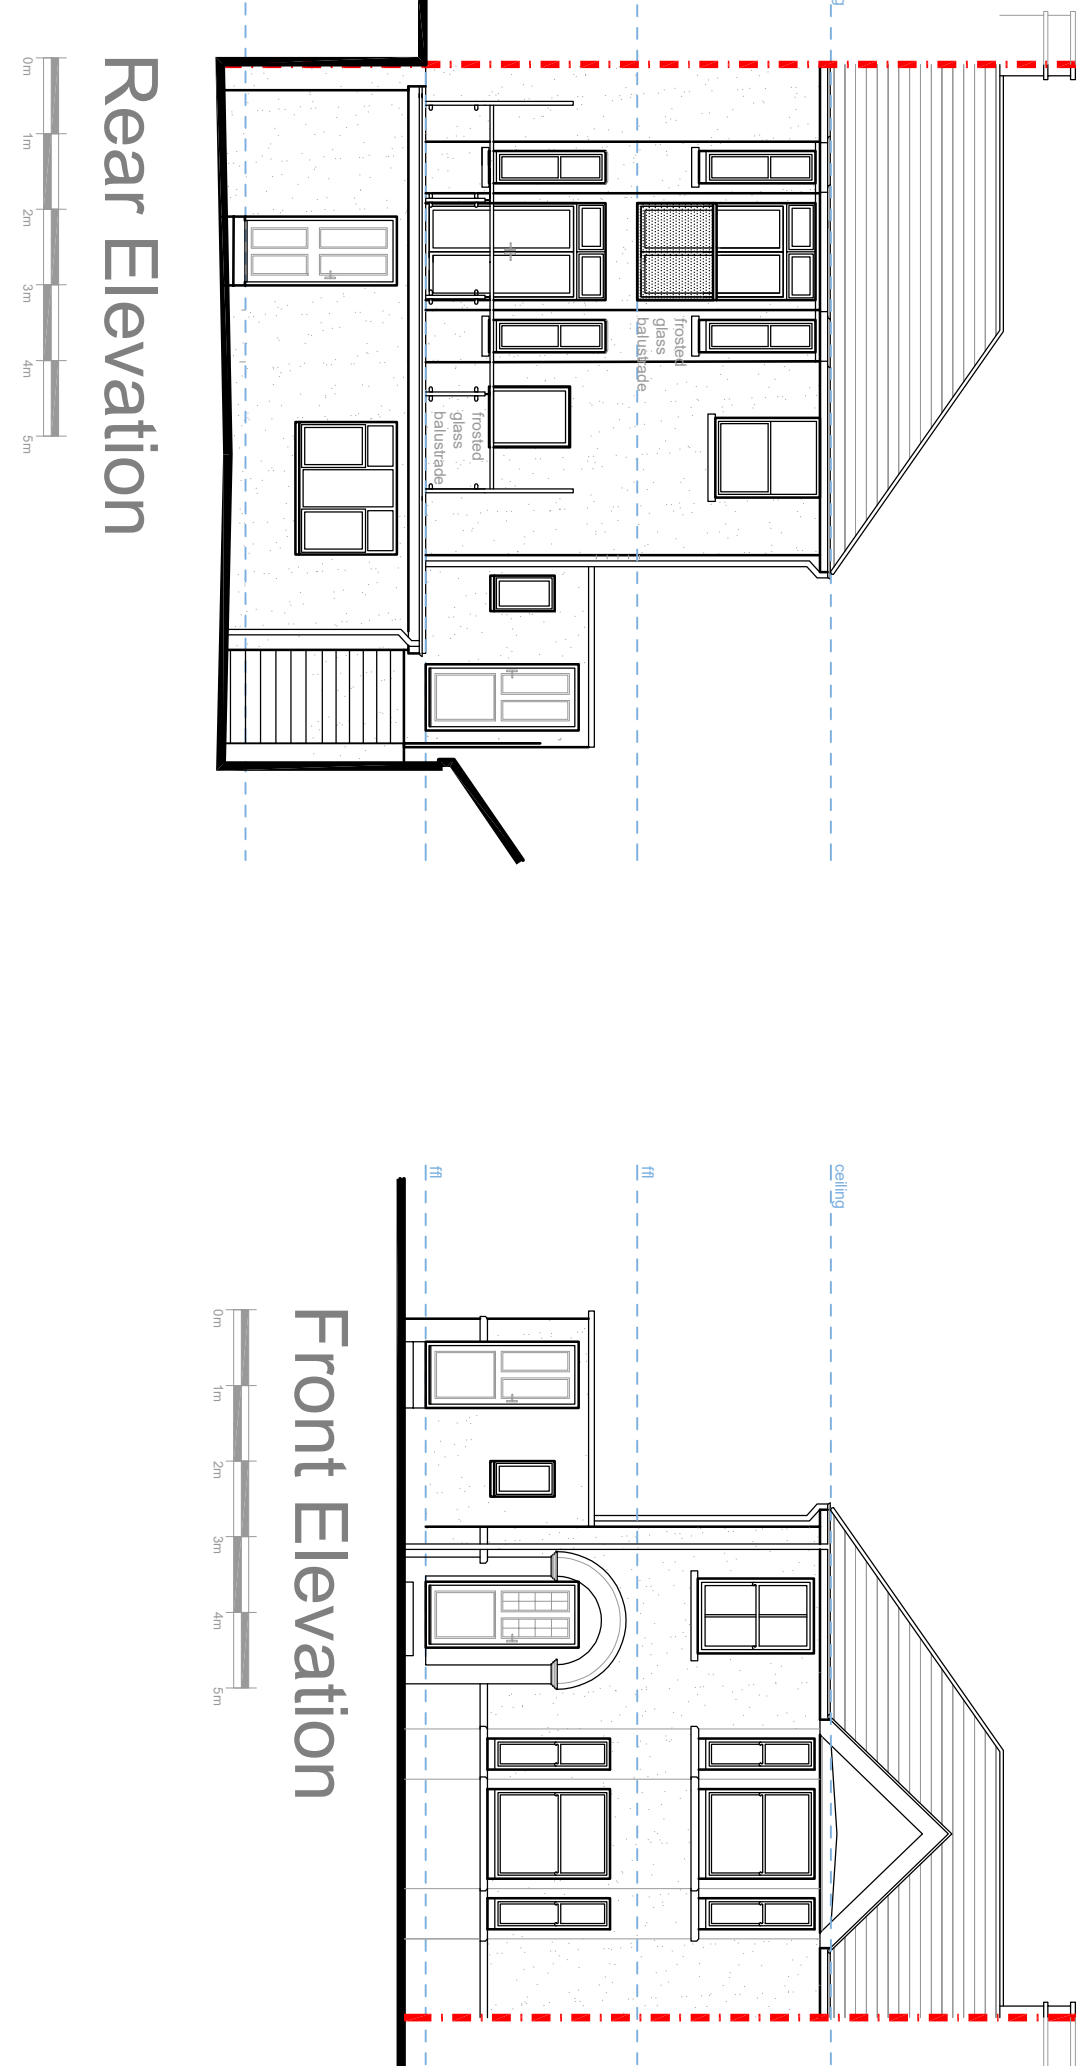


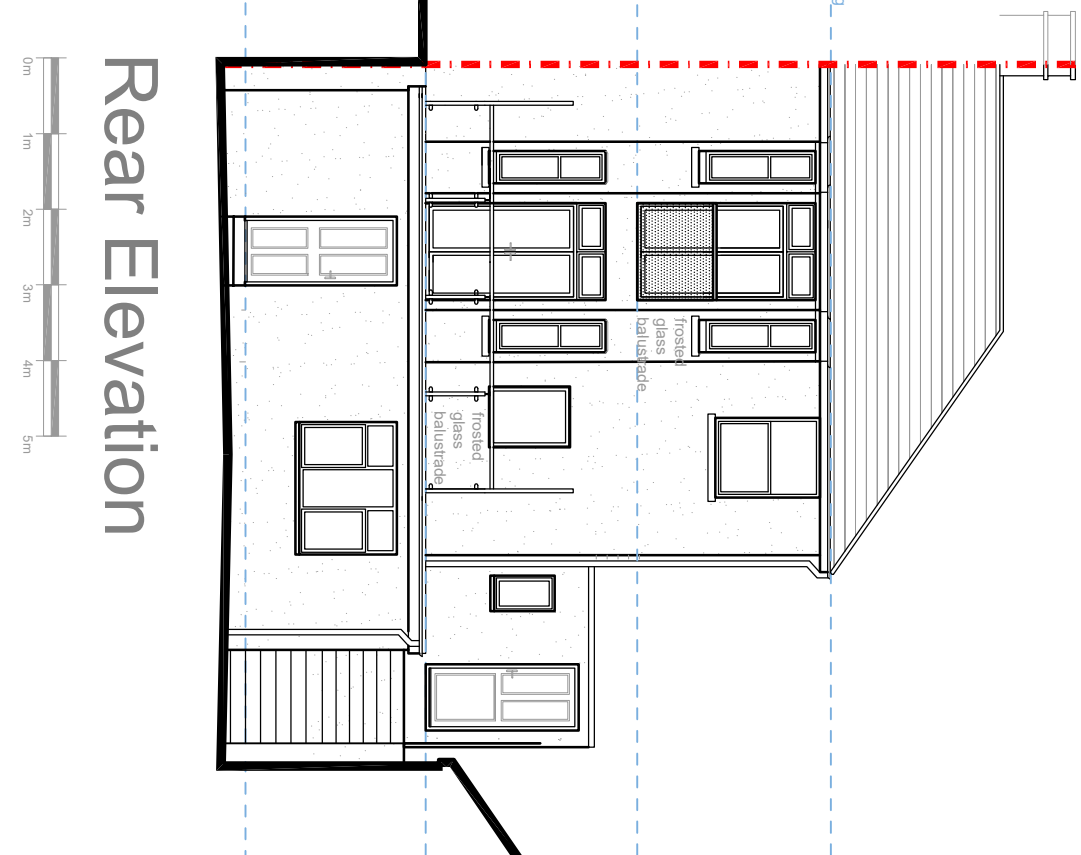




Bio-Diversity Enhancement Bar Box	Implementation Schedule
	Prior to practical completion of the unit
Bar Box	Prior to practical completion of the unit
	Ensure artificial illumination does not affect Bar Box

- 1x Bat Box
- 1x Vhara Pro Woodstone House Sparrow nest box



RICHARD ANDREW
ARCHITECT
SUSTAINABLE MODERN CREATIVELY

THE STABLES, THE ESTATES OFFICE, 25-26
GOLD TOPS, NEWPORT, NP20 4PG

EMAIL: admin@ra-architects.co.uk

Richard Andrews Architects

www.ra-architects.co.uk

www.ra-architects.co.uk

34 Tennyson Road
Newport
NP19 8HN

Proposed Plans and Elevations with Bio-diversity enhancements