


REVISIONS

P 01	CLIENT ISSUE	26.01.08
P 02	CLIENT ISSUE	26.01.15
P 03	CLIENT ISSUE	26.01.22
P 04	PLANNING SUB	26.01.22

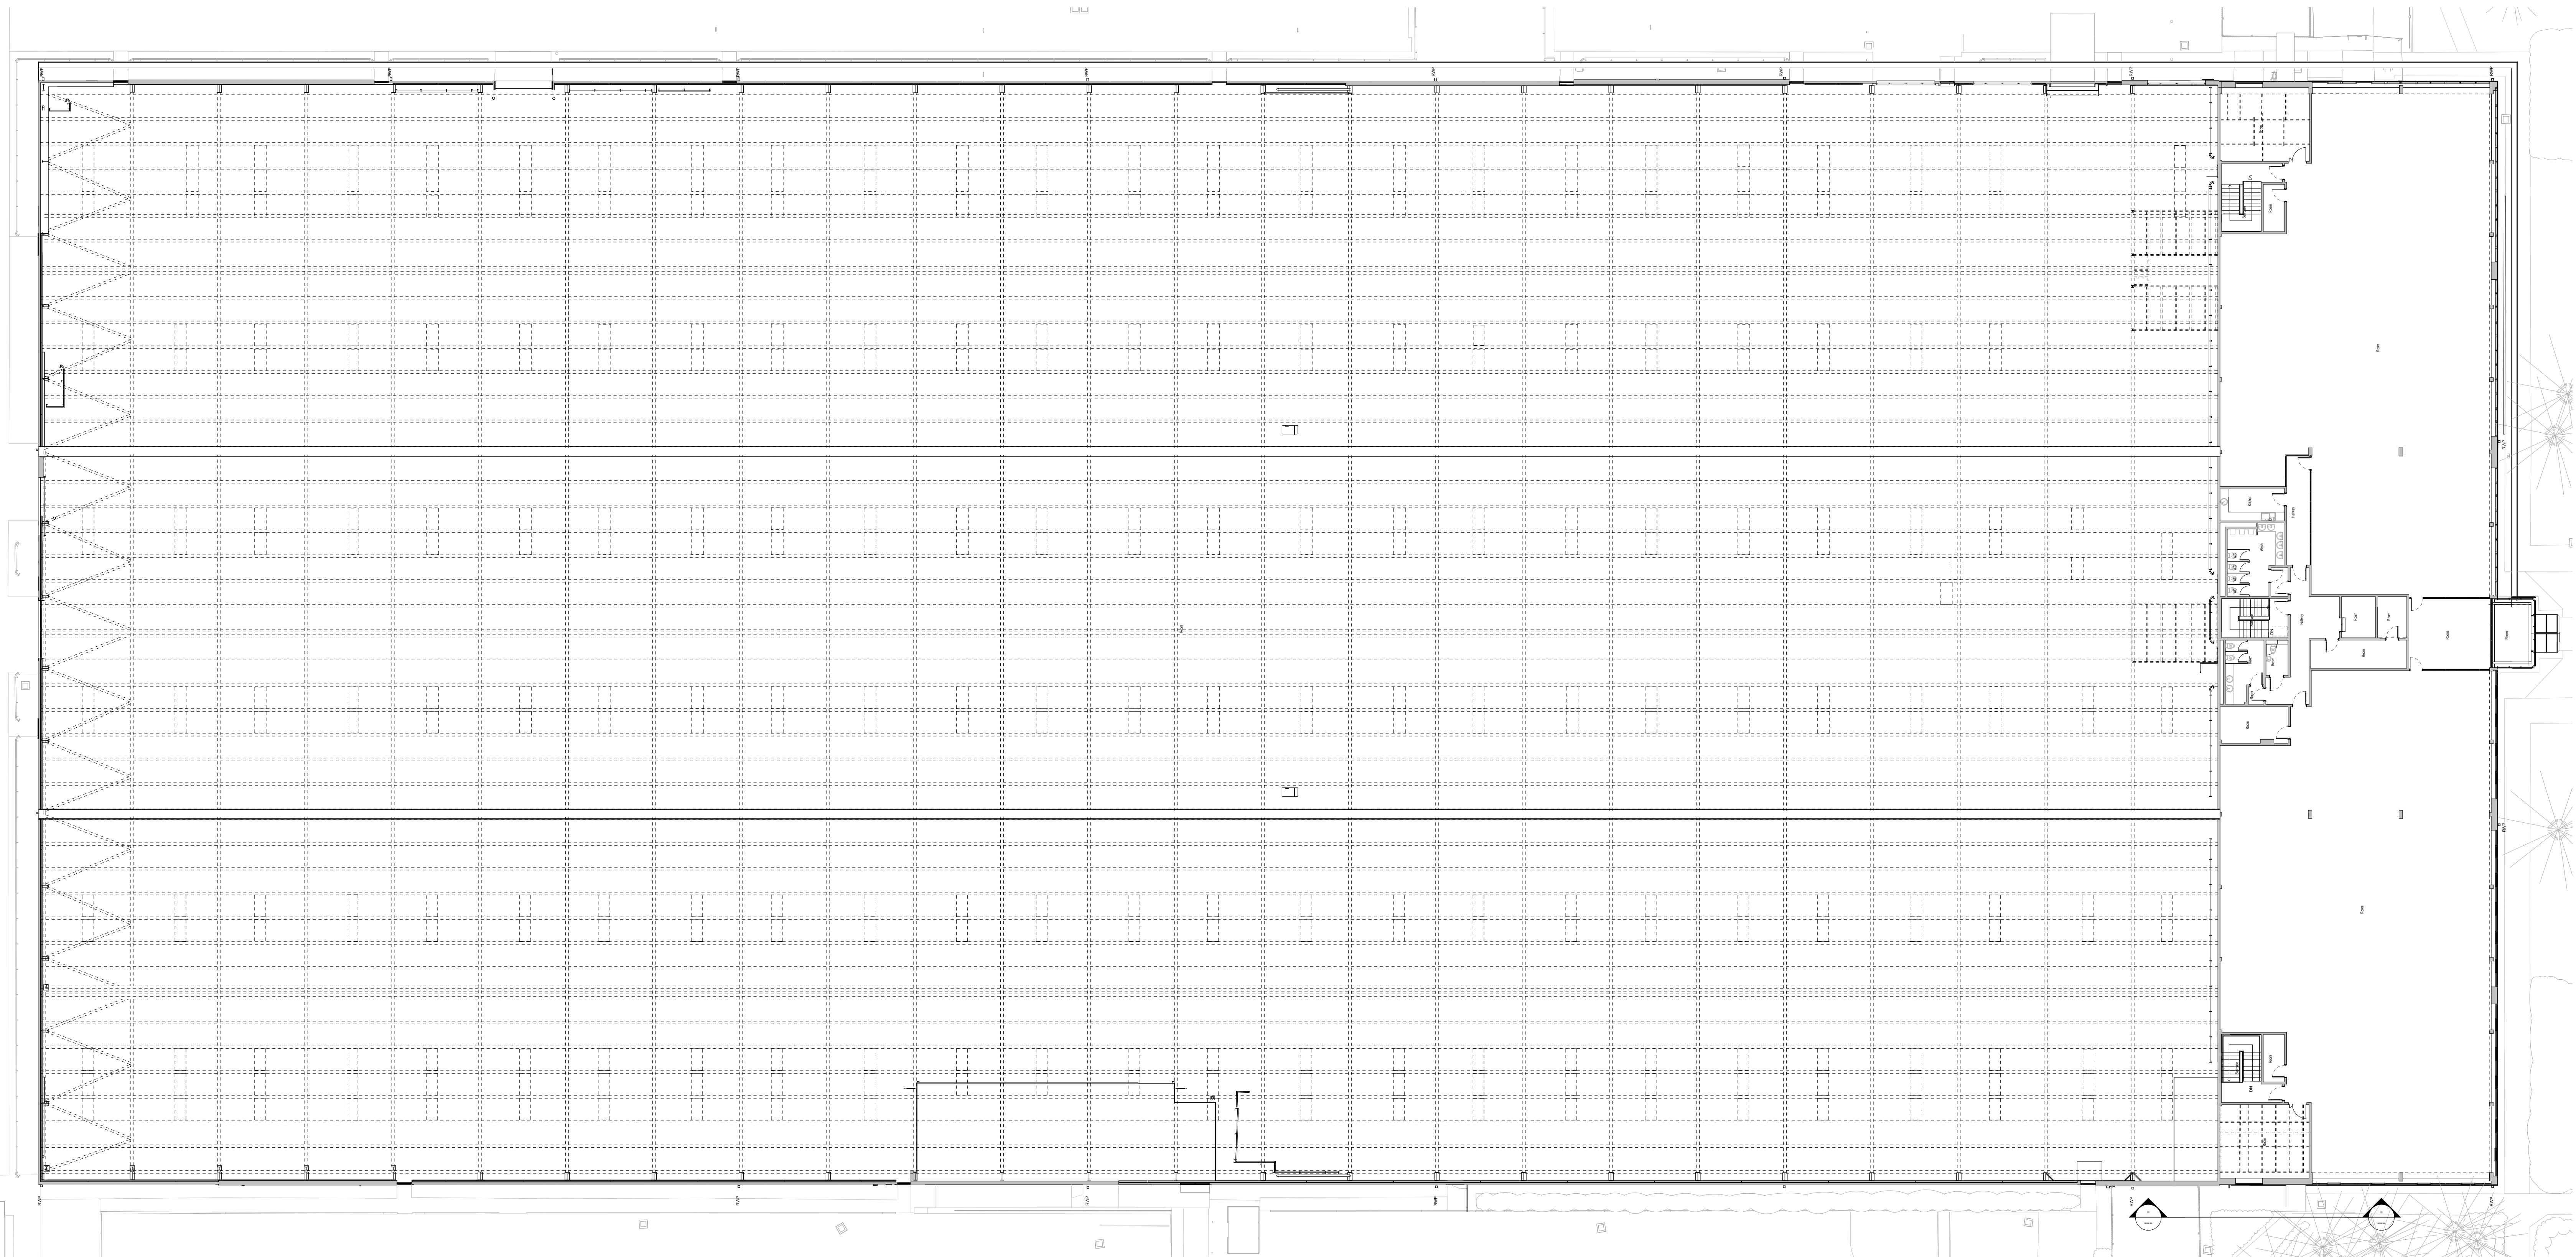

EXISTING FIRST FLOOR

1 : 200