


REVISIONS

P 01	CLIENT ISSUE	26.01.08
P 02	CLIENT ISSUE	26.01.15
P 03	CLIENT ISSUE	26.01.22
P 04	PLANNING SUB	26.01.22

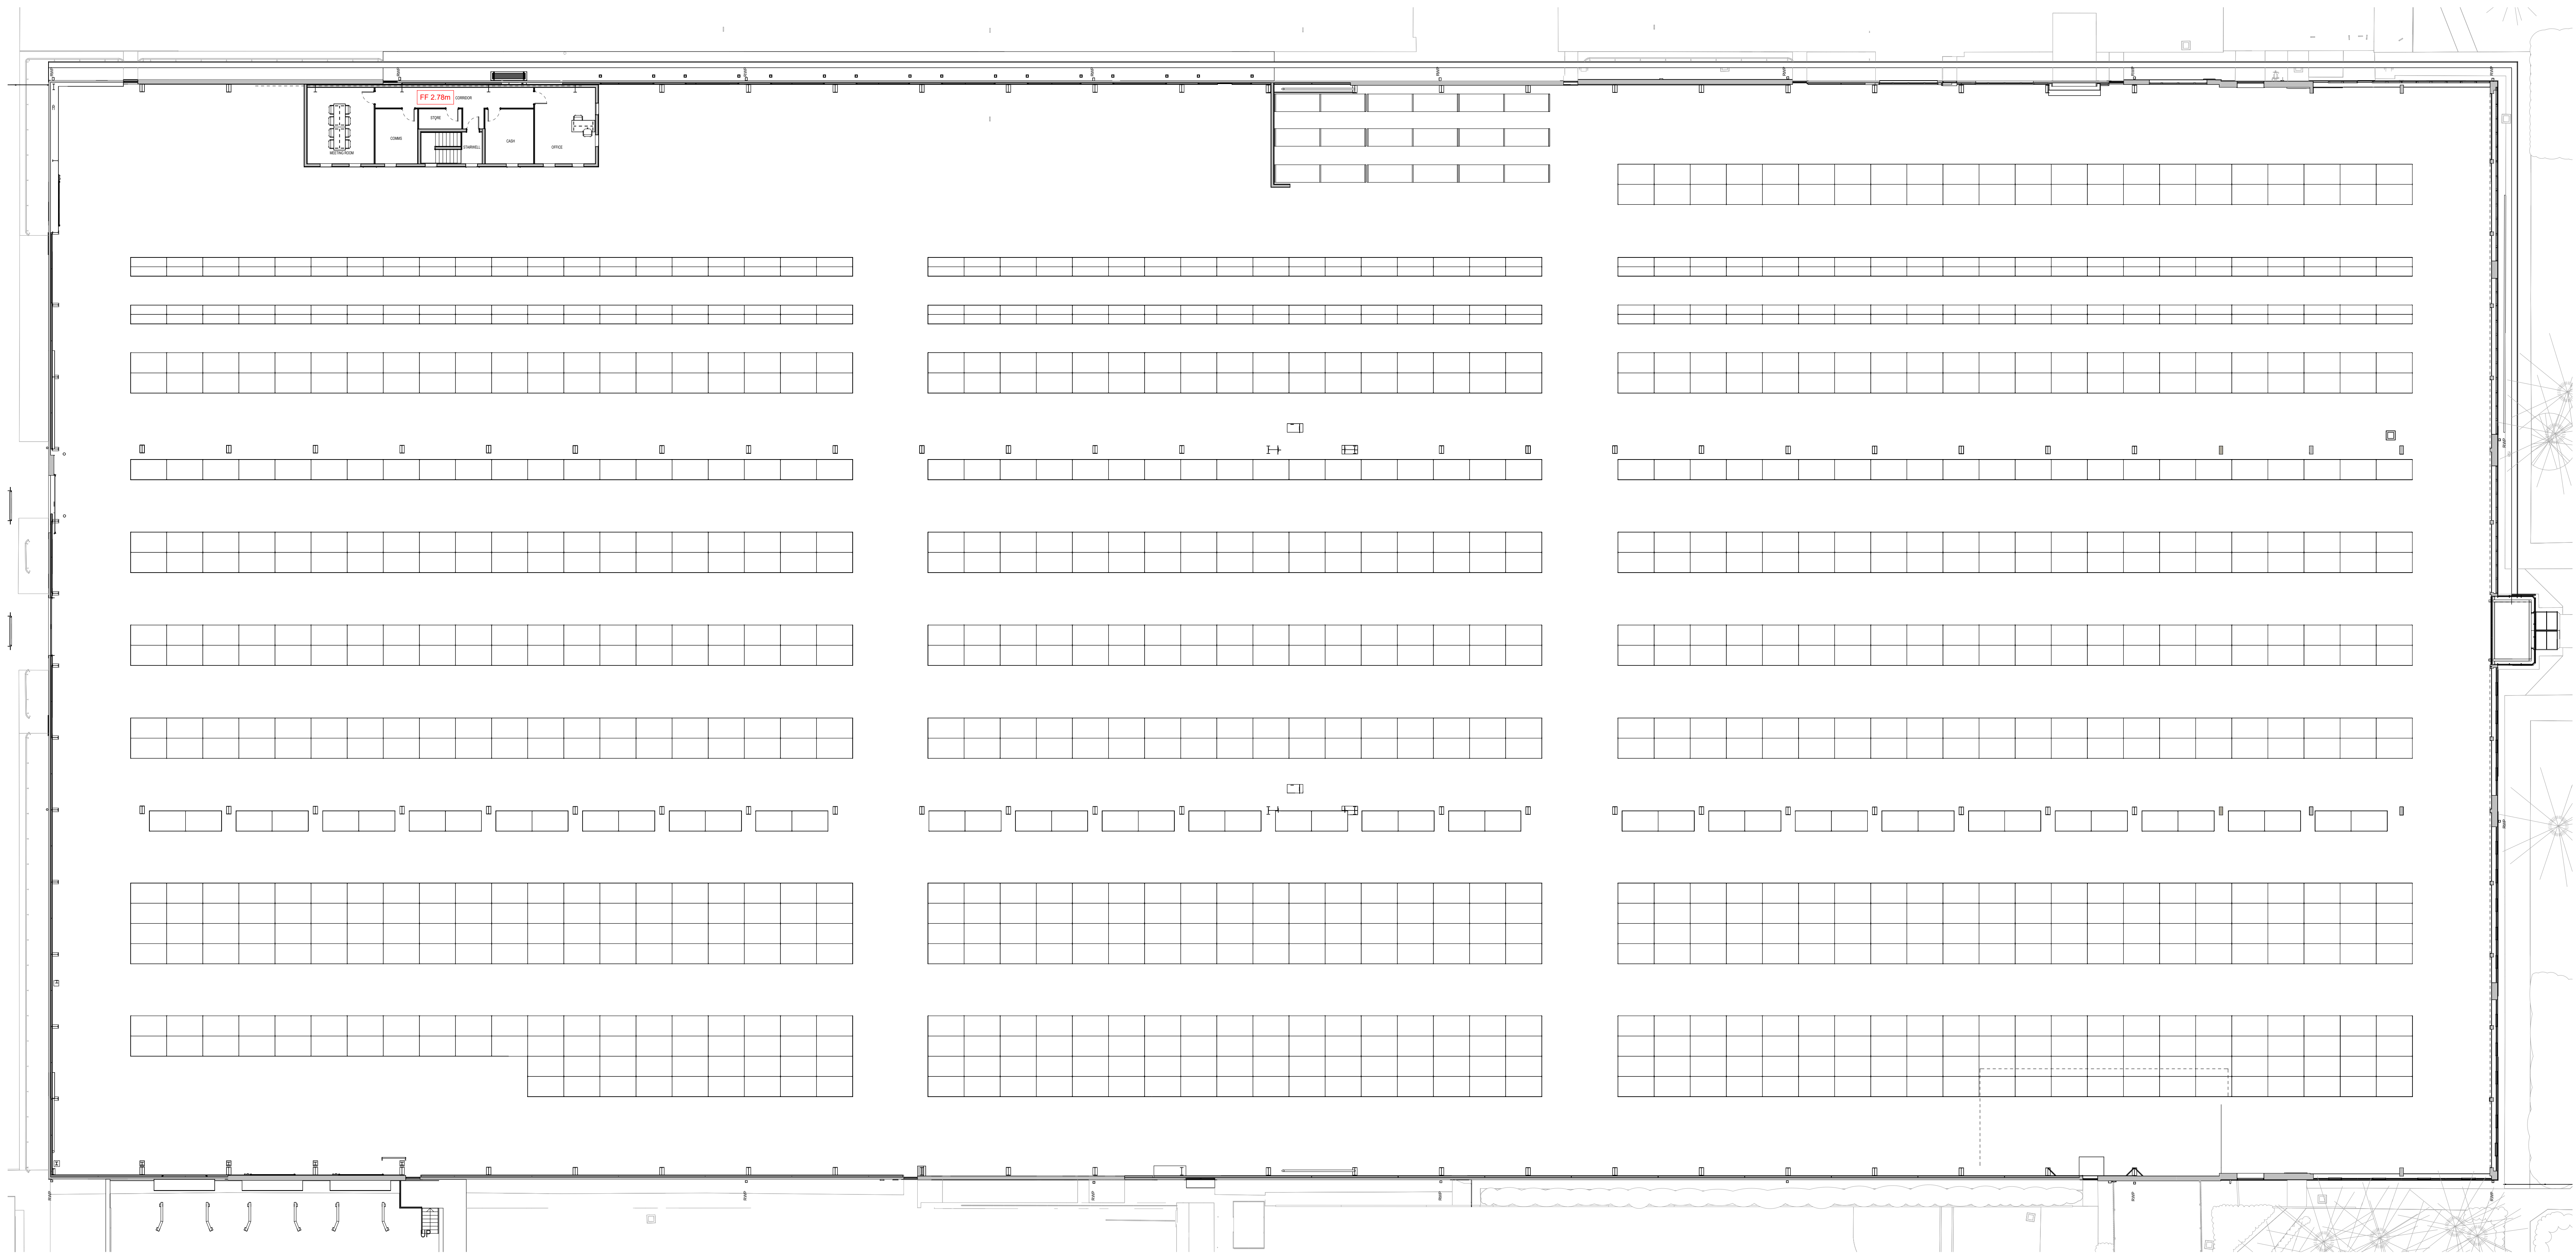

PROPOSED FIRST FLOOR

1 : 200

CLAN
ARCHITECTS
First Floor | 46 Tower Street | Harrogate | HG1 1HS
01433 348 391
www.clanarchitects.co.uk

PROJECT
**OAK TYRES,
NEWPORT, NP19 4SS**

TITLE
PROPOSED FLOOR PLANS

SCALE
1 : 200 @ A0

DATE
13/12/25

CLAN REF
2025-040

DRAWN
BL

REVIEWED
HJ

DOCUMENT NUMBER
OTNP-CLAN-ZZ-00-D-A- 20302

DOCUMENT PURPOSE
PLANNING

REVISION
P 04