



REVISIONS		
P 01	CLIENT ISSUE	26.01.06
P 02	CLIENT ISSUE	26.01.15
P 03	CLIENT ISSUE	26.01.22
P 04	PLANNING SUB	26.01.22

SITE KEY:
— PROPOSED 2.4M HIGH
WELDMESH MANUAL FENCE

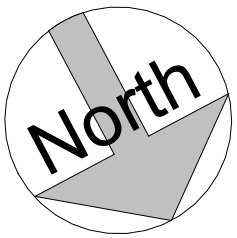

PROPOSED SITE PLAN
1 : 500

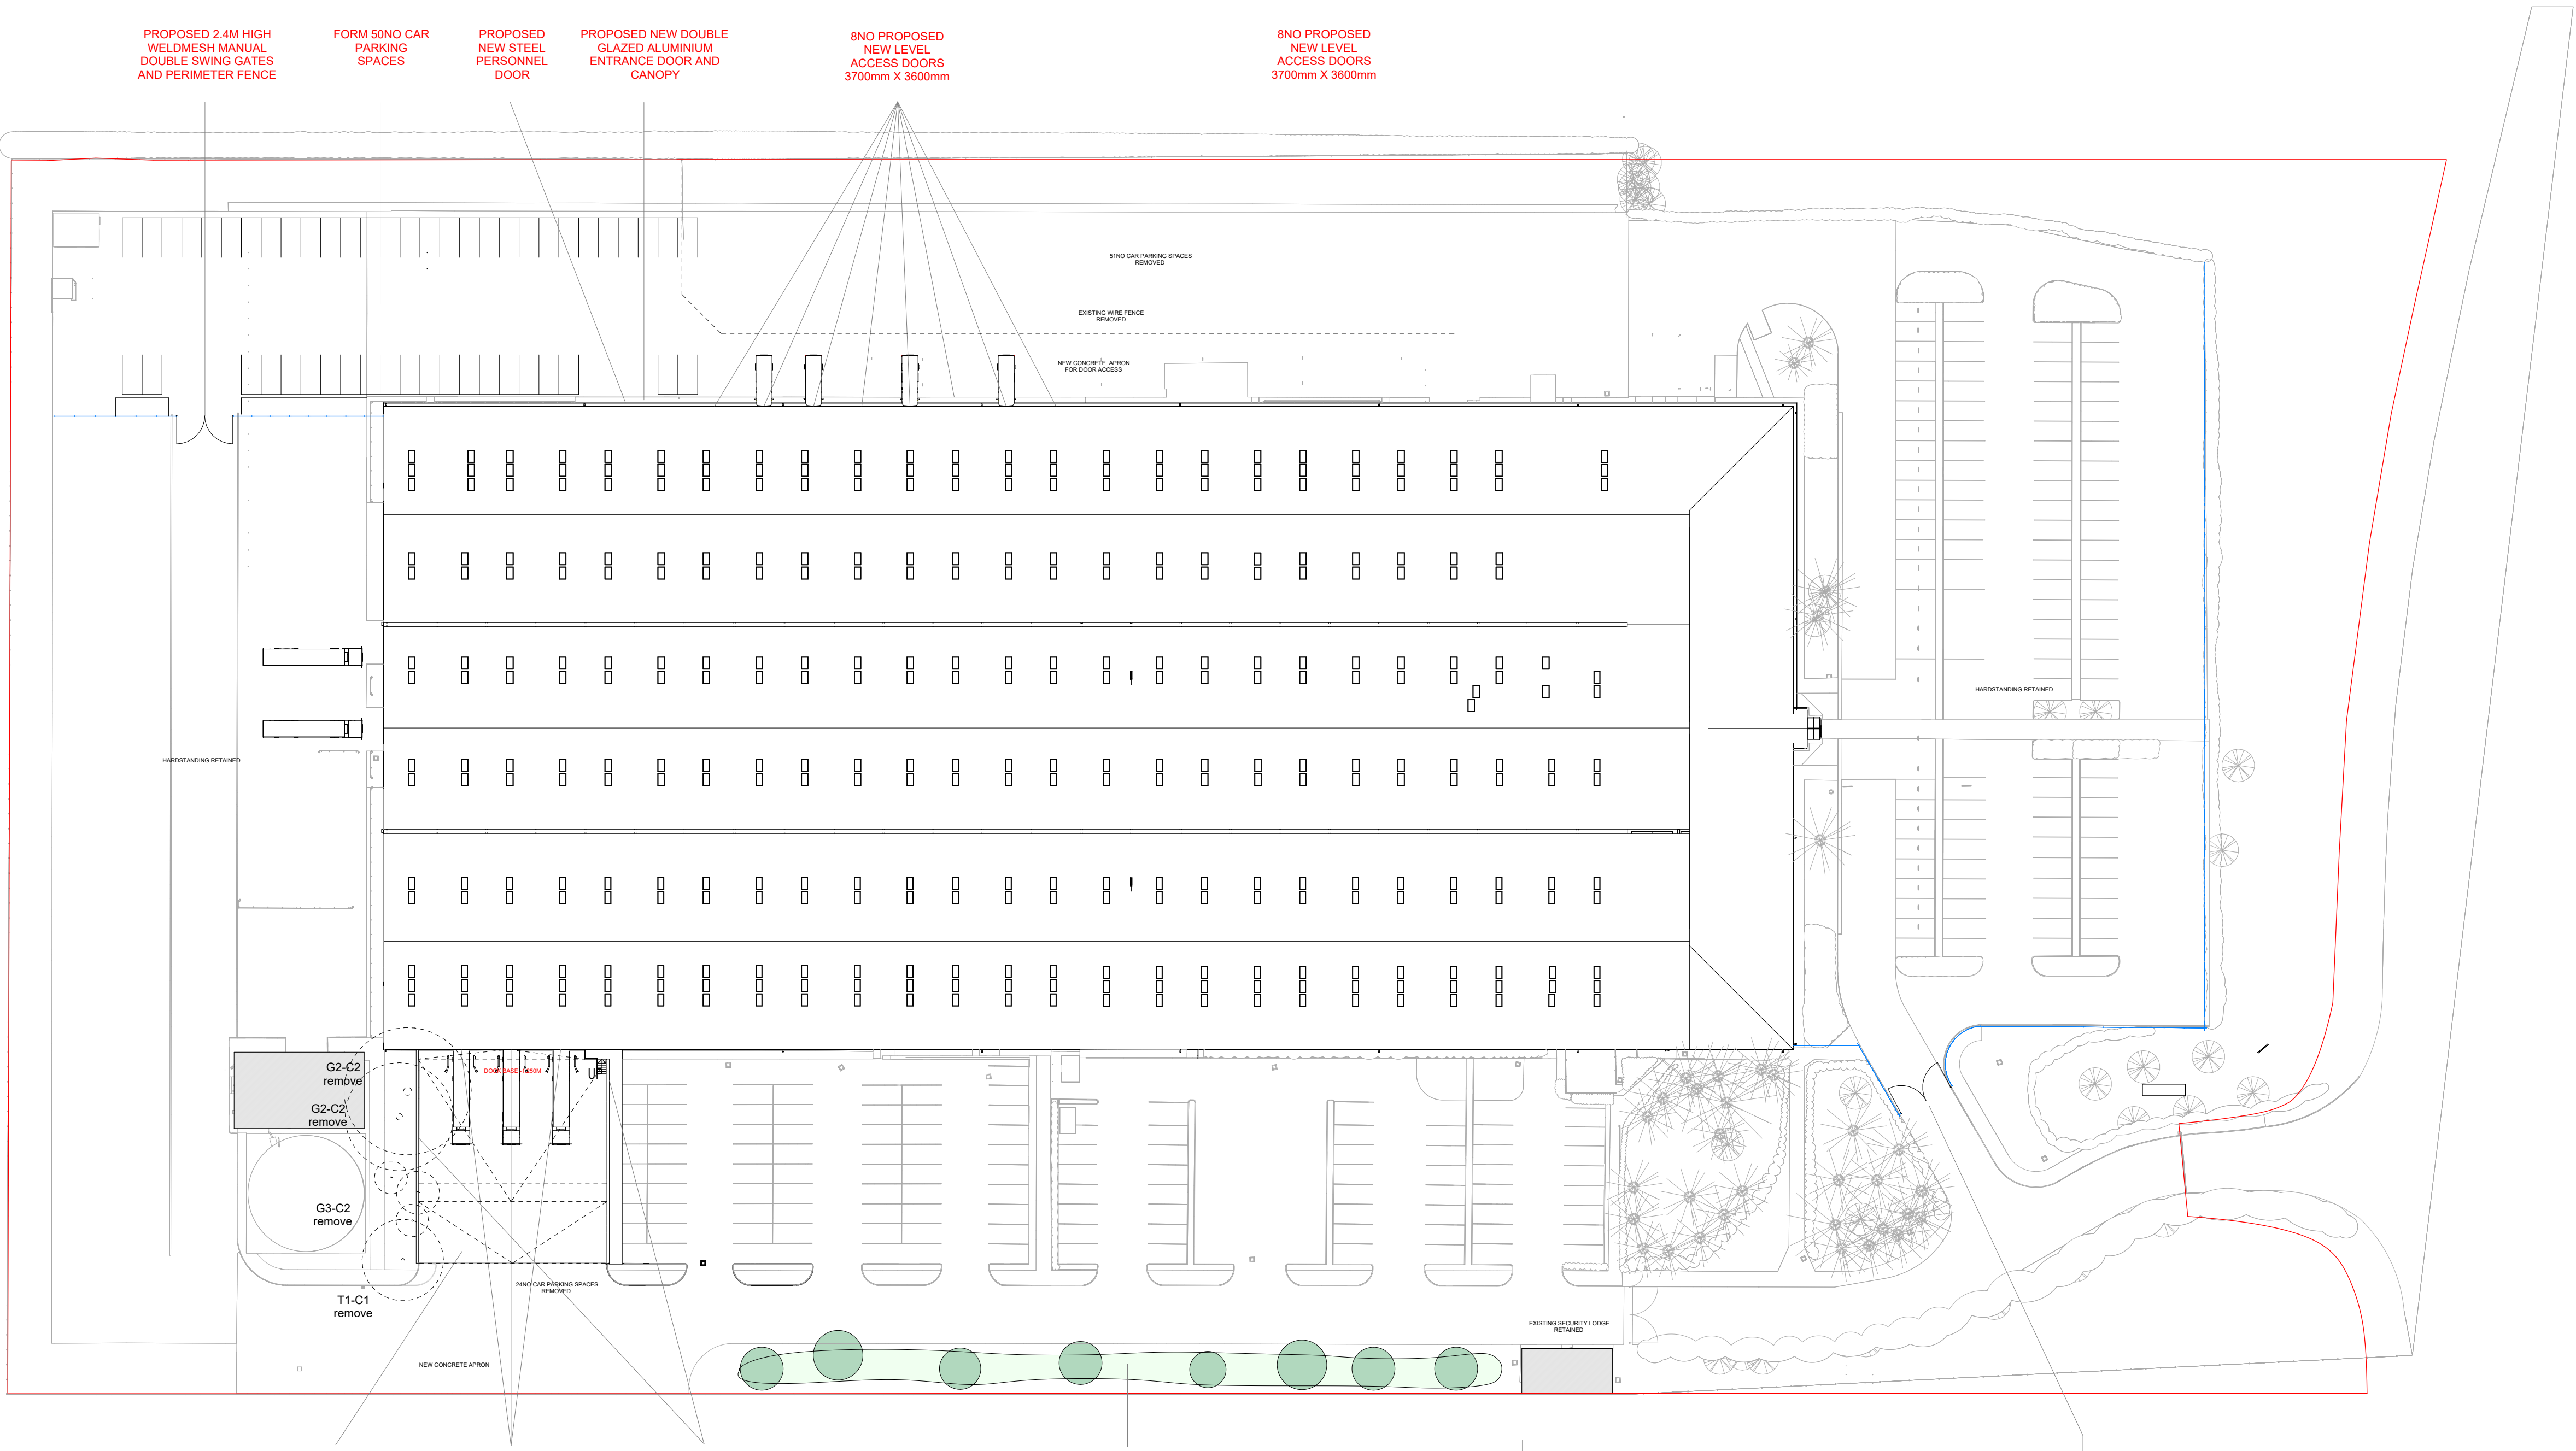

CLAN
ARCHITECTS

First Floor | 46 Tower Street | Harrogate | HG1 1HS
01423 548 391
www.clanarchitects.co.uk

PROJECT
**OAK TYRES,
NEWPORT, NP19 4SS**

TITLE
PROPOSED SITE PLAN

SCALE	DATE	
As indicated @ A1	12/25	
CLAN REF	DRAWN	REVIEWED
2025-040	BL	HJ
DOCUMENT NUMBER		
OTNP-CLAN-ZZ-00-D-A- 20102		
DOCUMENT PURPOSE		REVISION
PLANNING		P 04