


REVISIONS		
P 01	CLIENT ISSUE	26.01.06
P 02	CLIENT ISSUE	26.01.15
P 03	CLIENT ISSUE	26.01.22
P 04	PLANNING SUB	26.01.22

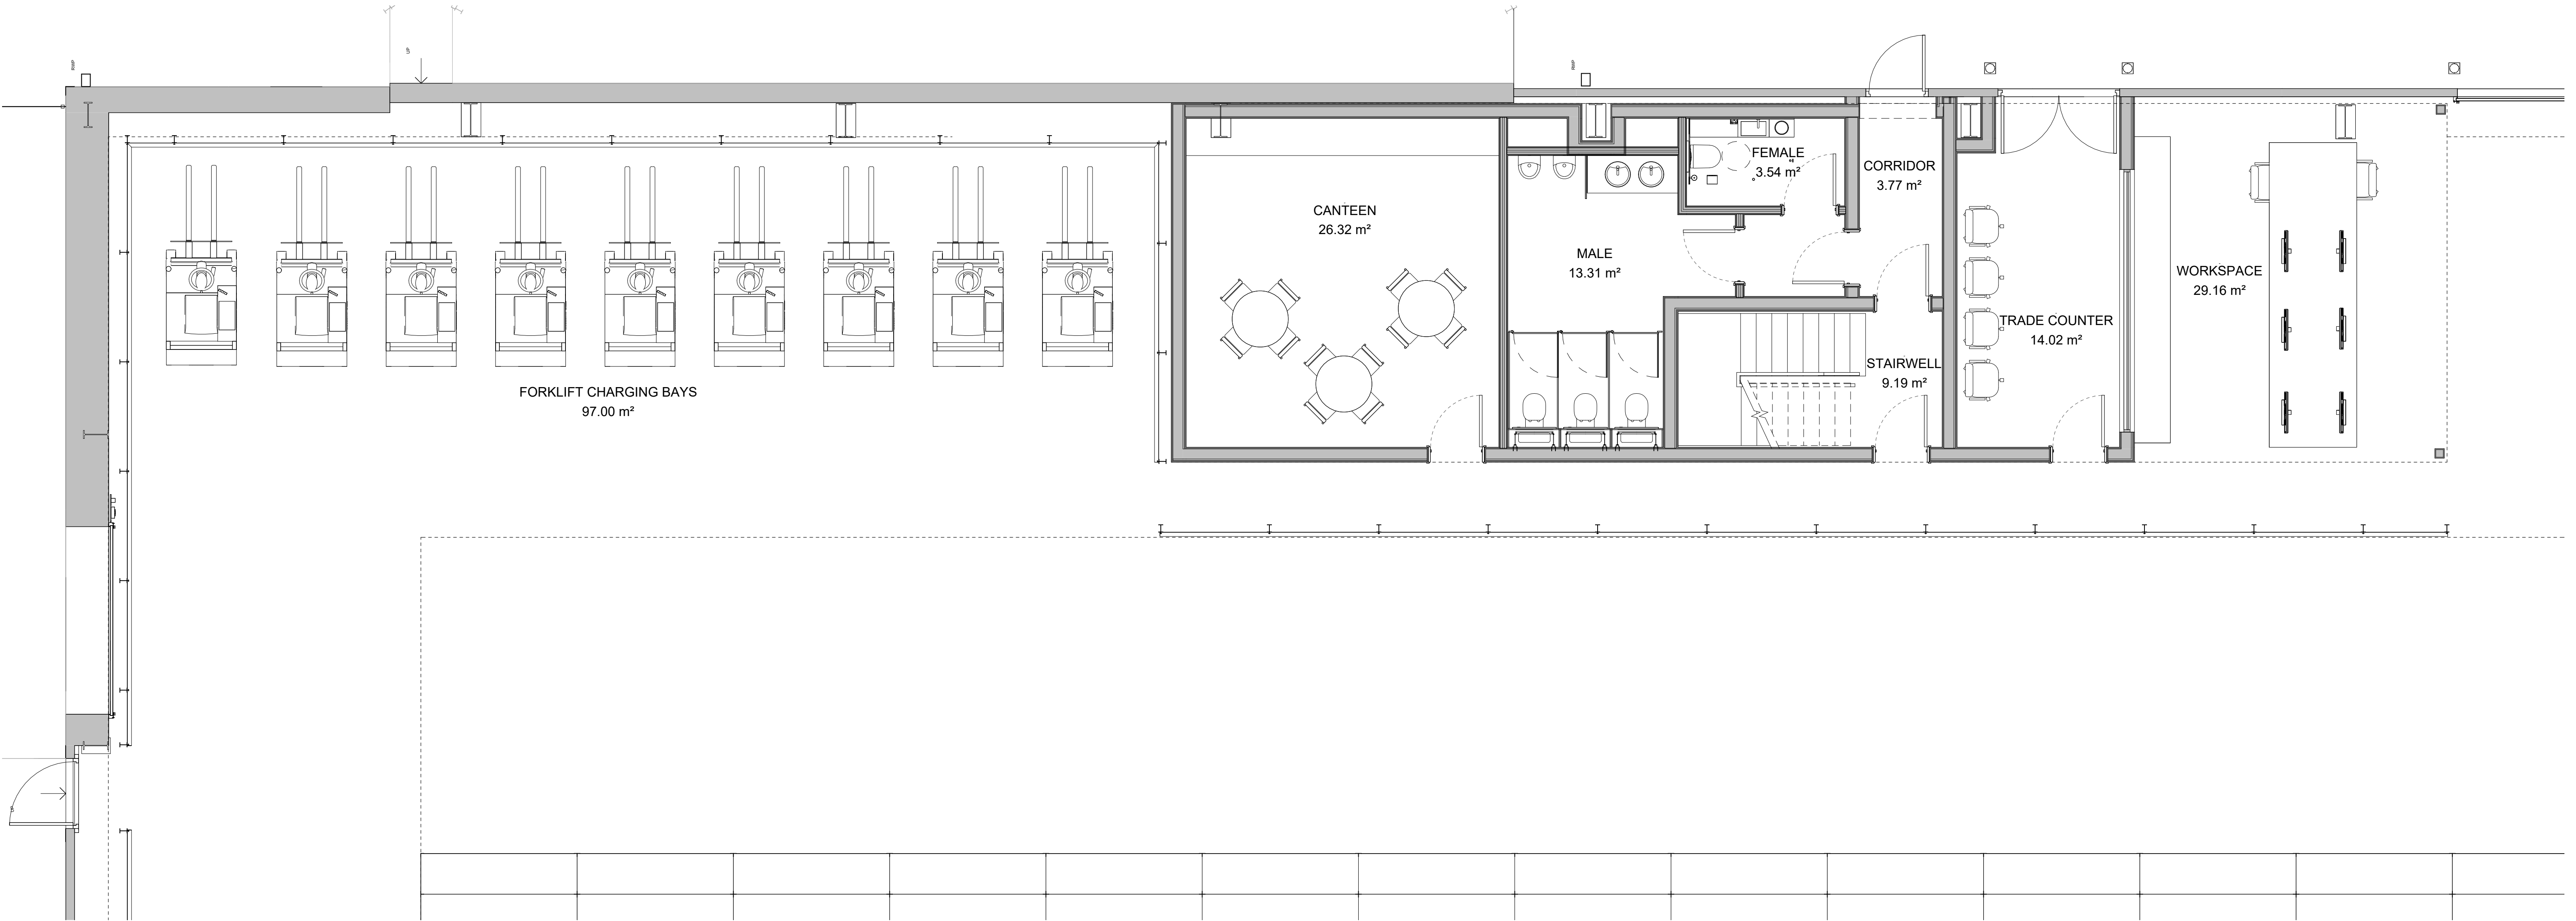

PROPOSED GROUND FLOOR - INTERNAL TRADE COUNTER AND STAFF WELFARE FACILITIES
1 : 50

CLAN

ARCHITECTS

First Floor | 46 Tower Street | Harrogate | HG1 1HS
01423 548 391
www.clanarchitects.co.uk

PROJECT
**OAK TYRES,
NEWPORT, NP19 4SS**

TITLE
**PROPOSED FLOOR PLANS
- TRADE COUNTER**

SCALE
1 : 50 @ A1

DATE
12/25

CLAN REF
2025-040

DRAWN
BL

REVIEWED
HJ

DOCUMENT NUMBER
OTNP-CLAN-ZZ-00-D-A- 20310

DOCUMENT PURPOSE
PLANNING

REVISION
P 04

