




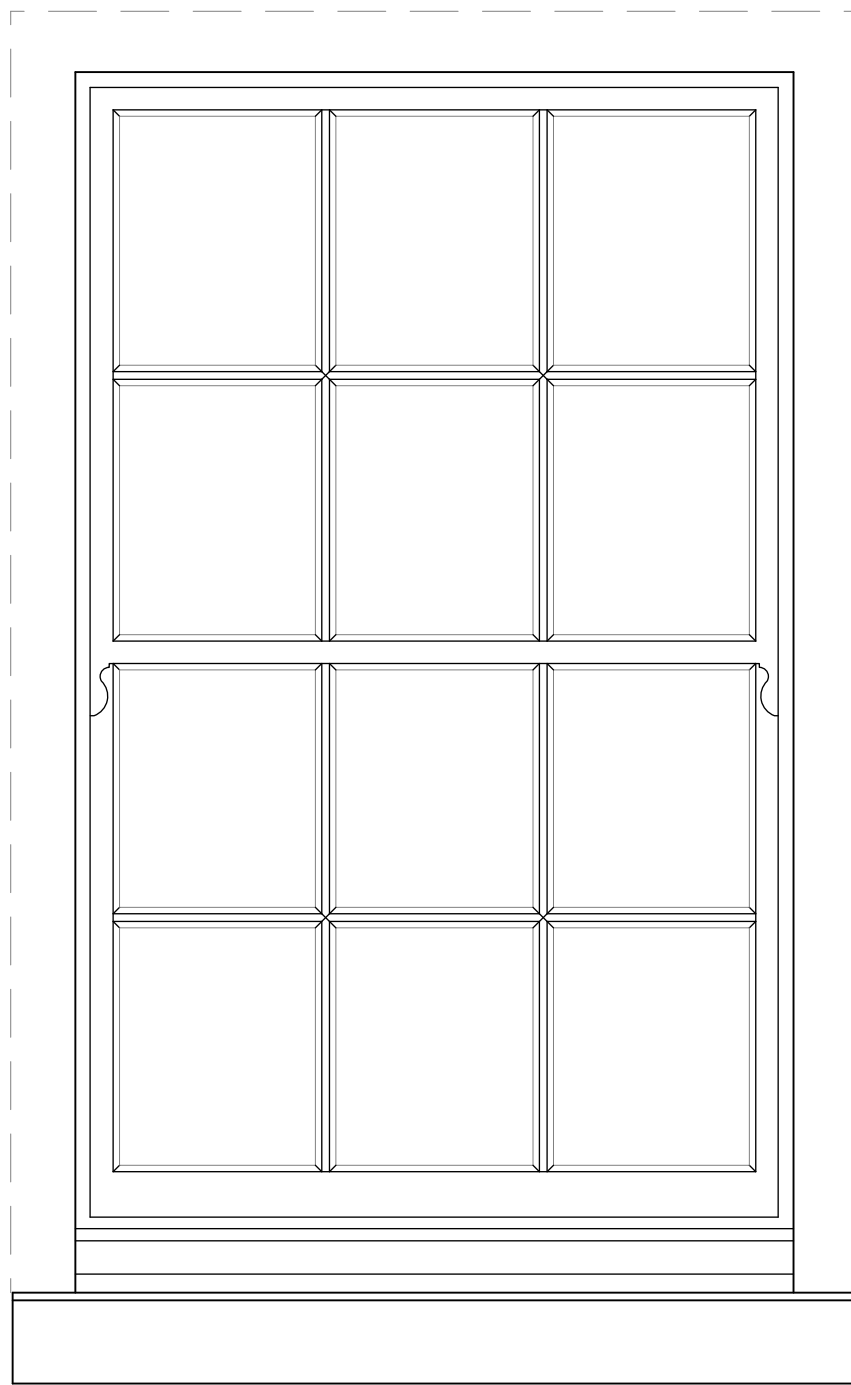


Elevation (External)
Double glazed (slimline), 6 over 6
Type 3 (W03, 13)

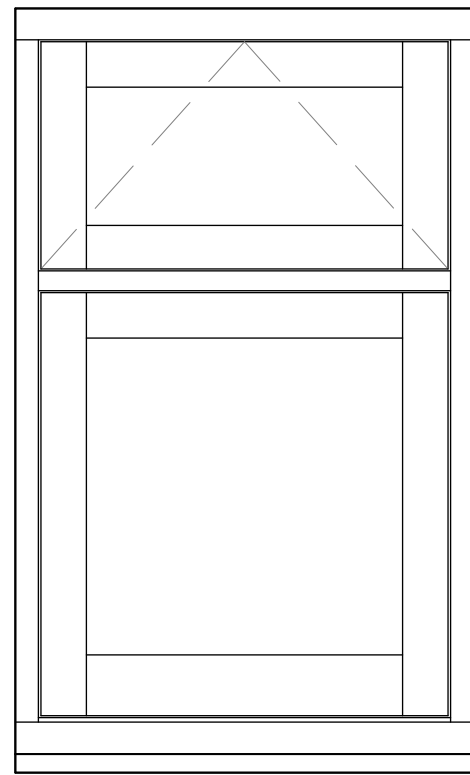


Elevation (External)
Double glazed Casement
Type 4
(W04, 05, 06, 07, 08, 14, 17)

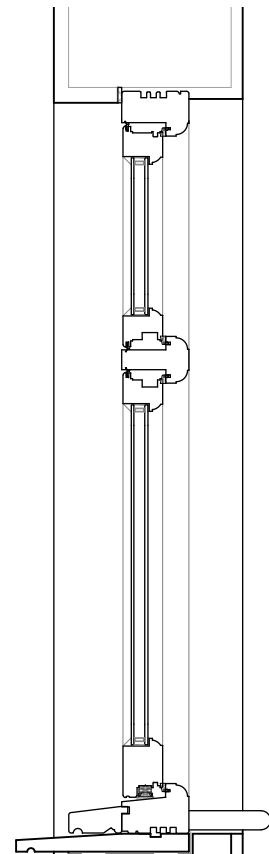


Section
Double glazed Casement
Type 4
(W04, 05, 06, 07, 08, 14, 17)

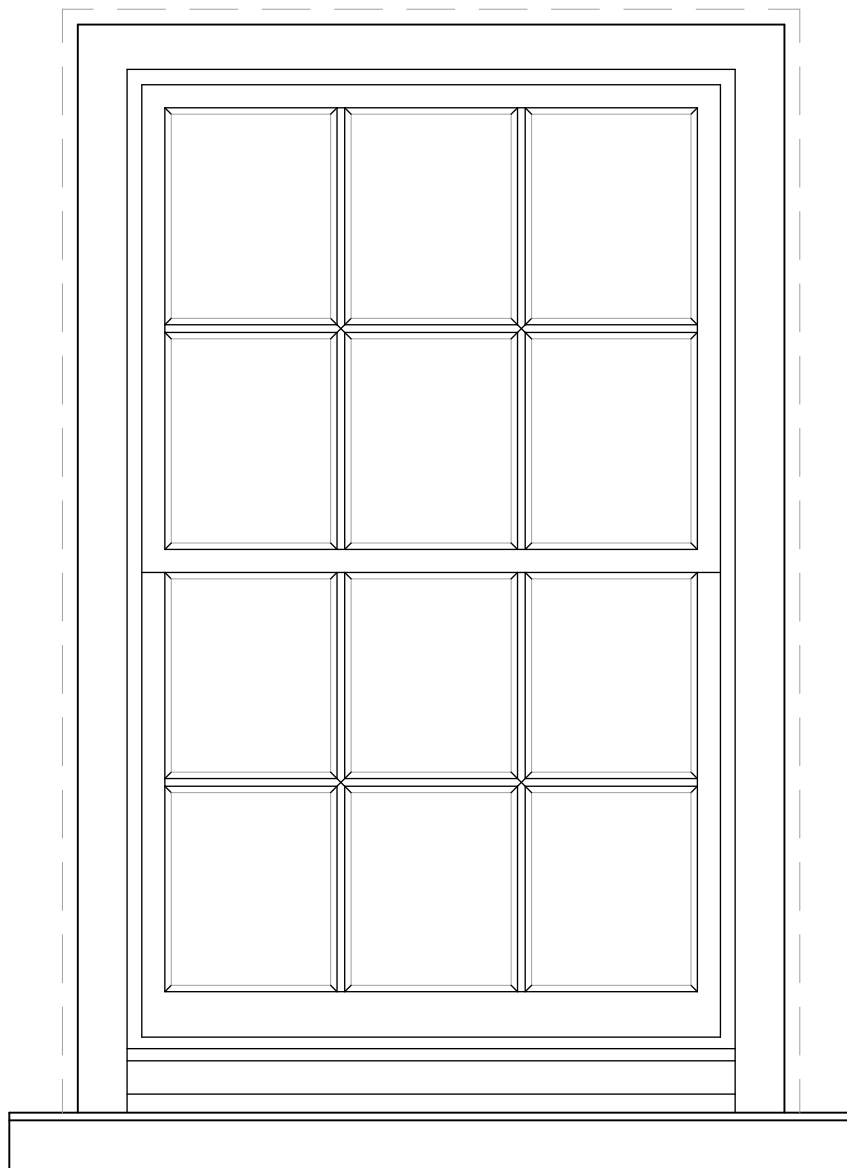


Elevation (External)
Double glazed (slimline), 6 over 6
Type 5 (W10)

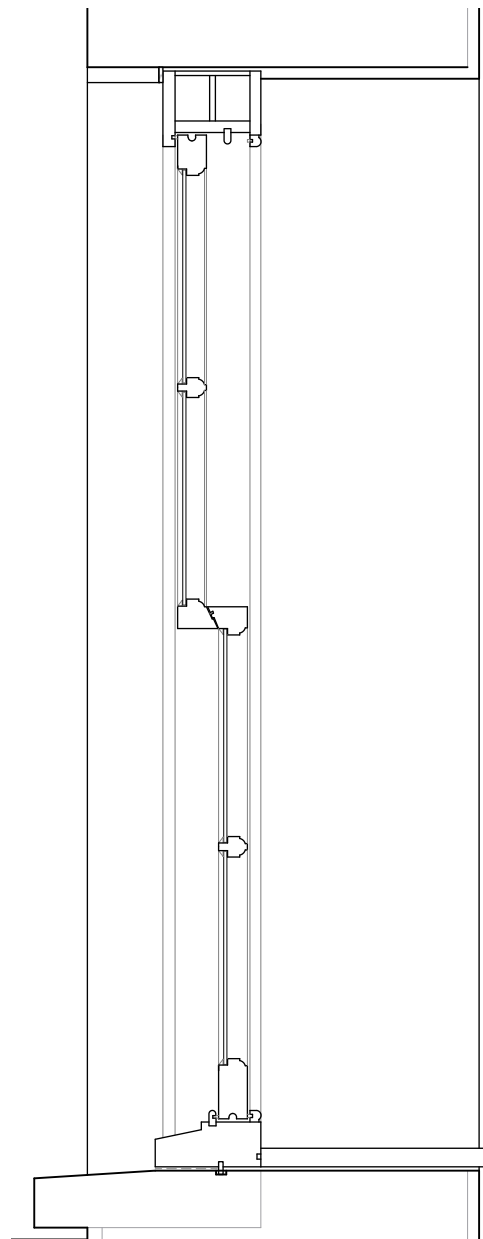


Section
Double glazed (slimline), 6 over 6
Type 5 (W10)

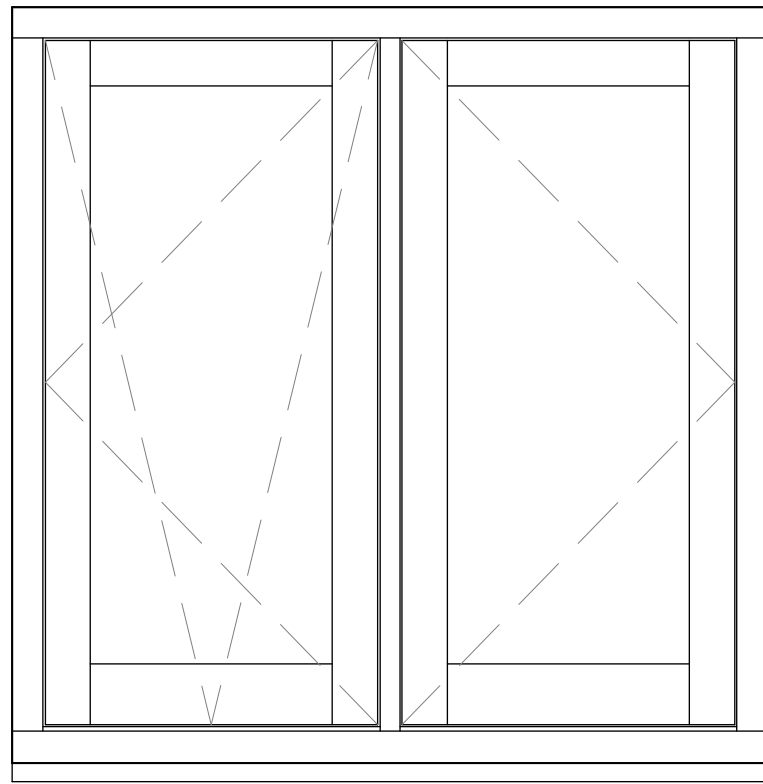


Elevation (External)
Double glazed Casement
Type 6
(W12, 15, 19, 20, 21)

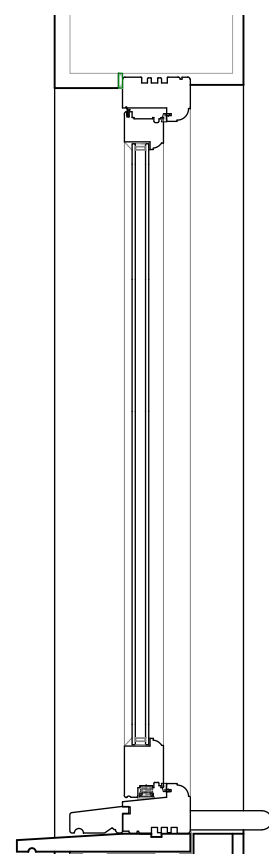


Section
Double glazed Casement
Type 6
(W12, 15, 19, 20, 21)

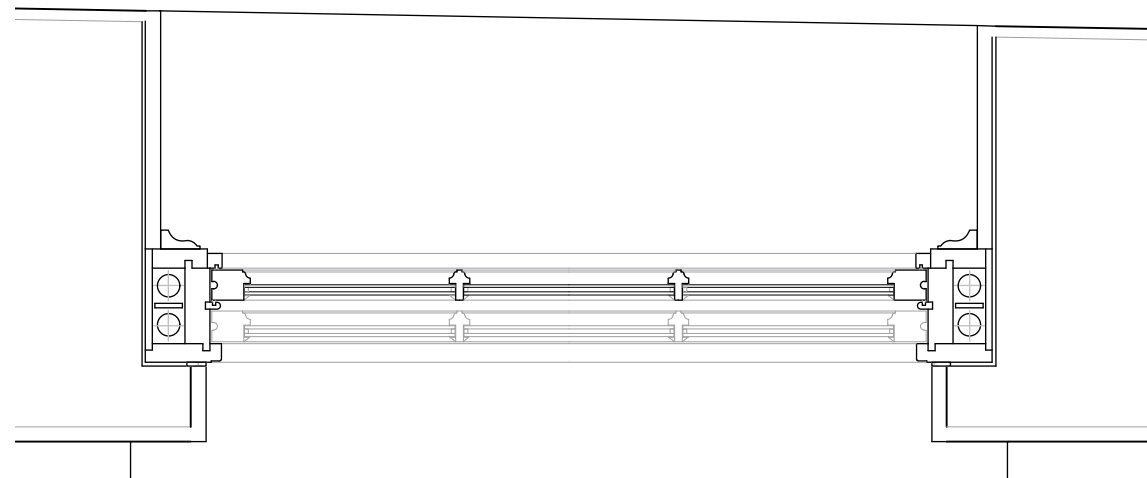


Plan
Double glazed (slimline), 6 over 6
Type 3 (W03, 13)

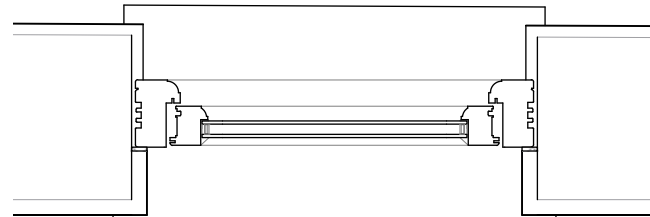

Plan
Double glazed Casement
Type 4
(W04, 05, 06, 07, 08, 14, 17)

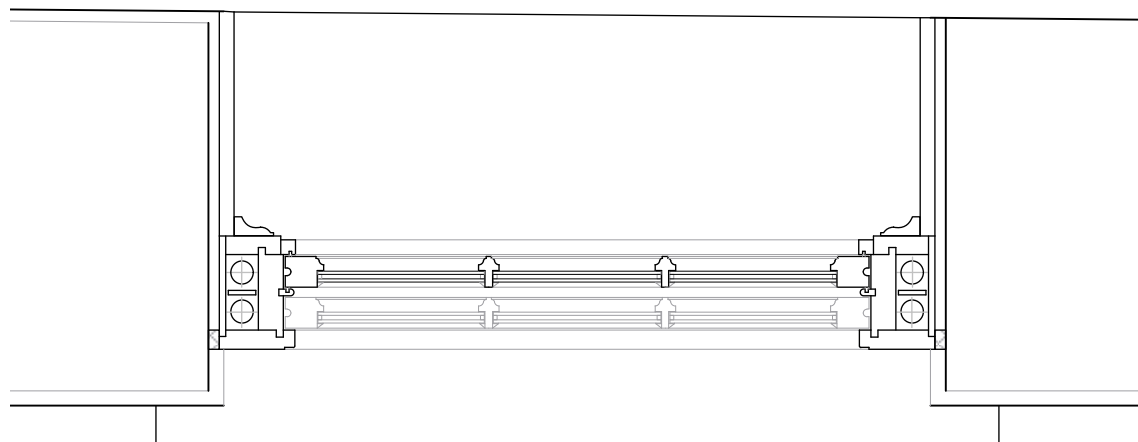

Plan
Double glazed (slimline), exposed
boxing 6 over 6
Type 5 (W10)

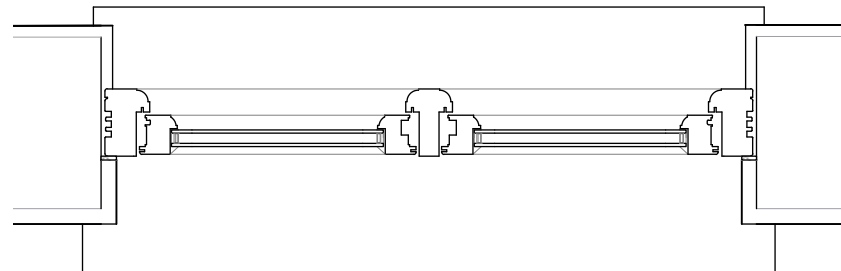

Plan
Double glazed Casement
Type 6
(W12, 15, 19, 20, 21)

General Specification:


Timber: Douglas Fir, Iroko, Idigbo or Sapele;

Finish: Colour to interior and exterior to be Anthracite grey;


Glazing (as per Windows Schedule AL.14):
Slimline double-glazed unit with warm edge spacer: 4mm Low E glass / 6mm cavity filled with inert gas / 4mm clear glass.
Double-glazed unit with warm edge spacer: 4mm Low E glass / 14mm cavity filled with inert gas / 4mm clear glass.
Double glazing to have coloured perimeter seals to match the painted frame finish.

All glass between finished floor level and 800mm above that level to be toughened;


To be draught proofed using products which comply with BS:7386;

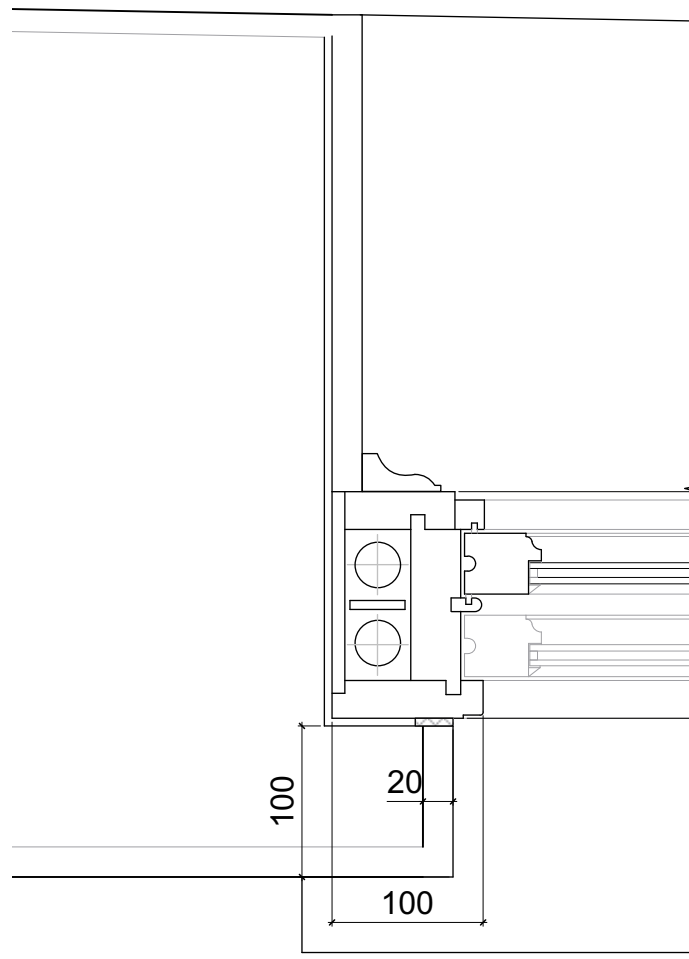


Detail A:
Sash window, Jamb, Double glazed
(slimline), concealed boxing
1:5

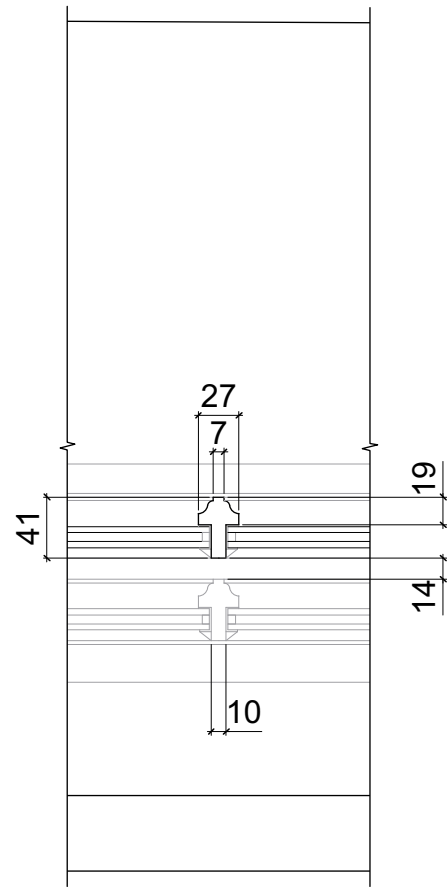

Detail B:
Sash window, Glazing
bar, Double glazed
(slimline)
1:5

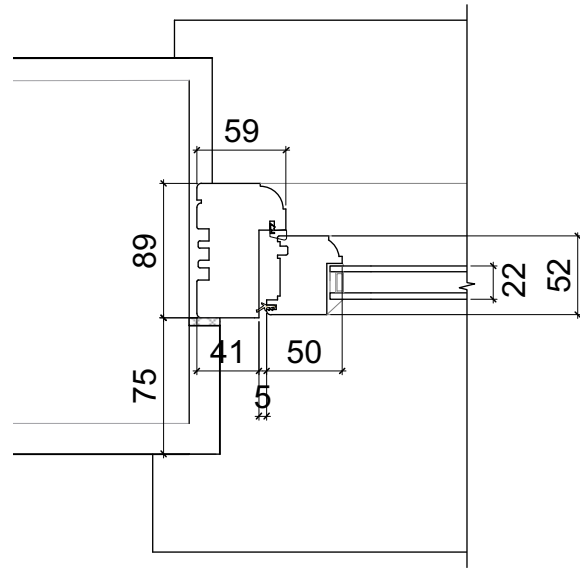


Detail C:
Casement window, Jamb, 1:5
Double glazed

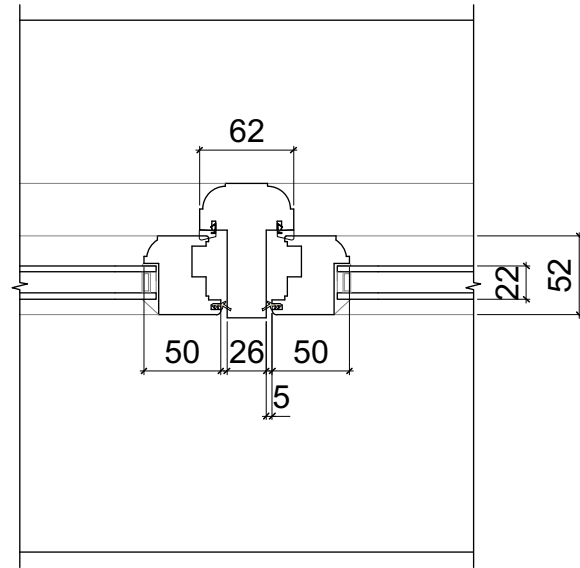


Detail D:
Casement window, Mullion, 1:5
Double glazed


Burnt sand mastic with
timber cover piece over.

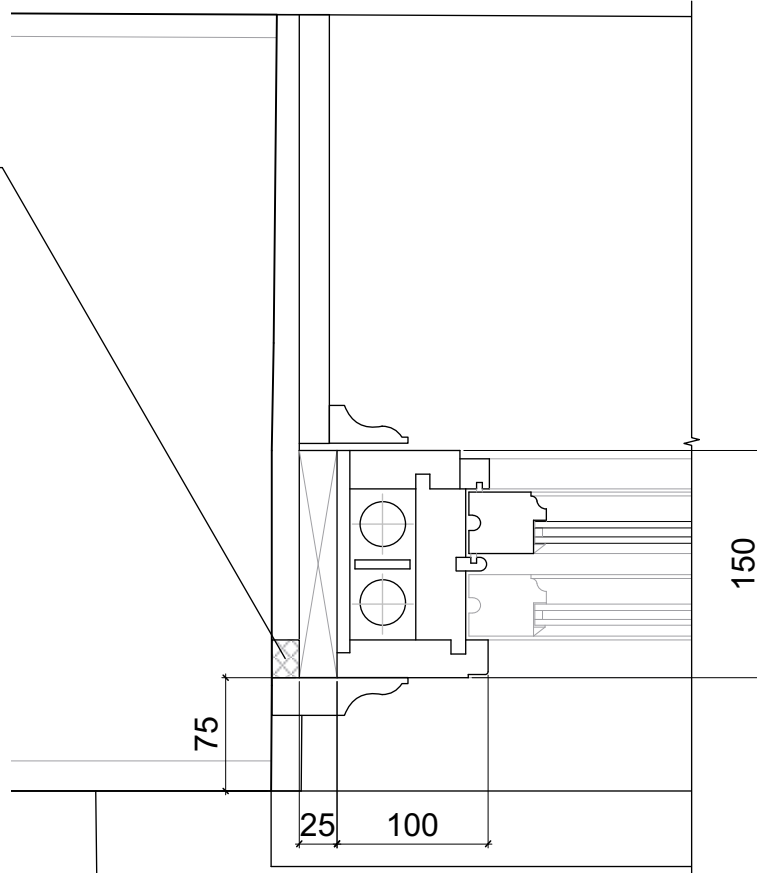


Detail E:
Sash window, Jamb, Double glazed
(slimline), exposed boxing
1:5

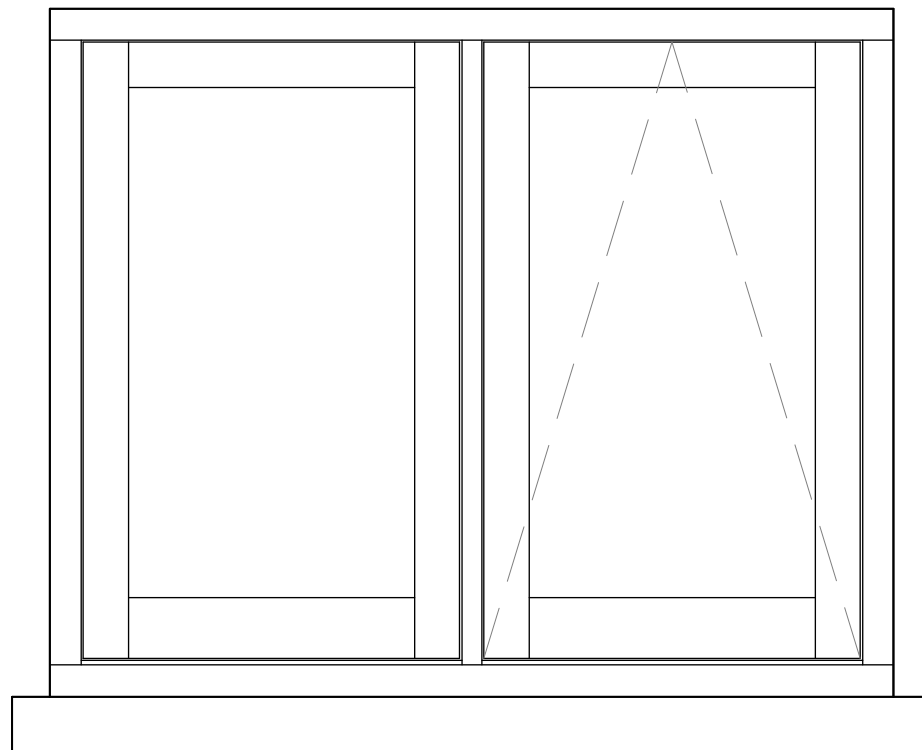

Elevation (External)
Double glazed Casement
Type 7
(W16, 17, 18)

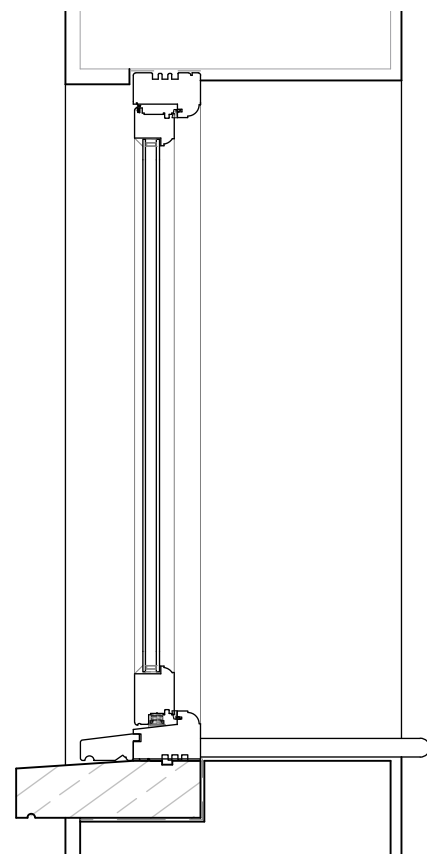

Section
Double glazed Casement
Type 7
(W16, 17, 18)

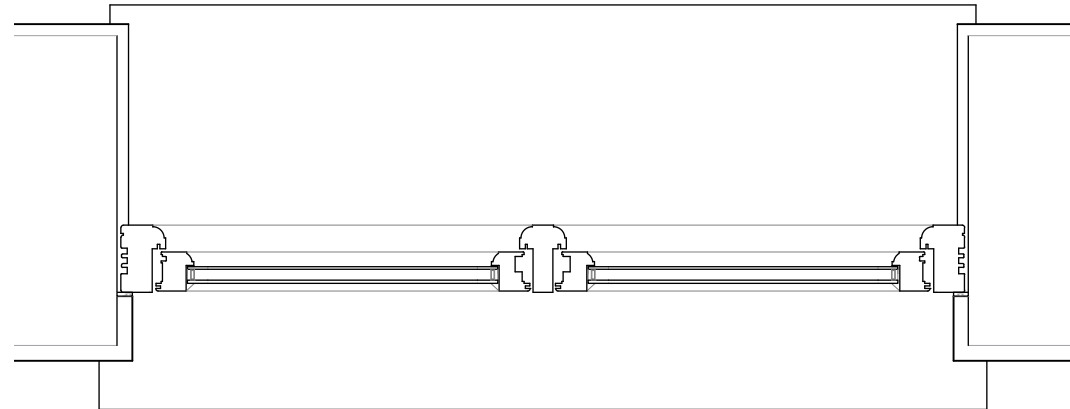

Plan
Double glazed Casement
Type 7
(W16, 17, 18)

Note:
Drawing to read in conjunction with
drawings AL.12, 13, 14 & AA.01.

All opening sizes to be confirmed on
site prior to window manufacture.

A1

Notes

Do NOT scale off this drawing.

Check dimensions before use and notify the Architect
of any discrepancies immediately.

© Copyright belongs to the Architect.

9HighSt_Proposed E_280426.vwx

No. Date By Revisions

Job Title

9 HIGH STREET, Caerleon

Drawing Title

Window details; as Proposed

Drawn ID	Checked GF	Date: 28/04/2026	Scale: 1:10/5
Job Number 1805.25	Work Stage	Sheet Size A1	Rev.
Graham Frecknall Architecture & Design	AA.03		
Wystone Leys, Wystone Business Park, Monmouth, NP25 3SR			
Tel:01600 716418 Email: info@gfarchitects.co.uk			