


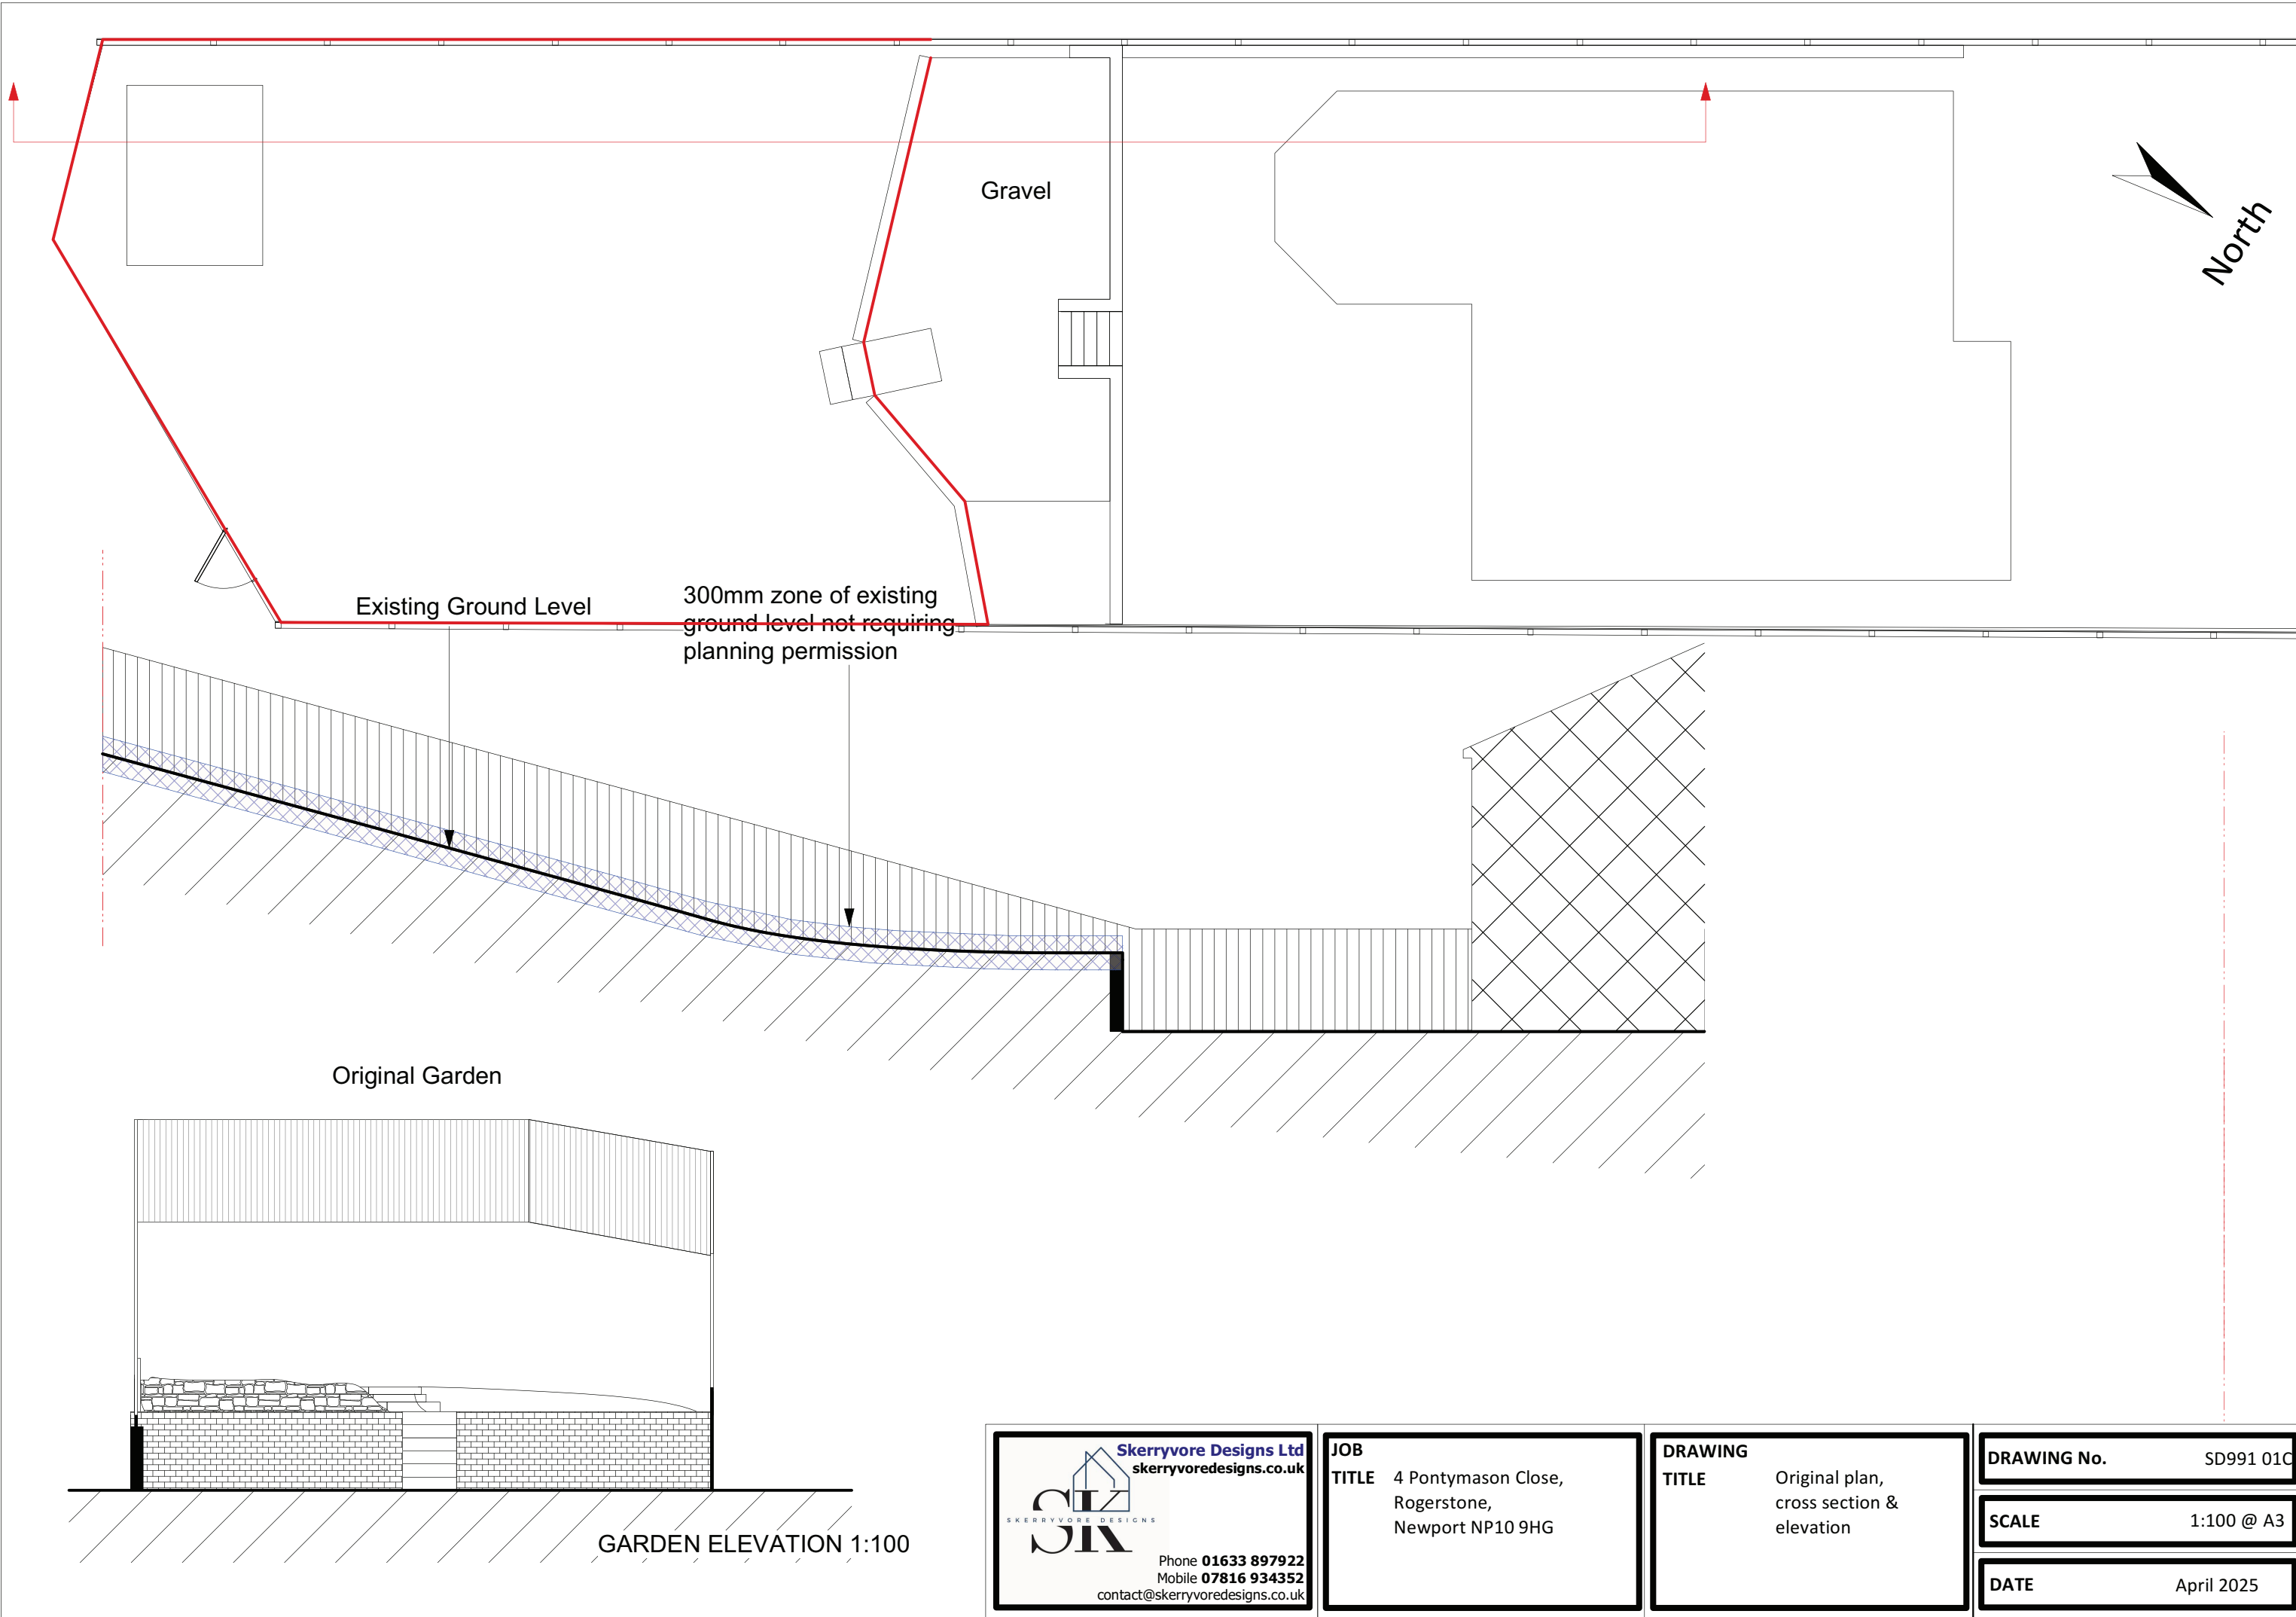

Skerryvore Designs Ltd
skerryvoredesigns.co.uk

SKD
SKERRYVORE DESIGNS

Phone **01633 897922**
Mobile **07816 934352**
contact@skerryvoredesigns.co.uk

JOB

TITLE 4 Pontymason Close,
Rogerstone,
Newport NP10 9HG

DRAWING

TITLE Original plan,
cross section &
elevation

DRAWING No.	SD991 01C
SCALE	1:100 @ A3
DATE	April 2025