


| Species                               | %  | Size/Type                       |
|---------------------------------------|----|---------------------------------|
| <i>Acer campestre</i> (Field Maple)   | 20 | Transplant 1+1 60-80cm Bareroot |
| <i>Corylus avellana</i> (Hazel)       | 5  | Transplant 1+1 60-80cm Bareroot |
| <i>Crataegus monogyna</i> (Hawthorne) | 50 | Transplant 1+1 60-80cm Bareroot |
| <i>Ilex aquifolium</i> (Holly)        | 5  | 3-40-60cm 3L                    |
| <i>Euonymus europaeus</i> (Spindle)   | 5  | Transplant 1+1 60-80cm Bareroot |
| <i>Prunus spinosa</i> (Blackthorne)   | 10 | Transplant 1+1 60-80cm Bareroot |
| <i>Rosa canina</i> (Dog Rose)         | 5  | Transplant 1+1 60-80cm Bareroot |

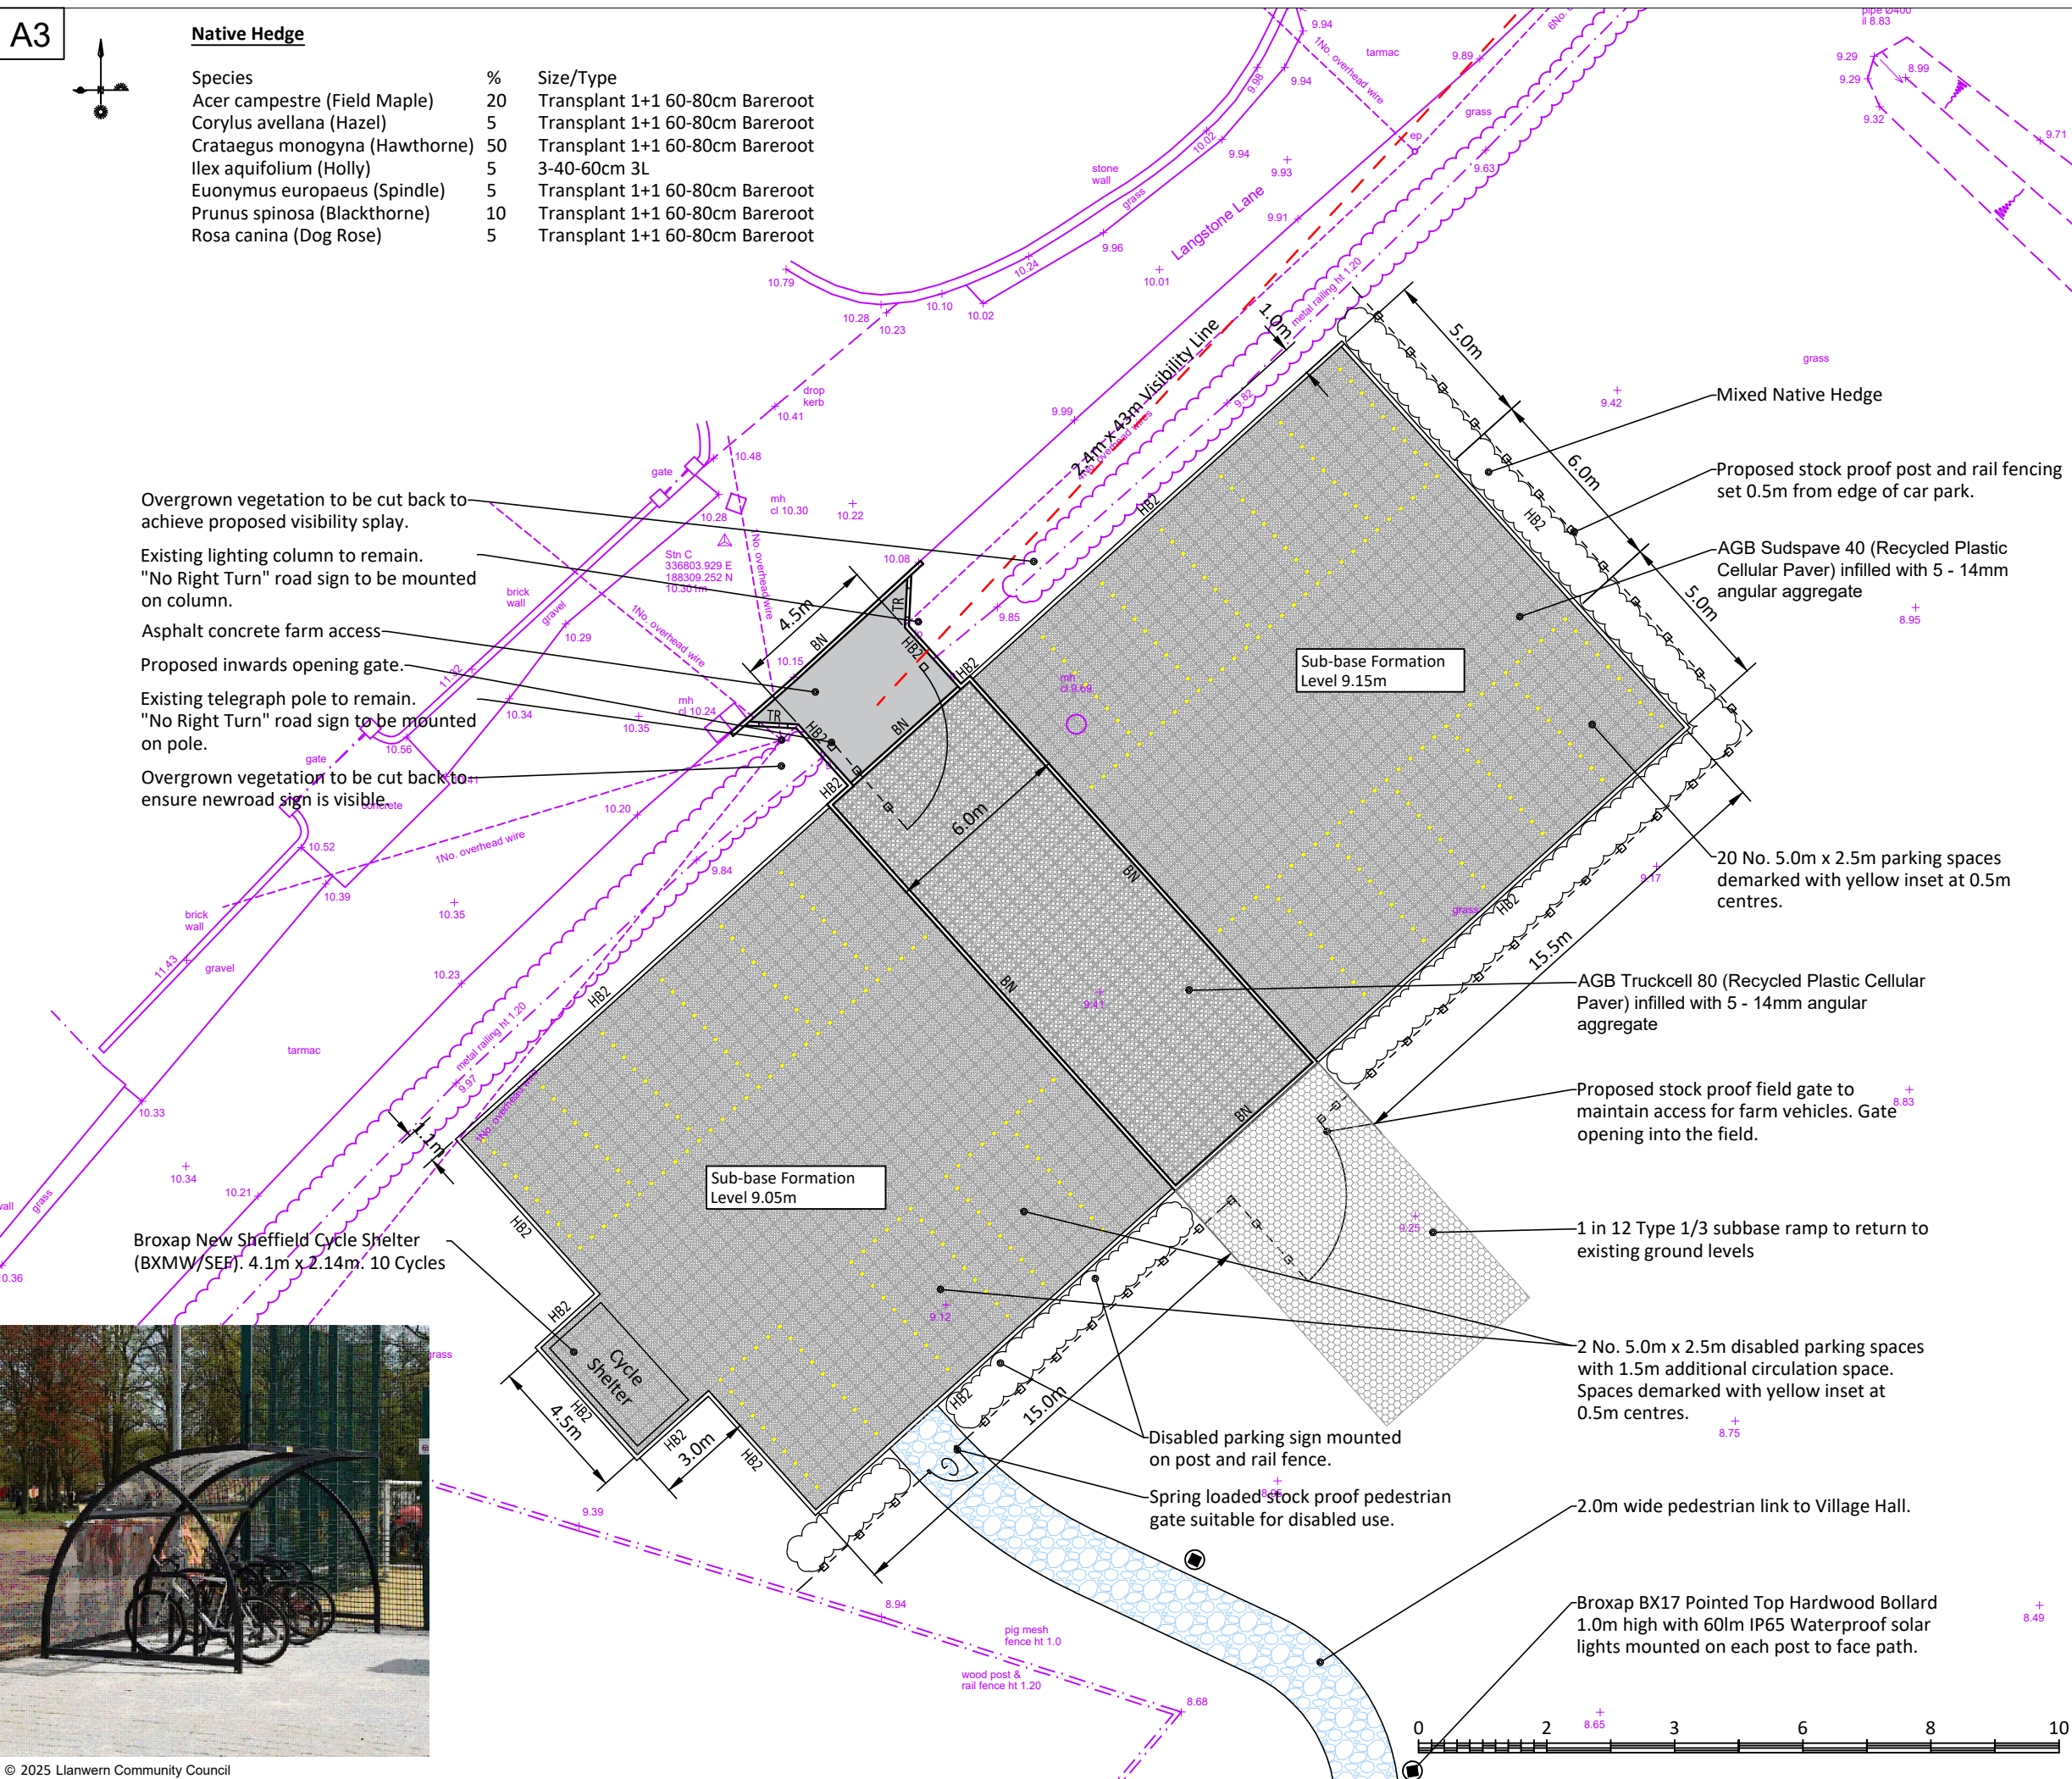

|     |   |          |         |
|-----|---|----------|---------|
| E   | Central access changed to ABG Truckcell.<br>Fence repositioned. Native hedge added.<br>Cycle shelter size increased. Photo added.<br>Timber bollard and solar light spec. added. | 15.04.25 | BJ      |
| D   | Pedestrian gate added.<br>Fence and gate to be stock proof.<br>Sub-base level added.                                                                                             | 11.03.24 | BJ      |
| C   | 2 No. parking spaces moved from south west to<br>north east of Farm Access   | 20.02.24 | BJ      |
| B   | ABG Sudspave added to car park surface<br>Car park shape adjusted to suit<br>Cycle stand and signage added.<br>Further annotation added.                                         | 27.07.23 | BJ      |
| A   | First issue   | 23.03.23 | BJ      |
| REV |   | DATE     | INITIAL |



Llanwern Community Center  
Car Park

### Car Park - General Arrangement