




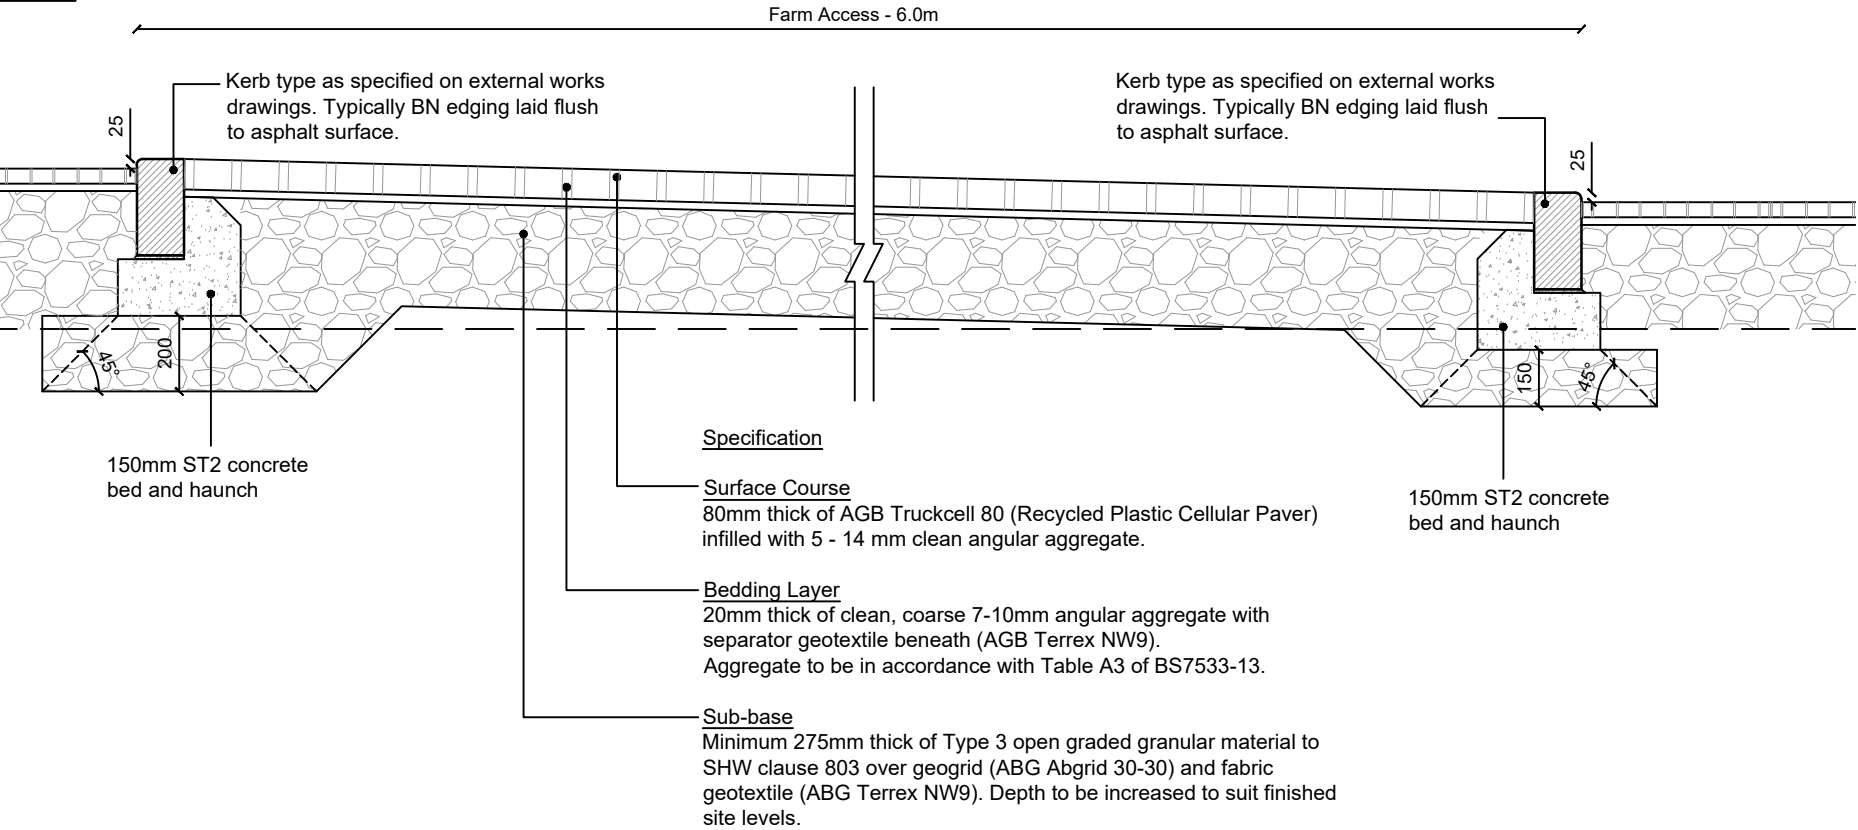


Gravel Farm Access

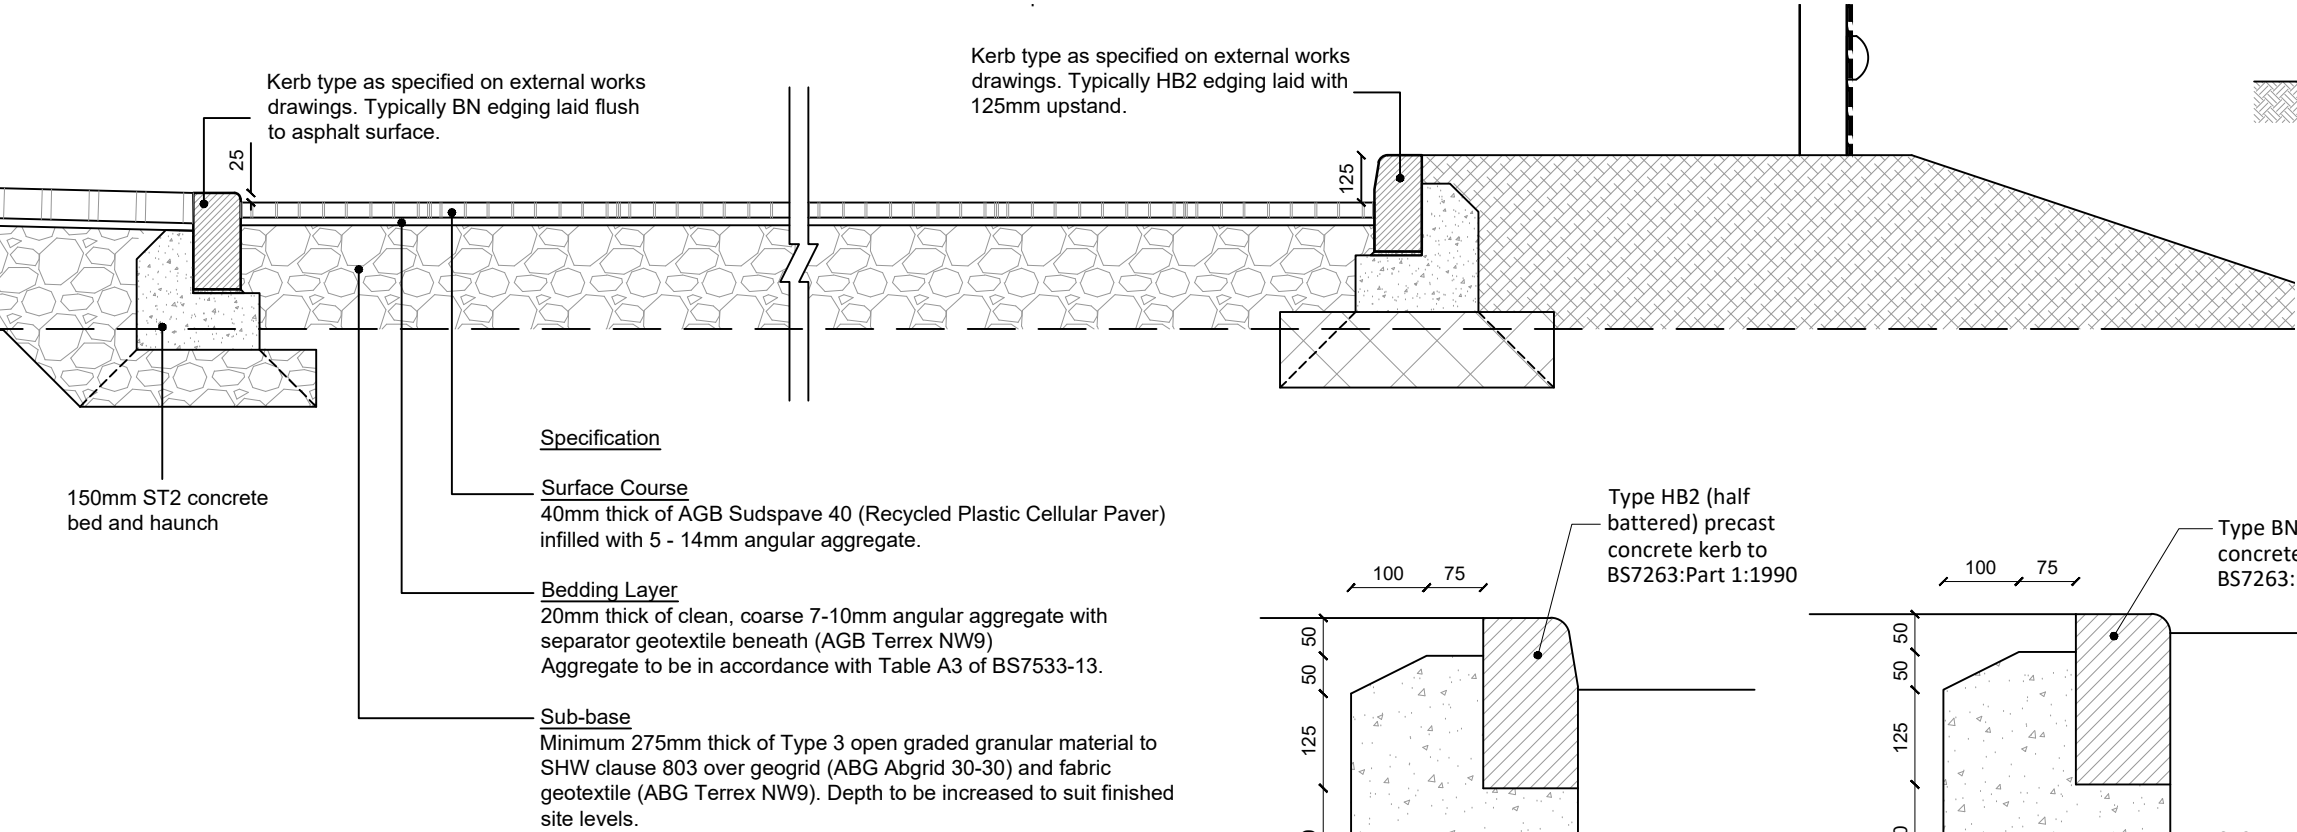


Gravel Parking Area

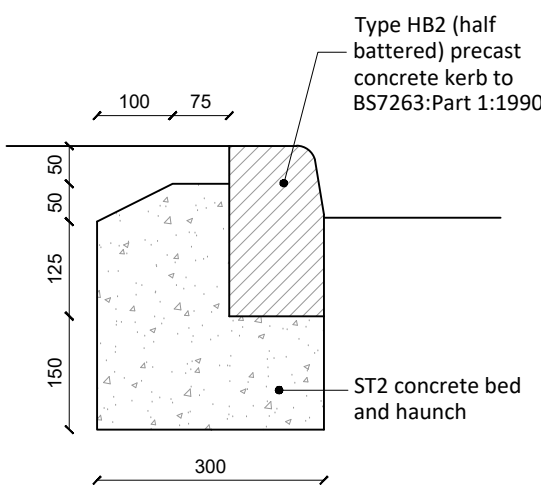

Half Battered Kerb (HB2)

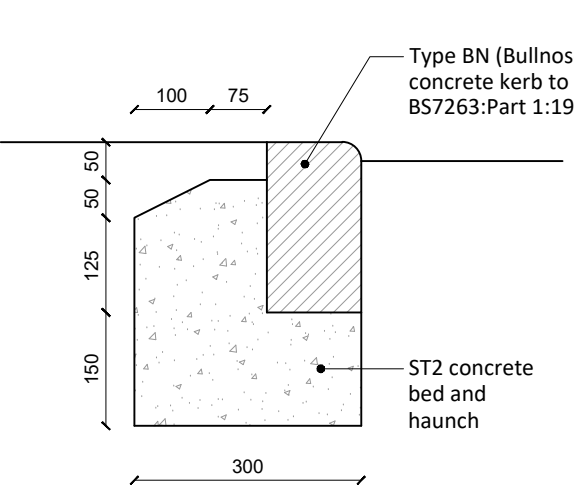

Bull Nosed Kerb (BN)

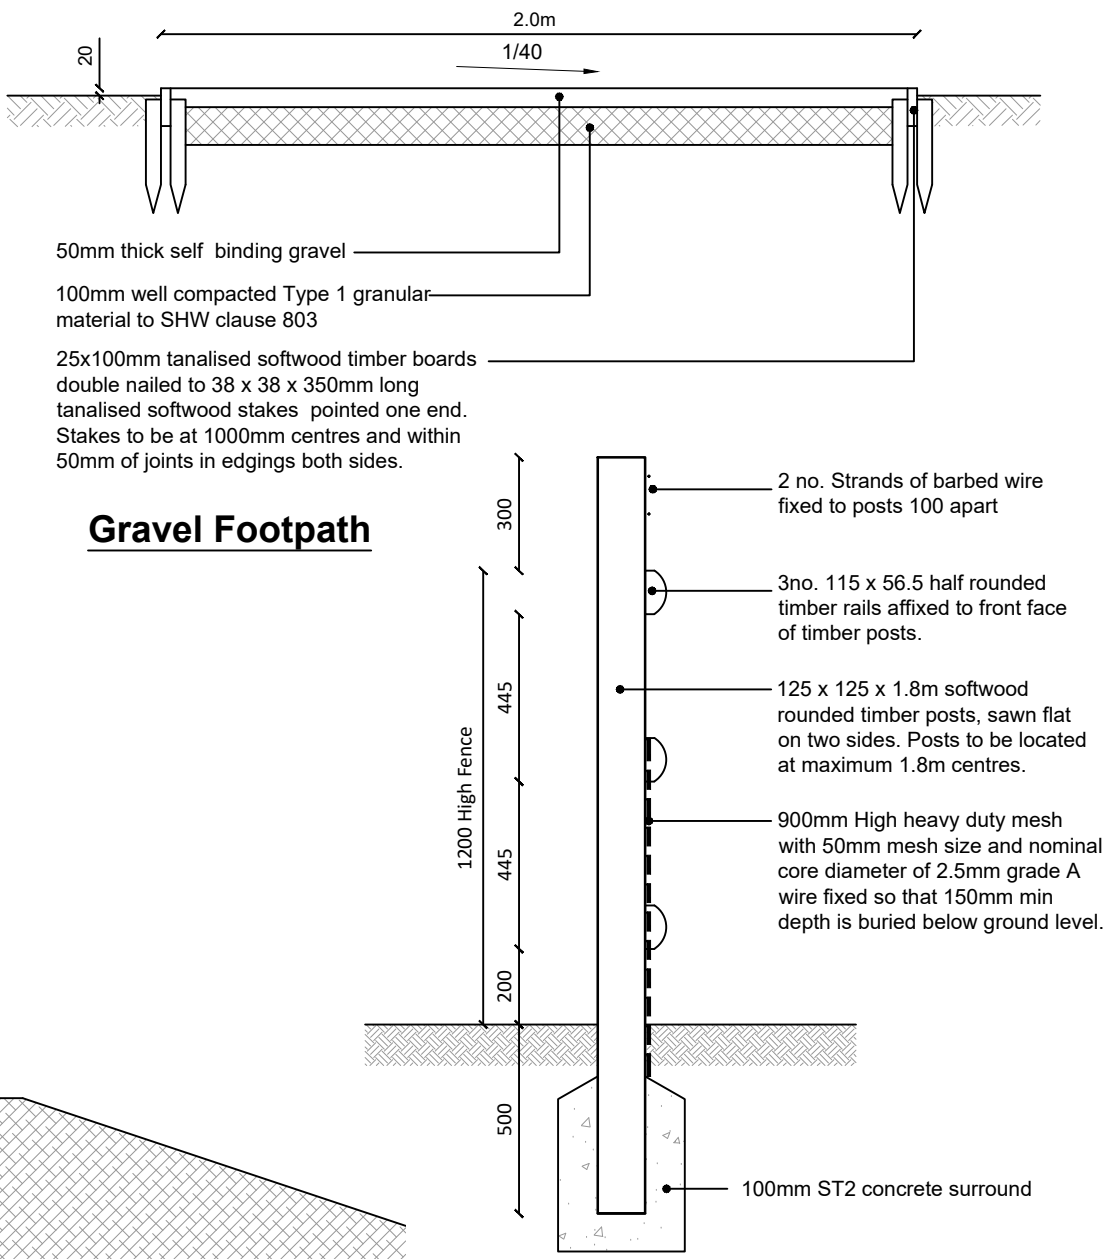

Gravel Footpath

Stock Proof Fence

B	Stock proof fence detail added.	15.04.25	BJ
A	First issue	27.07.23	BJ
REV		DATE	INITIAL



Llanwern Village
Llanwern Community Center
Car Park
Construction Details