


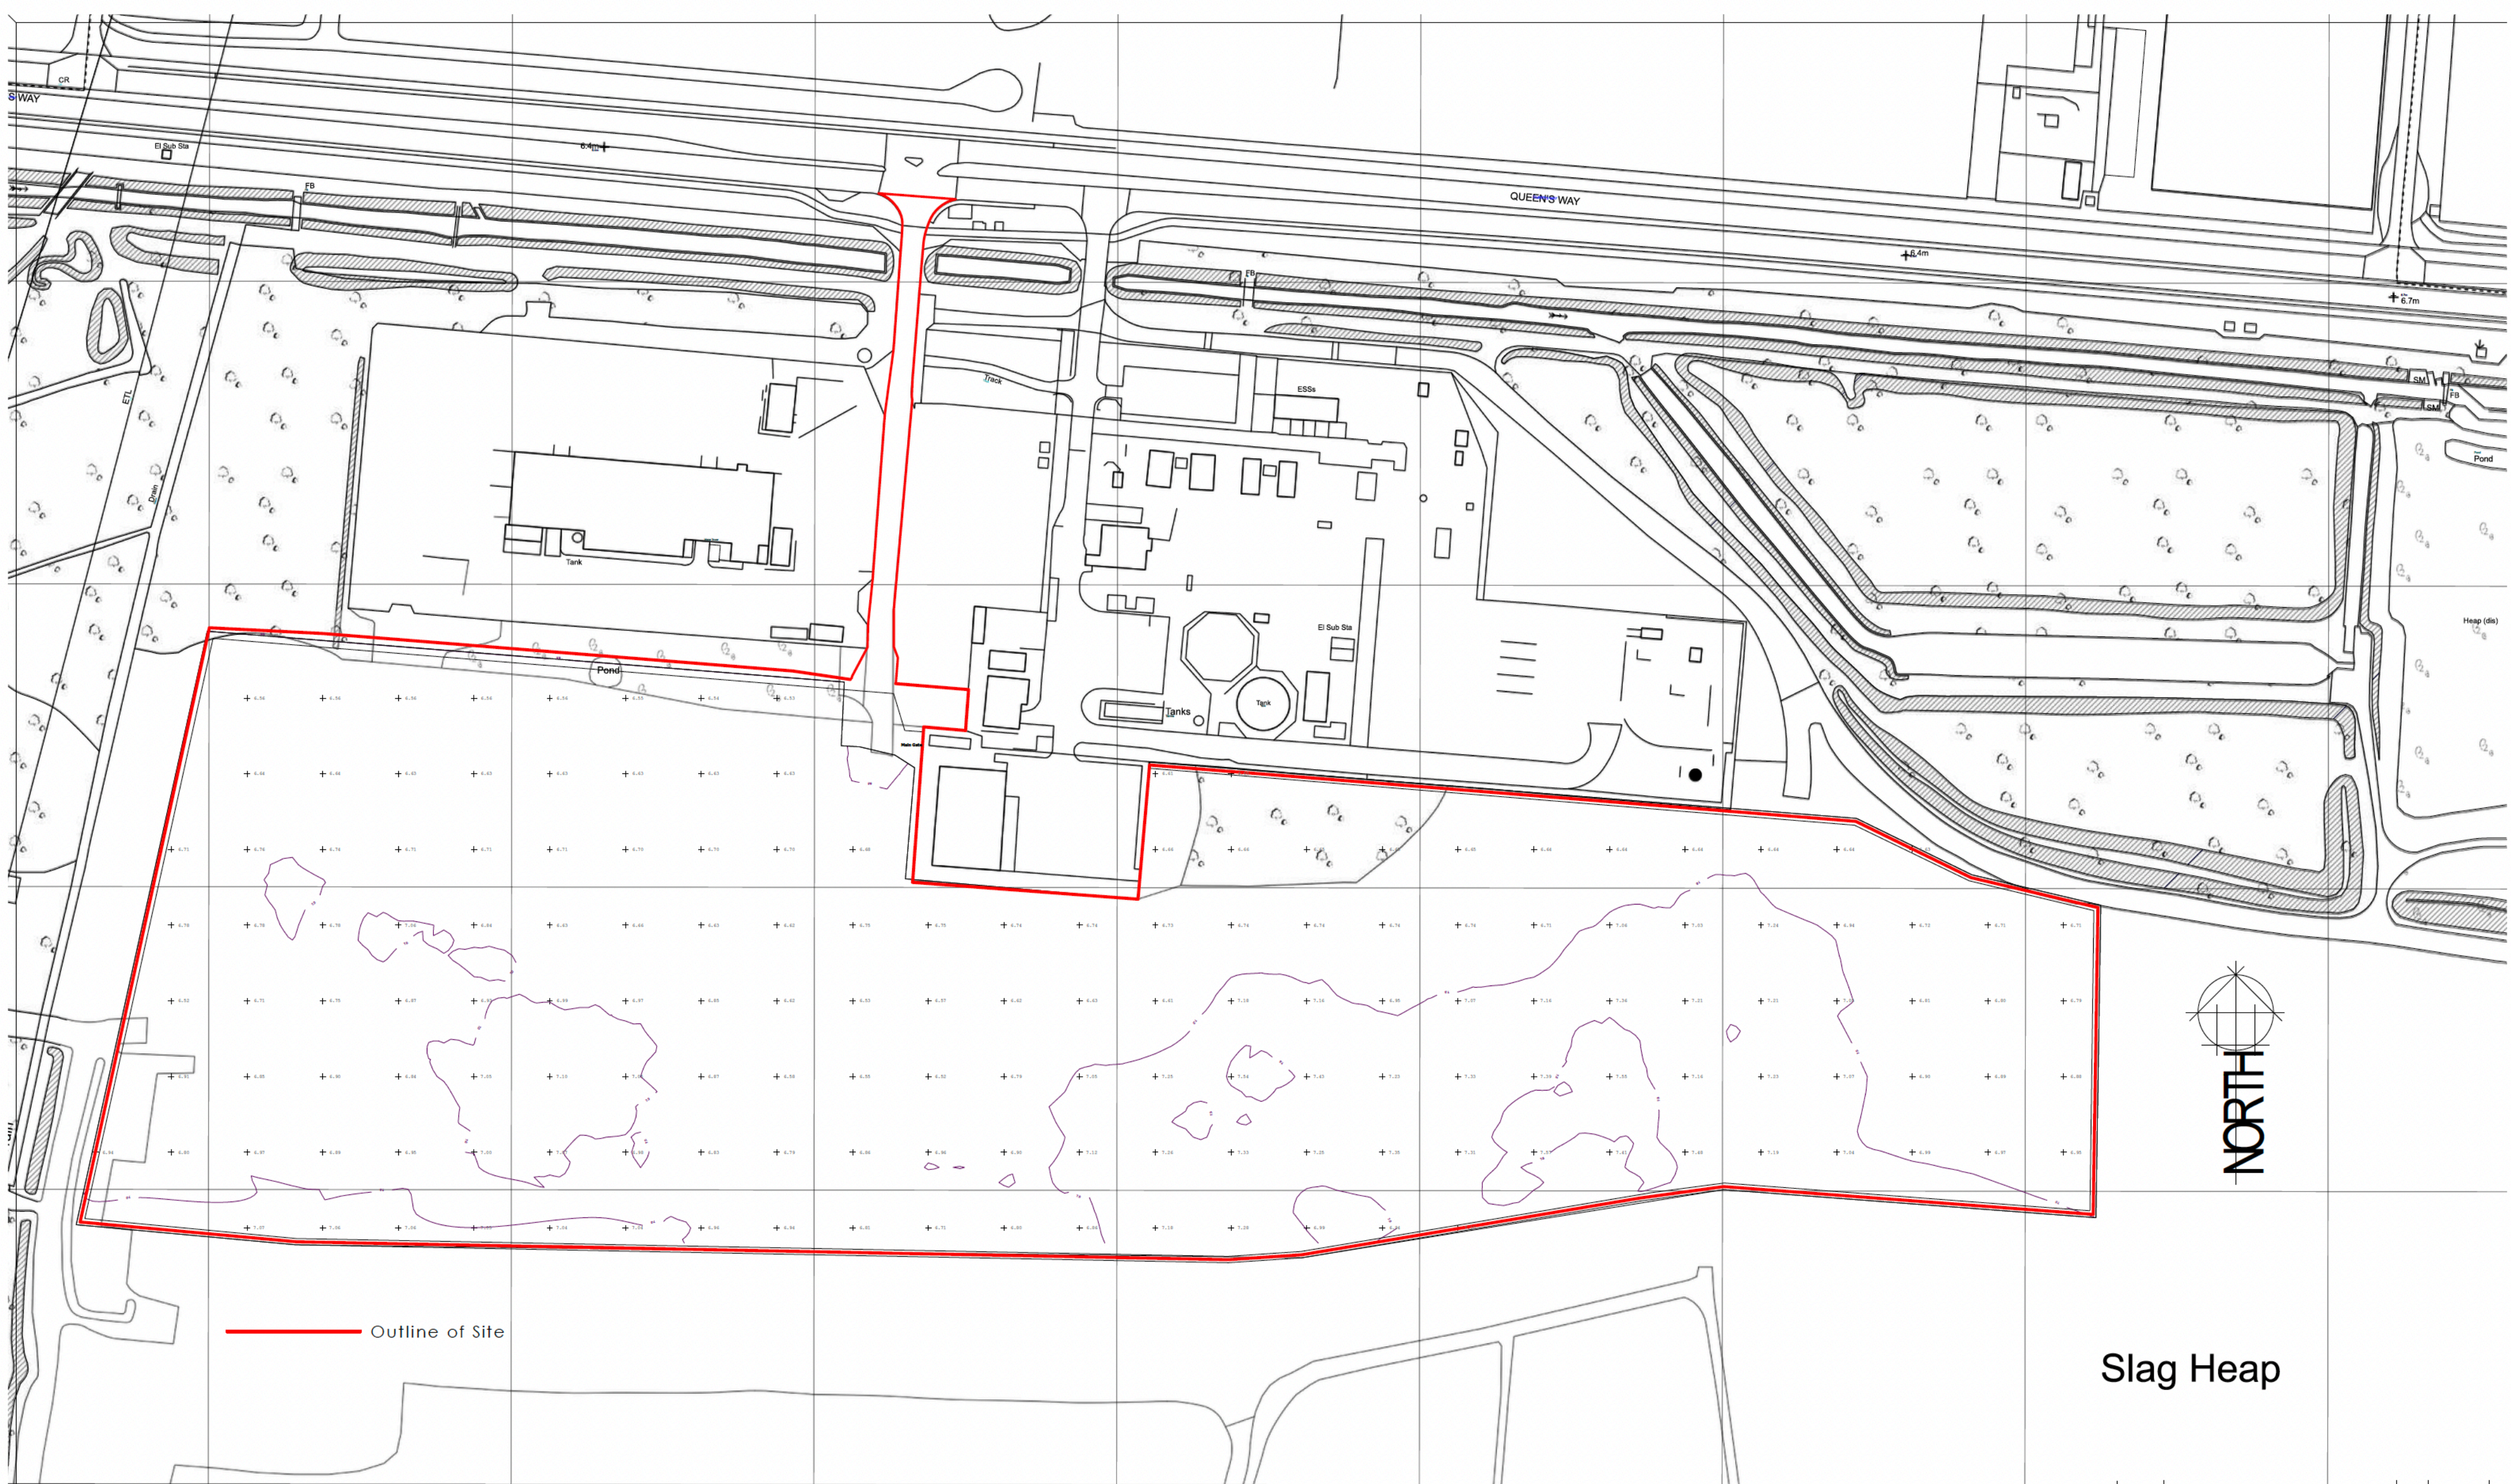

Outline of Site

Slag Heap

337300 337400 337500 337600 337700 337800 337900



Scale 1:1250 - 1cm = 12.5m

DES CAIRNS

Des Cairns FCIAI FCIOB MSc  
CIAT Accredited Conservationist  
**Des Cairns Architecture**  
Fisherman's Cottage, 31 Lough Road, Ballinderry Upper, Lisburn BT28 3JY  
T: 0044 (0)28 9442 2660 M: 0044 (0)7802 201371  
des@descairns.com www.descairns.com



338000

| REVISION                  | DESCRIPTION                                         | NAME | DATE |
|---------------------------|-----------------------------------------------------|------|------|
| CLIENT                    | PROJECT                                             |      |      |
| Westland Horticulture Ltd | TATA Llanwern Works<br>Llanwern<br>Newport NP19 4QZ |      |      |

DRAWING  
Existing Site

|                        |                                     |                      |      |
|------------------------|-------------------------------------|----------------------|------|
| SCALE<br>1 : 1000 @ A1 | DRAWN<br>K Lucas<br>DATE<br>Nov '24 | DRG. NO.<br>24/12/12 | REV. |
|------------------------|-------------------------------------|----------------------|------|