
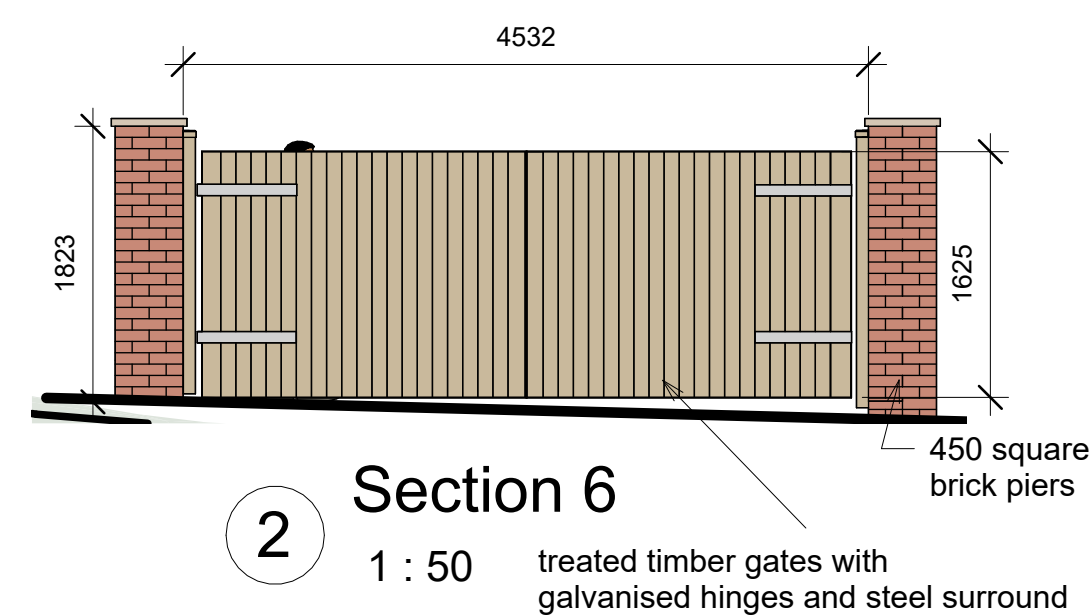
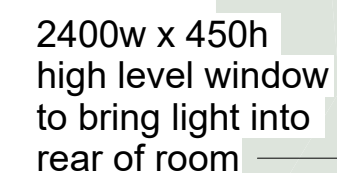


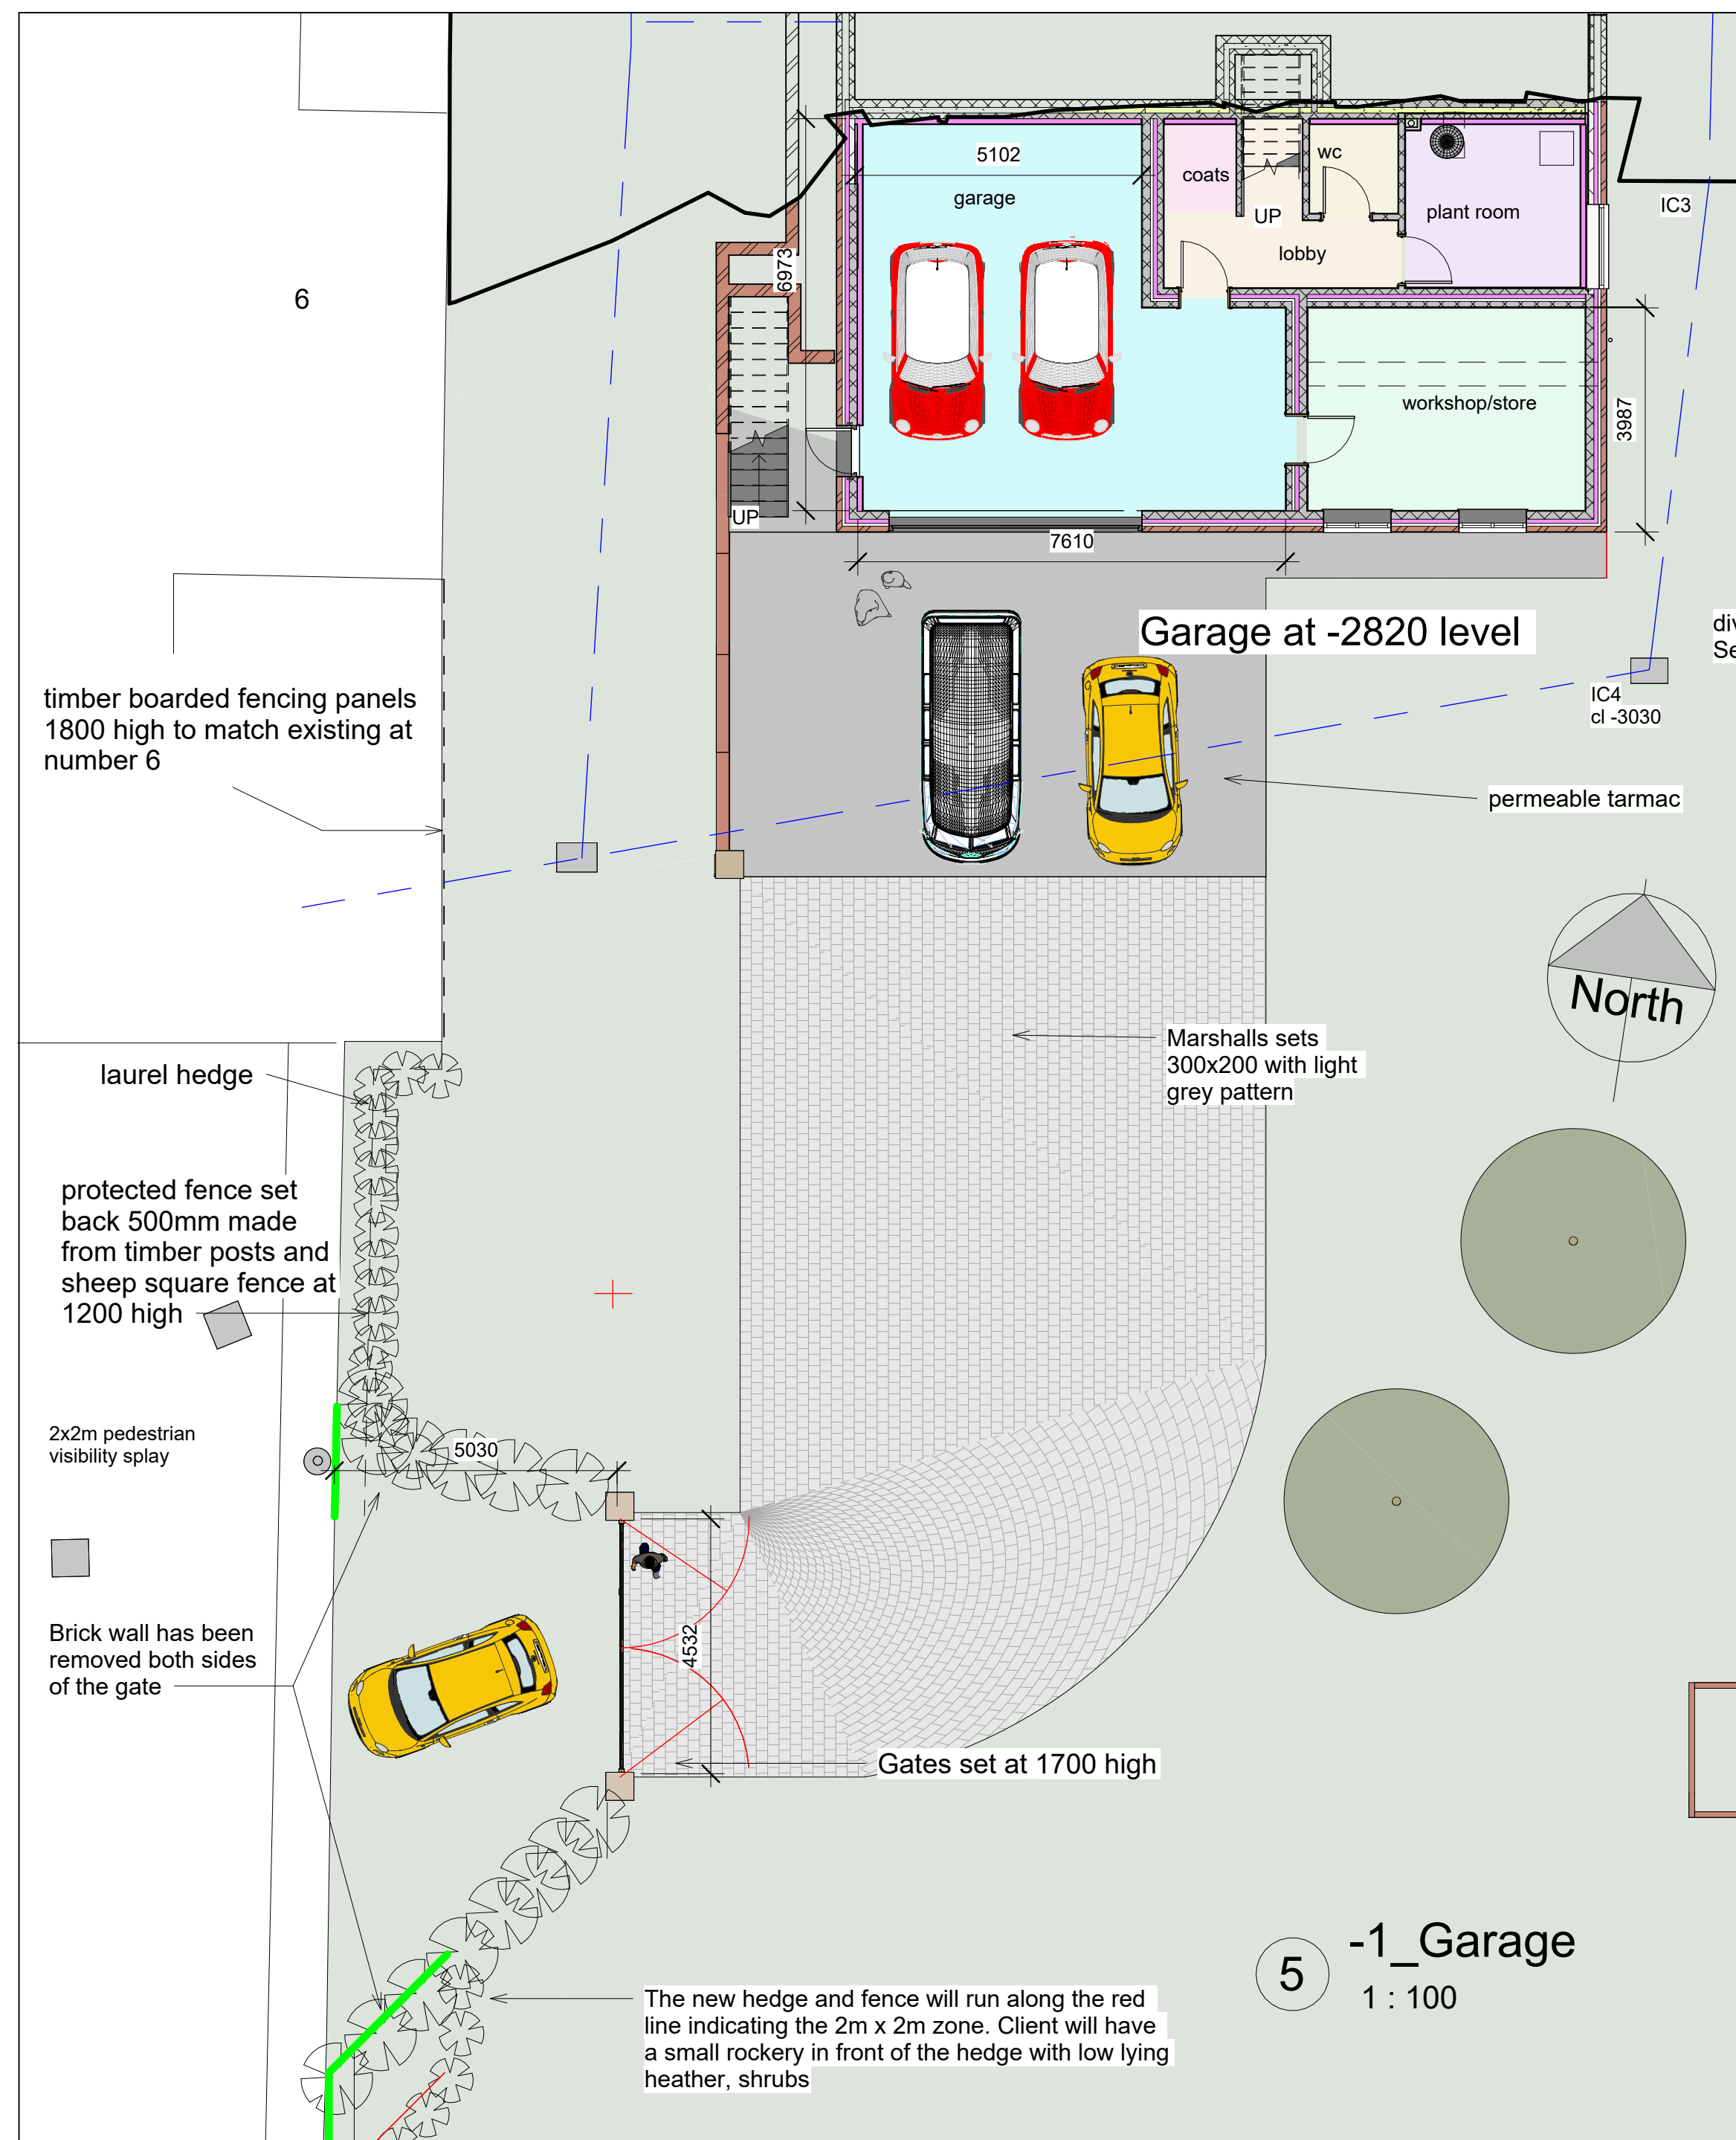

F	18-5-26	As built
E	21-09-23	fence and hedge will run along pedestrian visibility splay
D	31-08-23	pedestrian visibility splay added to highways comments
C	07-08-23	pair entrance timber gates added
B	15-5-23	revised to planning comments dated 10-5-23
A	23-3-23	side door to garage added

Maison Design
architectural practice

25 Caldicot Road
Rogiet
Monmouthshire
NP26 3SE

tel 01291 422712
E mail
mark@maisondesign.biz
WEB www.maisondesign.biz

Copyright of this drawing or part thereof is by Maison Design and not to be copied

Project	Proposed Floor Plans
---------	----------------------

Name **Mr Tony Kirton**
Talisman
Langstone

Date	February 2023	MH-9437
------	---------------	---------